


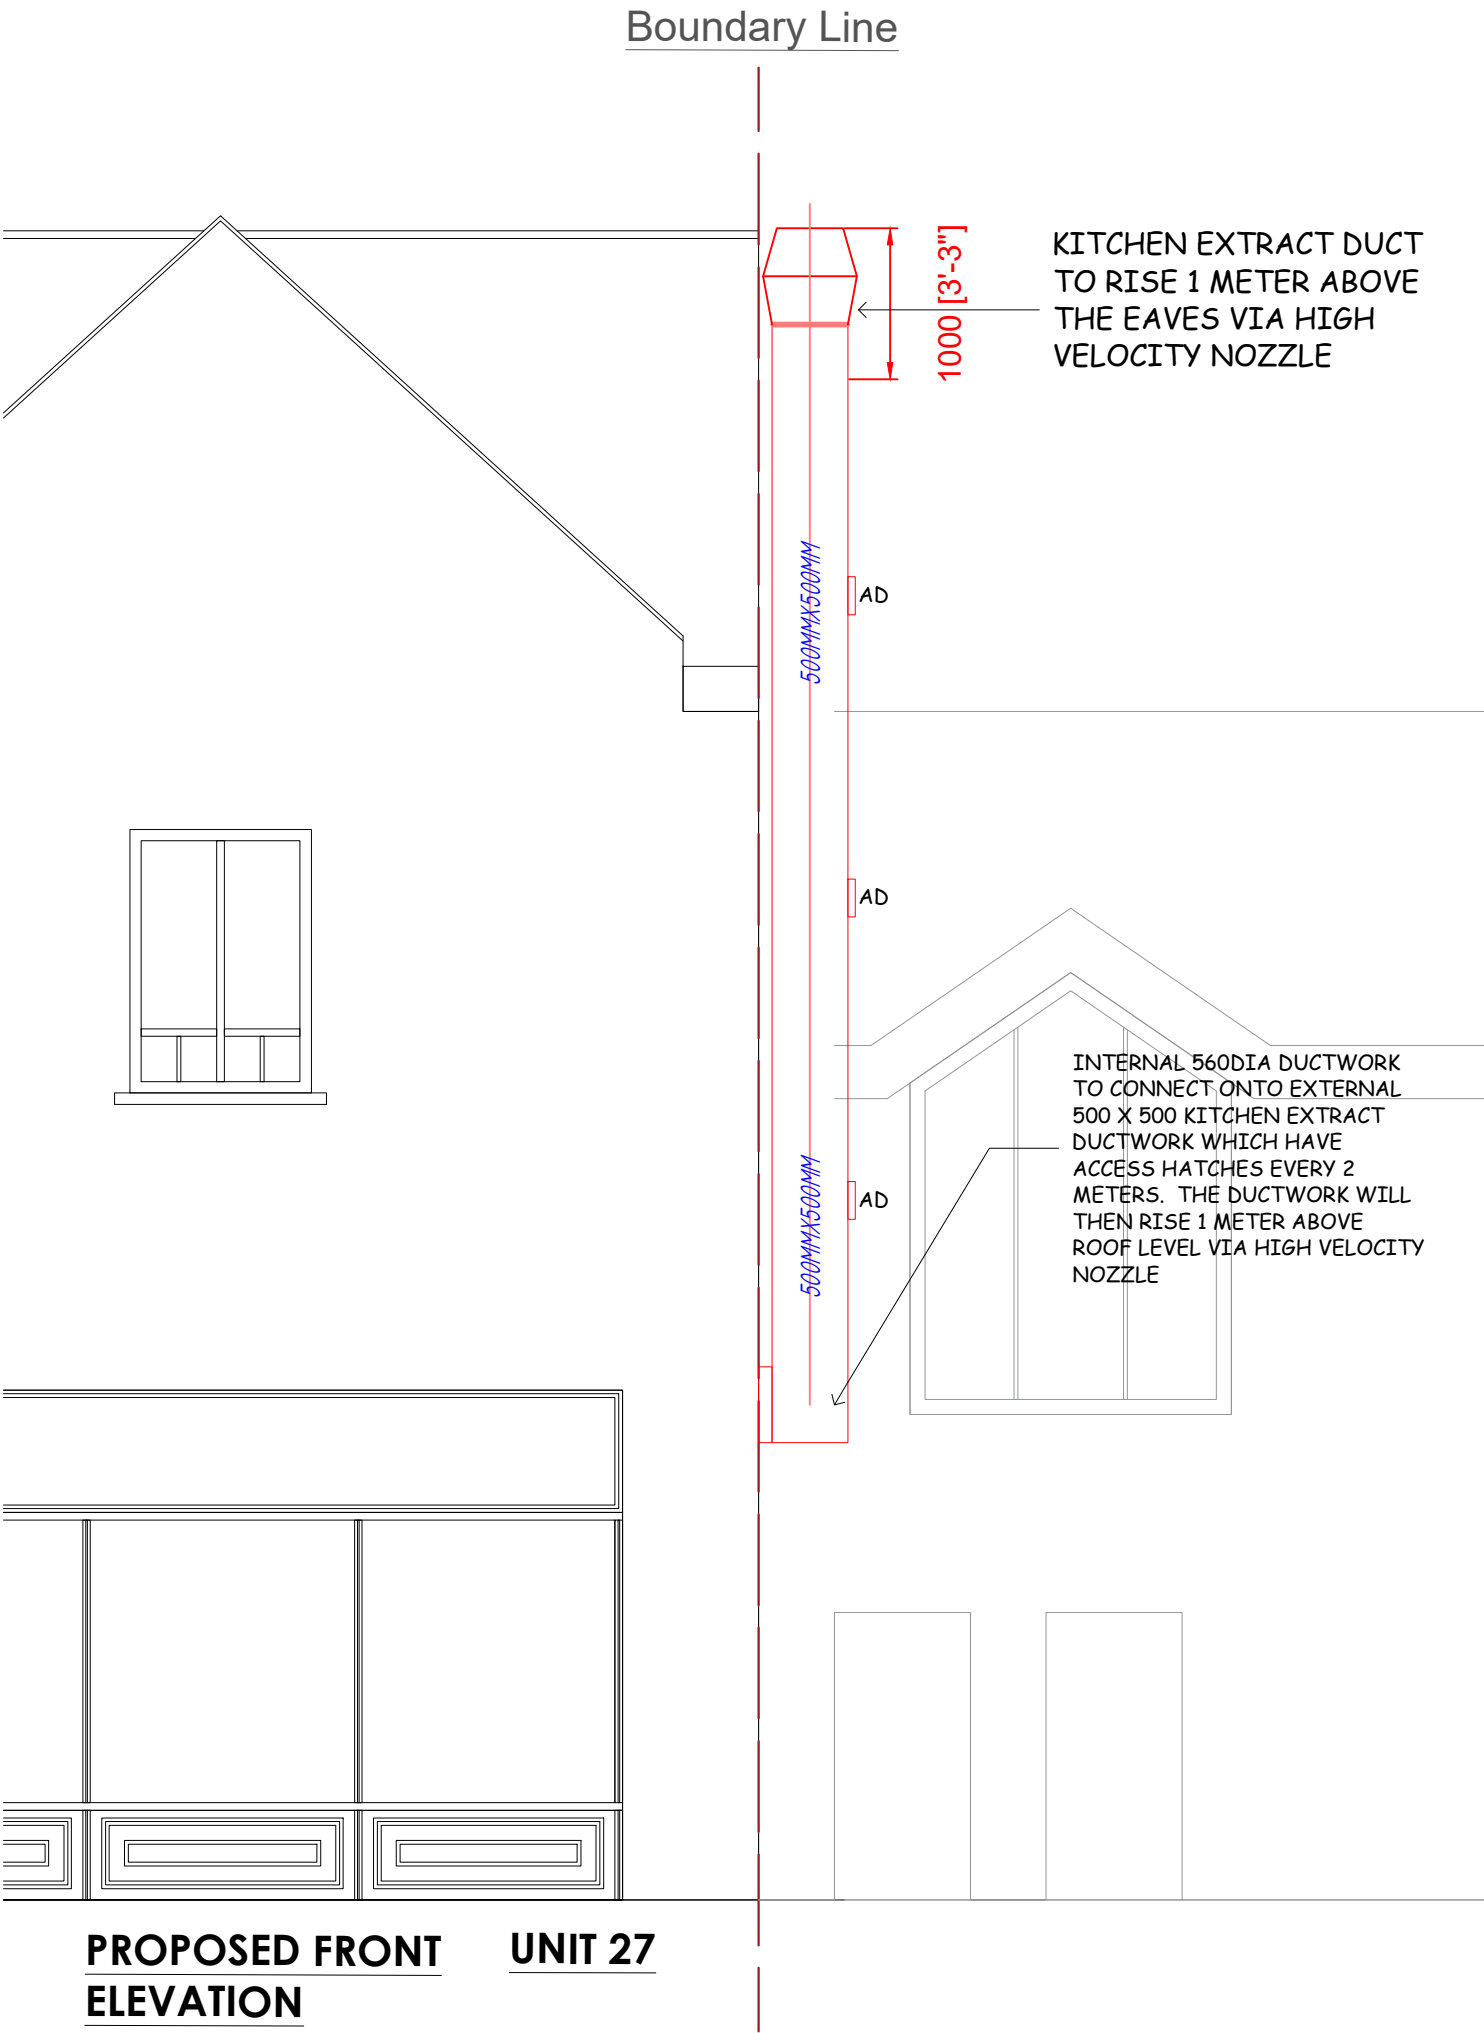

Note:

Project Title:

Unit 27 Borough
Parade, Chippenham,
Wiltshire, SN15 3WL

Drawing Number:

07 - Proposed Front
Elevation

Scale:

1:100 @ A3

Date:

06/02/2025



Commercial kitchen and HVAC
System Specialists
Established 2005

Ability House, Unit 129,
121 Brooker Road,
Waltham Abbey EN9 1JH
Tel: +44 (0) 20 33082 936
www.fanrescue.co.uk

