



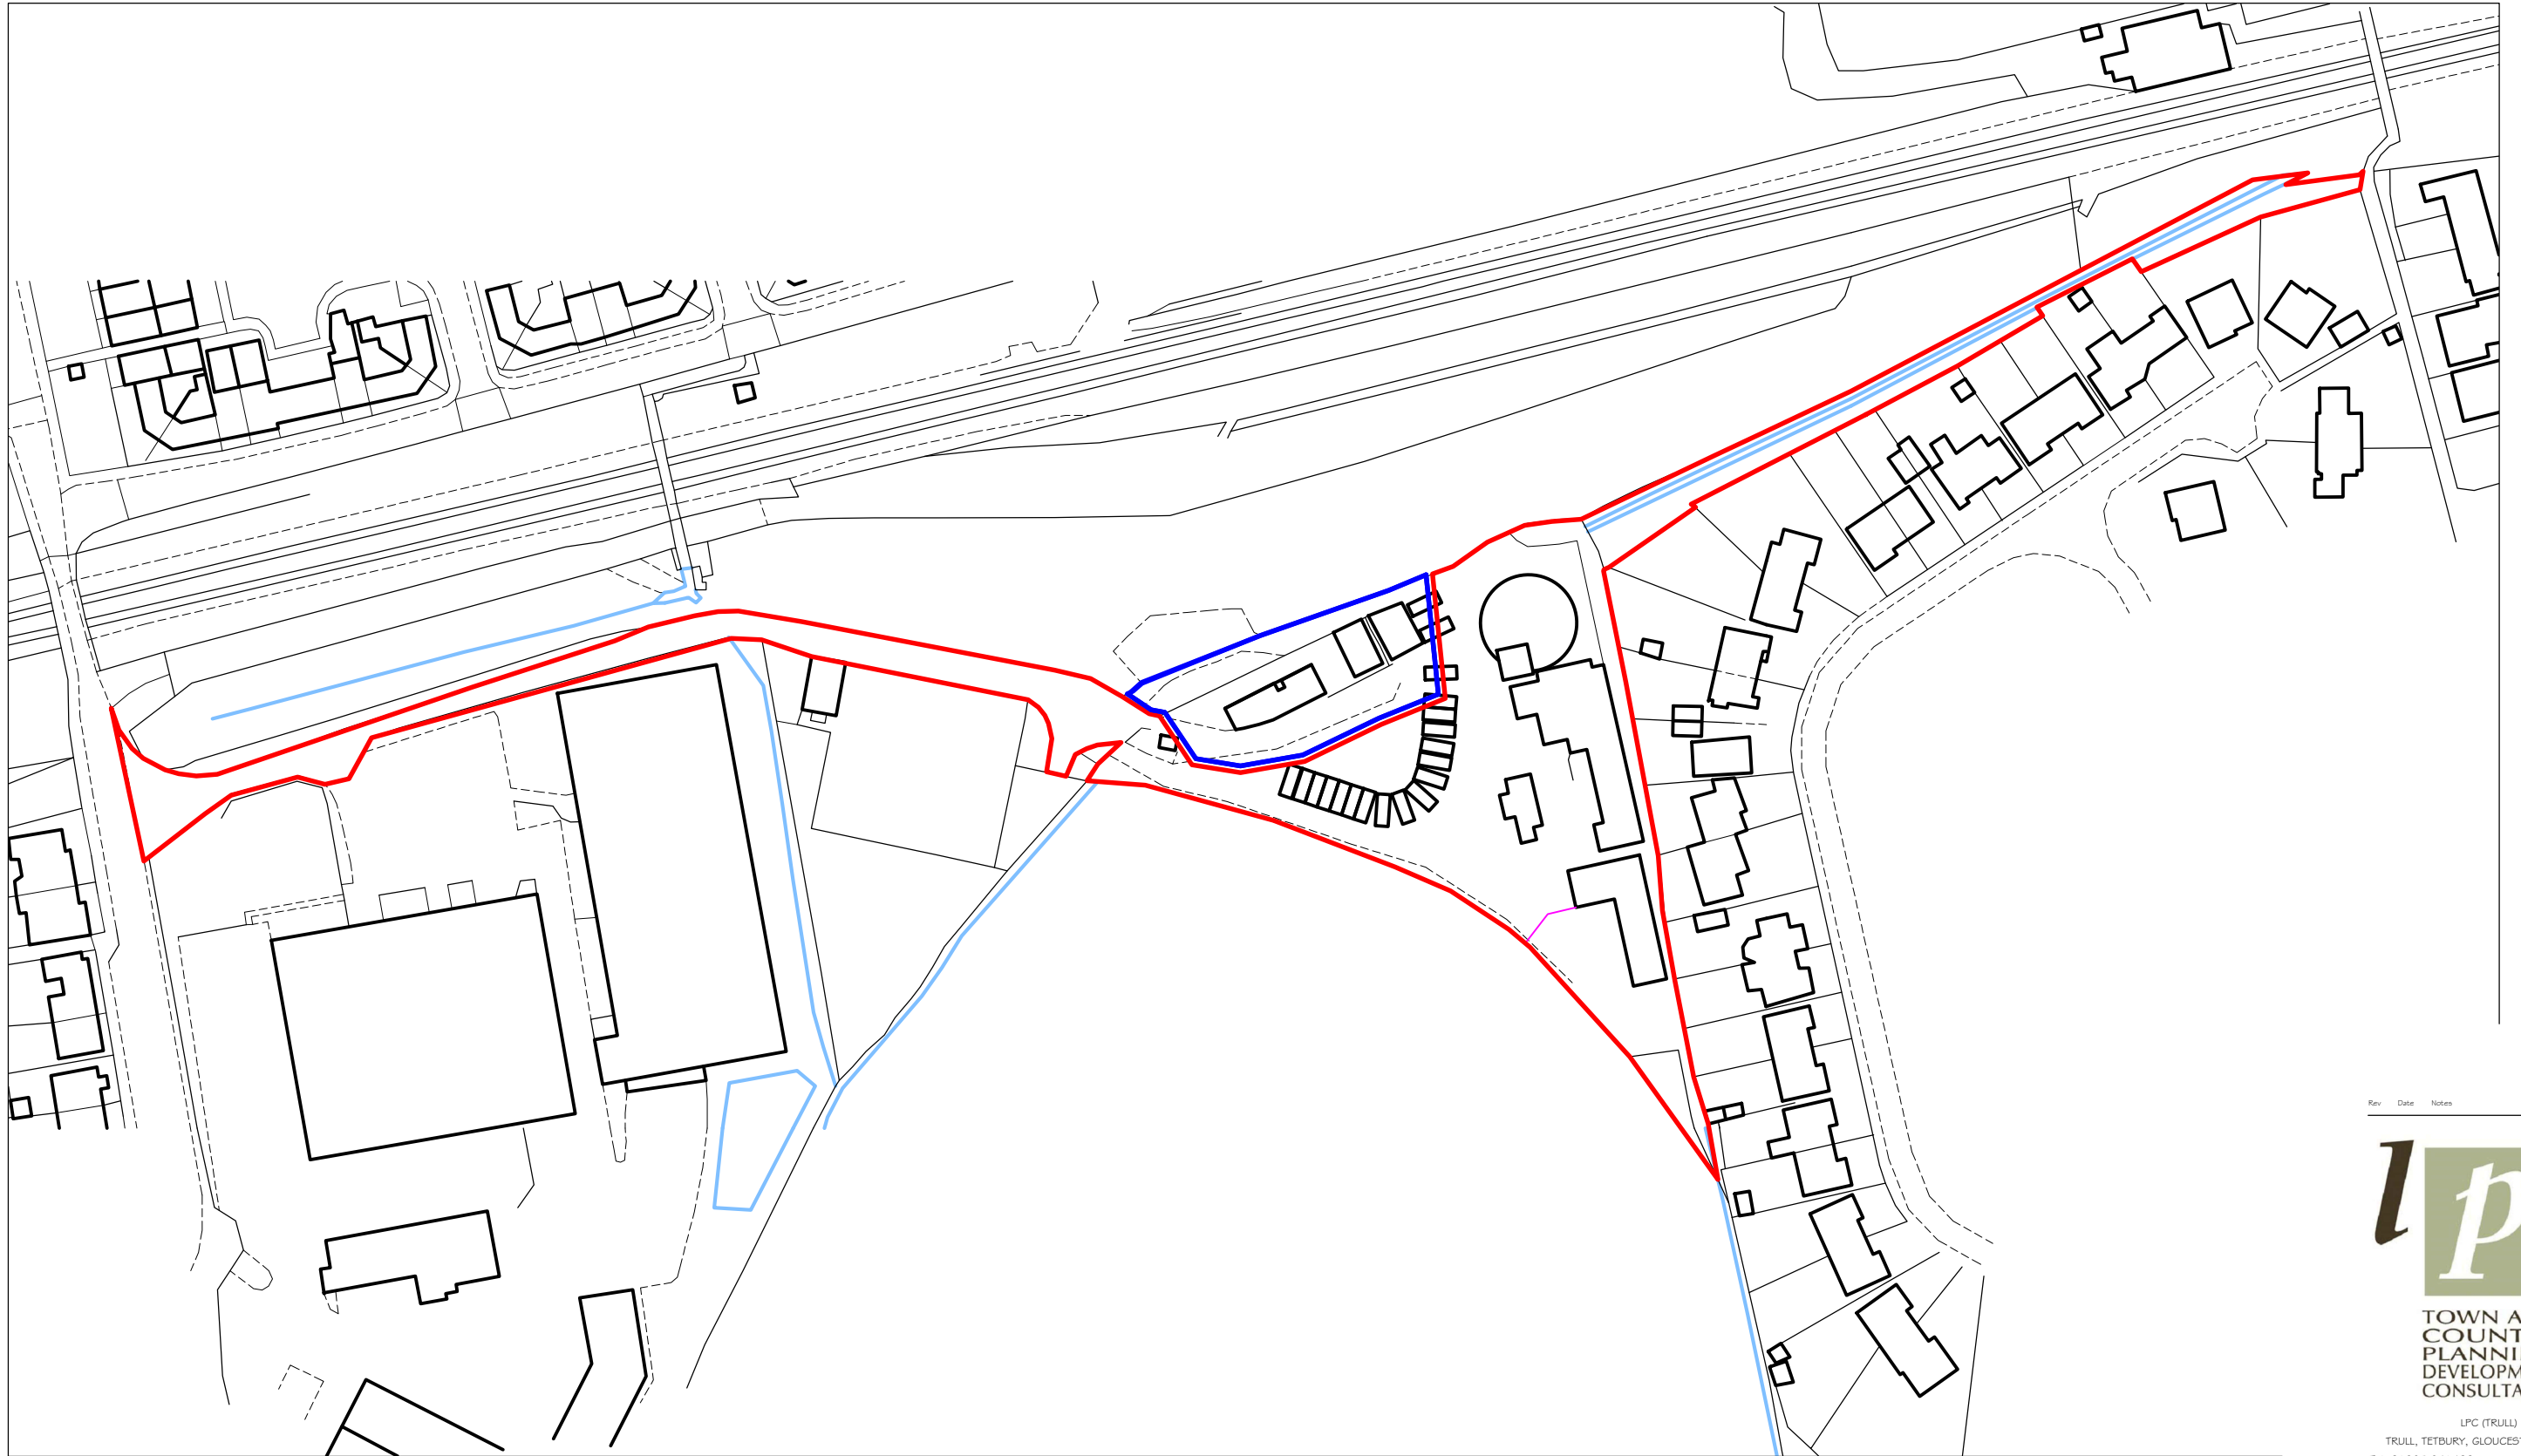

LOCATION PLAN 1:1250

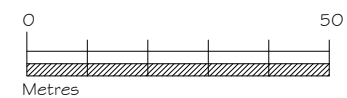

Rev Date Notes



TOWN AND
COUNTRY
PLANNING
DEVELOPMENT
CONSULTANTS

LPC (TRULL) LTD.,
TRULL, TETBURY, GLOUCESTERSHIRE GL8 8SQ
Tel: 01285 841433 email: admin@lpctrull.com

Client
Mr B Baldwin

Project
Potley Stone Yard, Corsham

Drawing
LOCATION PLAN

Date: February 2023 Scale: 1:1250 @ A3
Drawing Number
LPC 5510 EX 01