


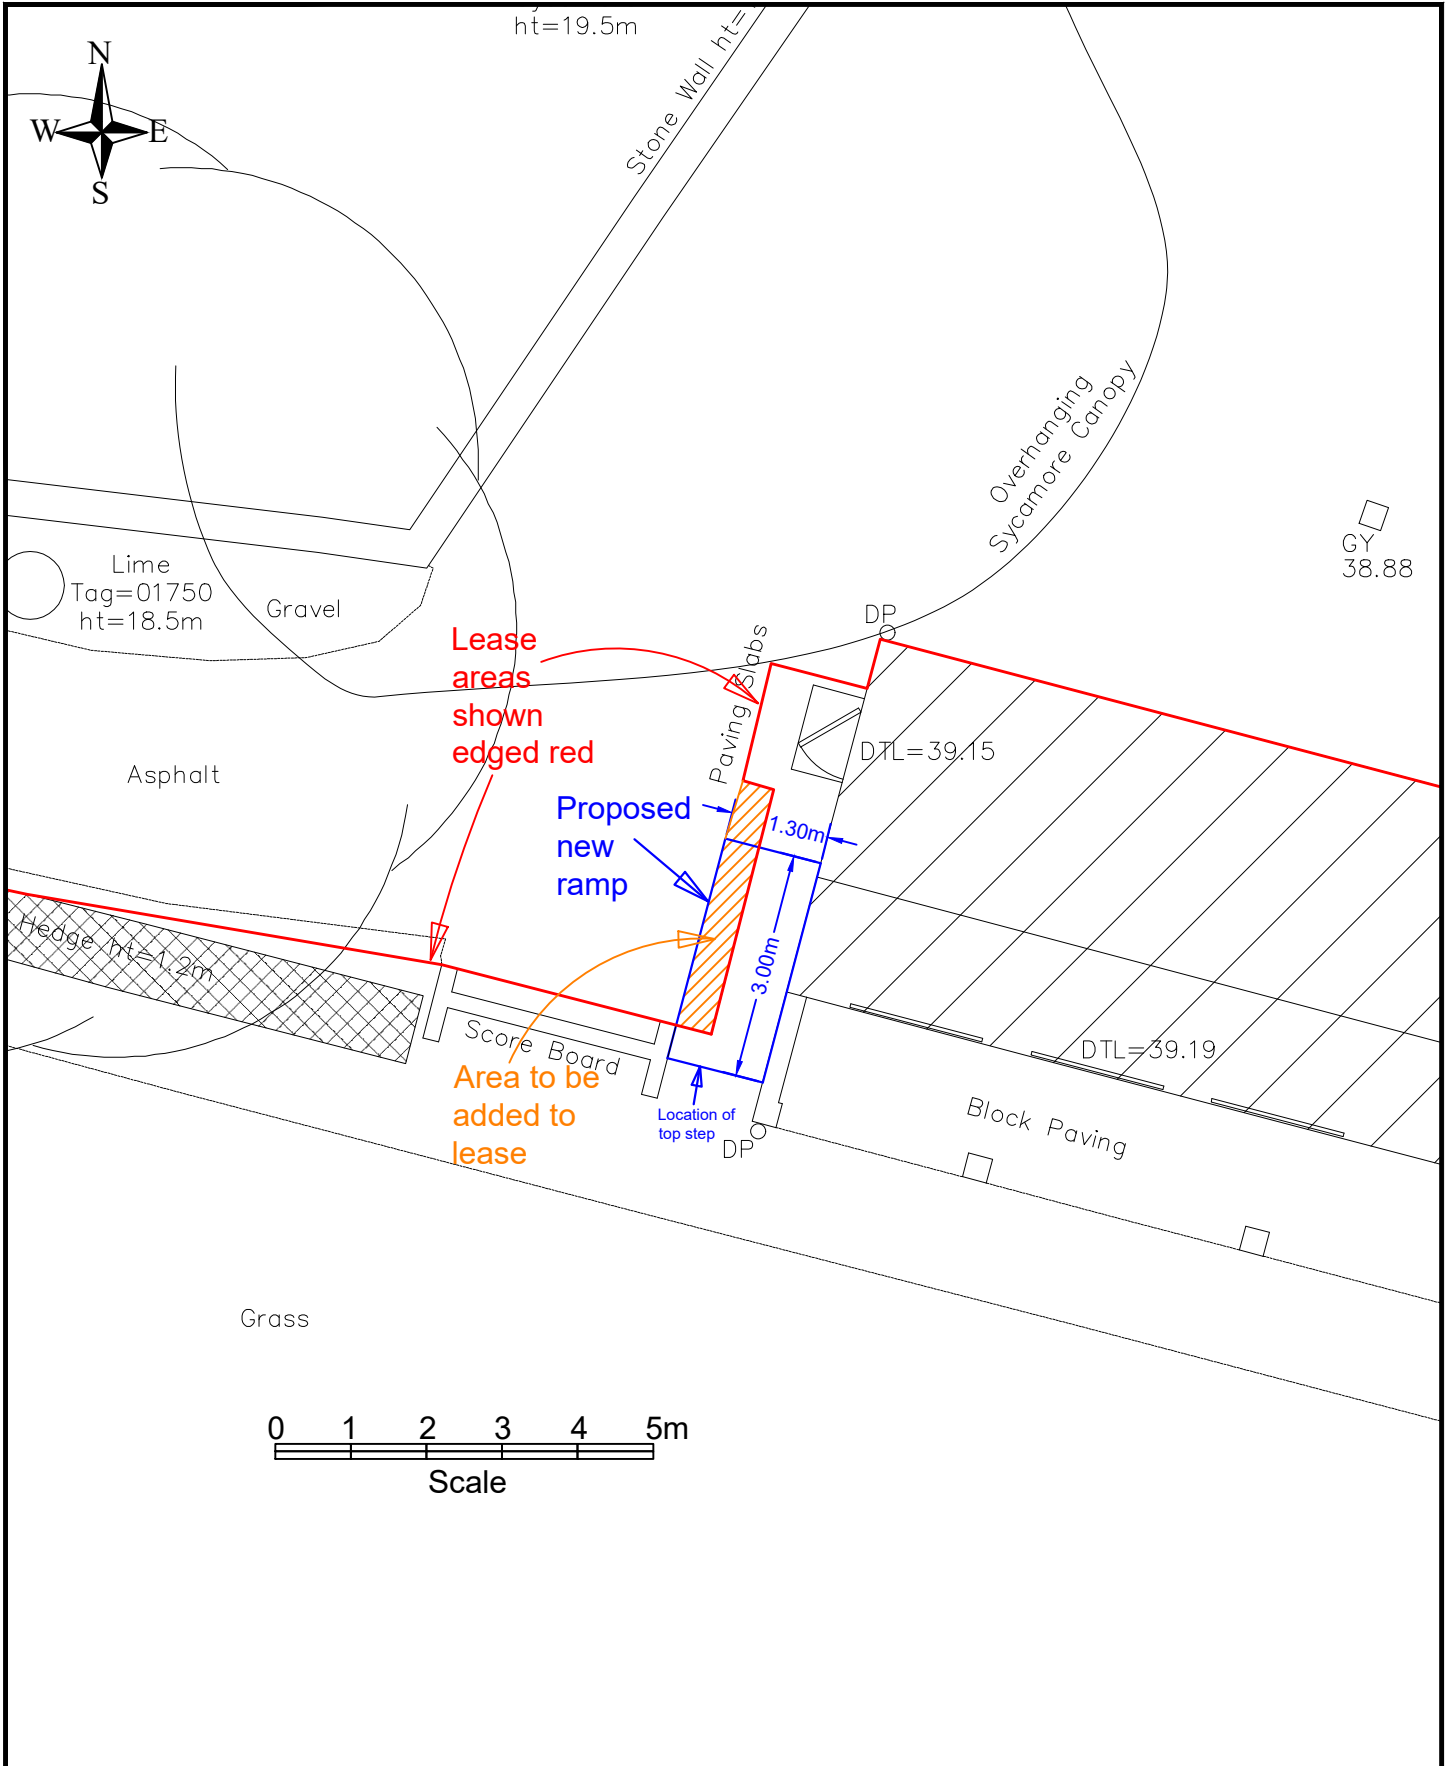

Wiltshire Council

NOTES:

J					
H					
G					
F					
E					
D					
C					
B					
A					
O	Oct 2025	PFS			Original
REV	DATE	DRAWN	CHECK	APPROV	DESCRIPTION

PROJECT:		Melksham Campus Bowls Club	
DRAWING TITLE:		Proposed new ramp	
SCALES:	1:100 @A4	DRAWING No.	REV: O
FILE REF:			