



KITCHEN EXTRACT DUCT
TO RISE 1 METER ABOVE
THE EAVES VIA HIGH
VELOCITY NOZZLE

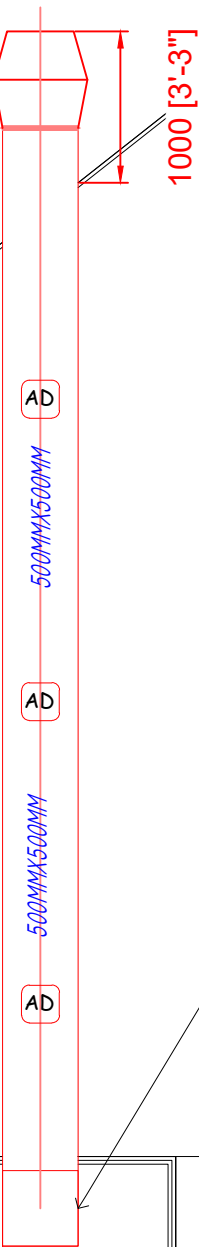

INTERNAL 560DIA DUCTWORK
TO CONNECT ONTO EXTERNAL
500 X 500 KITCHEN EXTRACT
DUCTWORK WHICH HAVE
ACCESS HATCHES EVERY 2
METERS. THE DUCTWORK WILL
THEN RISE 1 METER ABOVE
ROOF LEVEL VIA HIGH VELOCITY
NOZZLE

315MMDIA FRESH AIR
DUCT TO TERMINATE
VIA WEATHER LOUVRE
GRILL TO THE SIDE OF
THE BUILDING LOUVRE
GRILL TO BE FLUSH OF
THE BUILDING

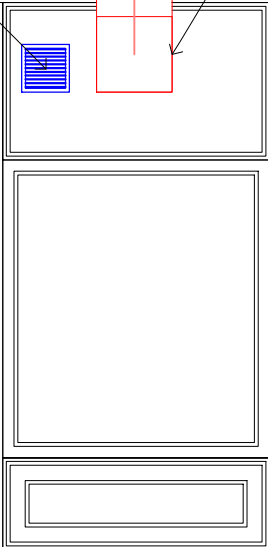

UNIT 27
PROPOSED ELEVATION A-A

Note:
Project Title: Unit 27 Borough Parade, Chippenham, Wiltshire, SN15 3WL
Drawing Number: 06 - Proposed Side Elevation A-A
Scale: 1:100 @ A3
Date: 06/02/2026



Commercial kitchen and HVAC
System Specialists
Established 2005
Ability House, Unit 129,
121 Brooker Road,
Waltham Abbey EN9 1JH
Tel: +44 (0) 20 33082 936
www.fanrescue.co.uk

