


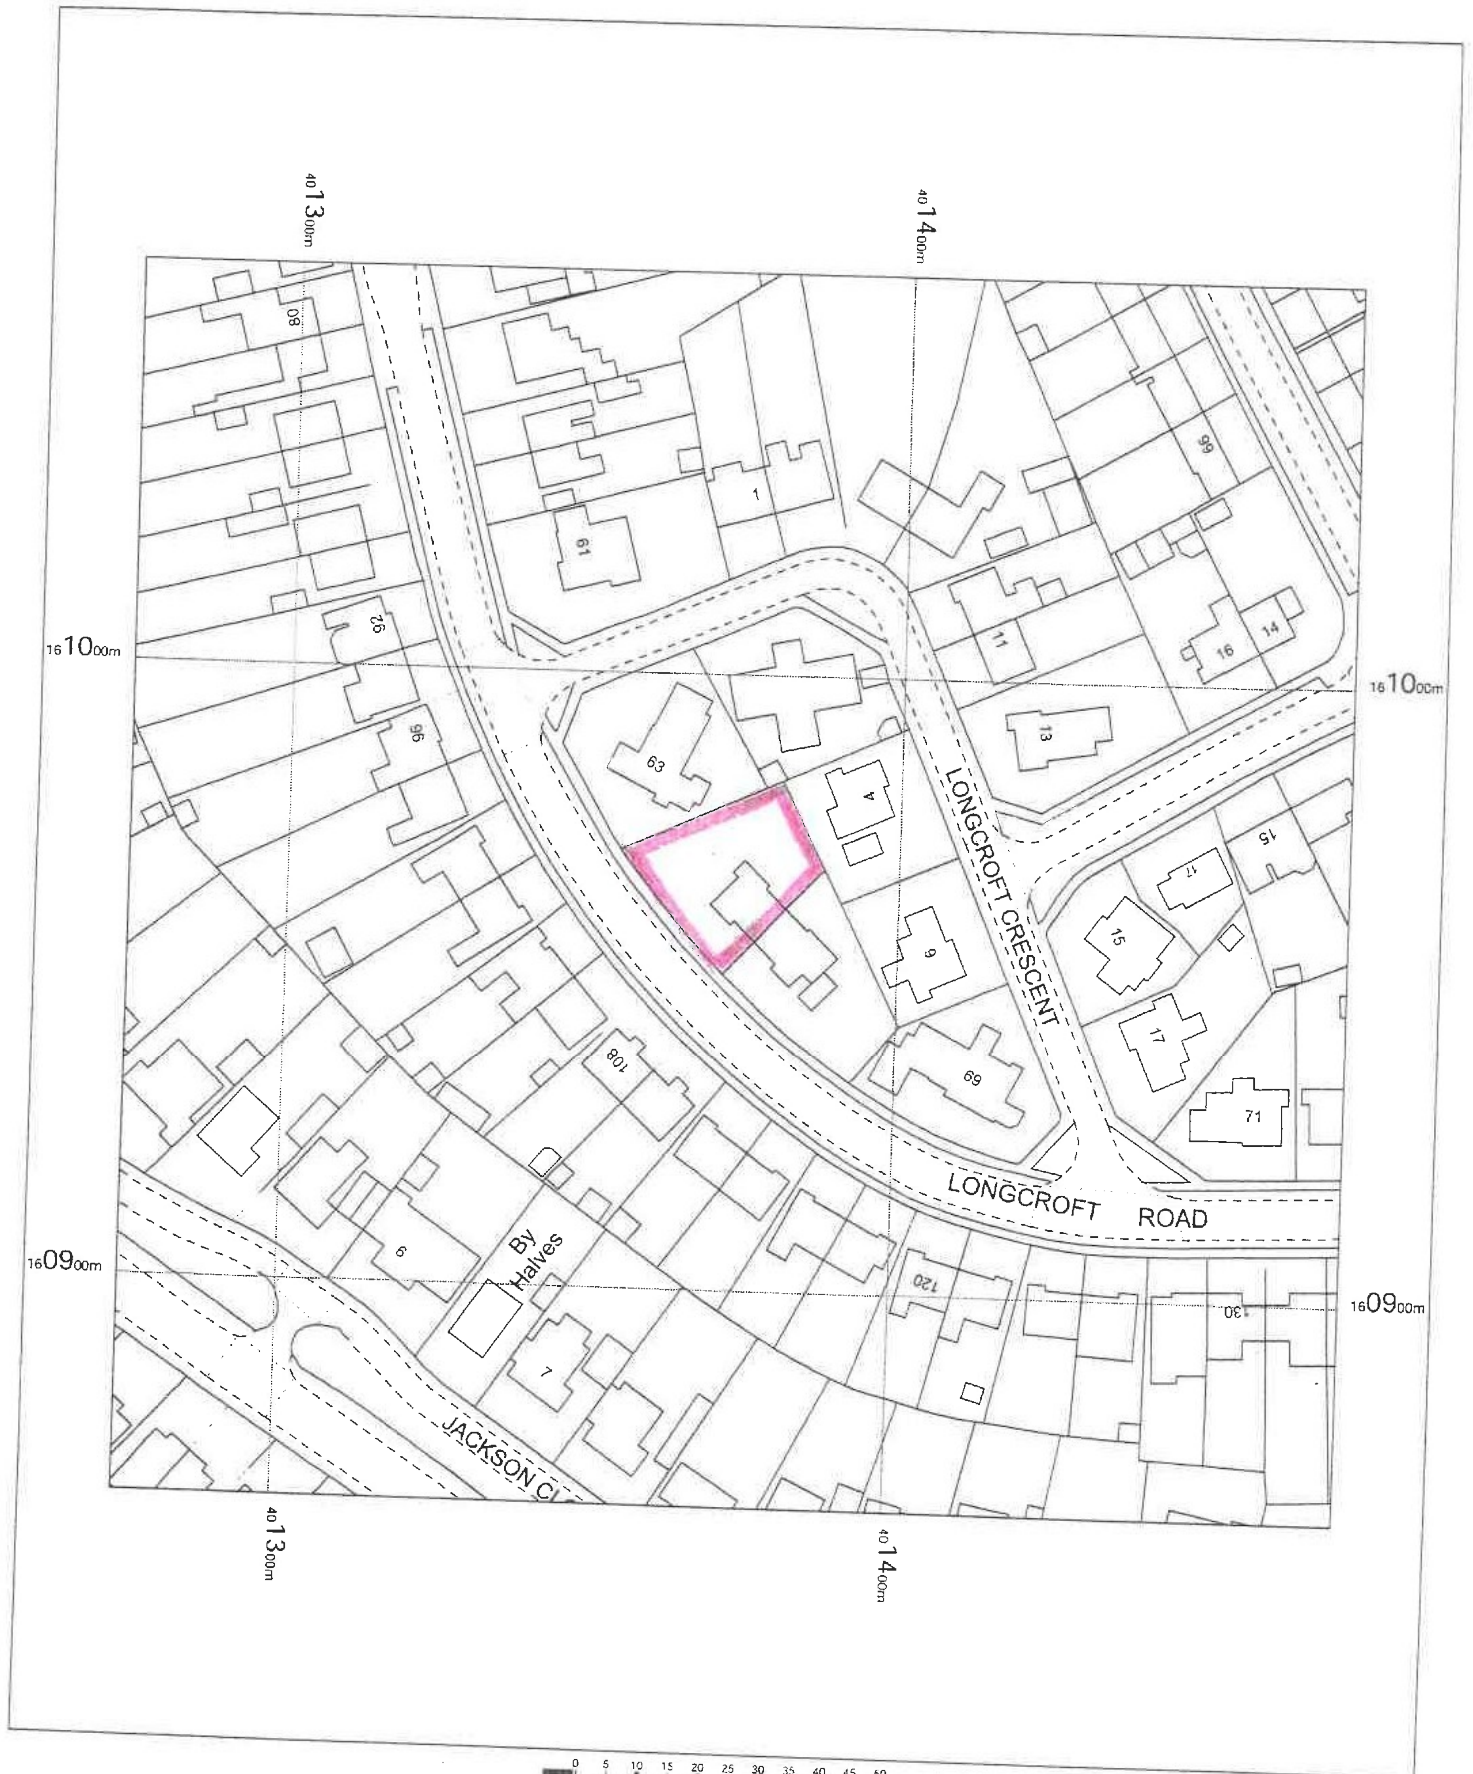

65 LONGCROFT RD
 DEVIZES
 SN10 3AX

OS MasterMap 1250/2500/10000 scale
 Wednesday, December 3, 2025, ID: CM-01253496
www.centremapslive.co.uk
 1:1250 scale print at A4, Centre: 401374 E, 160965 N
 ©Crown Copyright Ordnance Survey. Licence no.
 AC0000849896

