


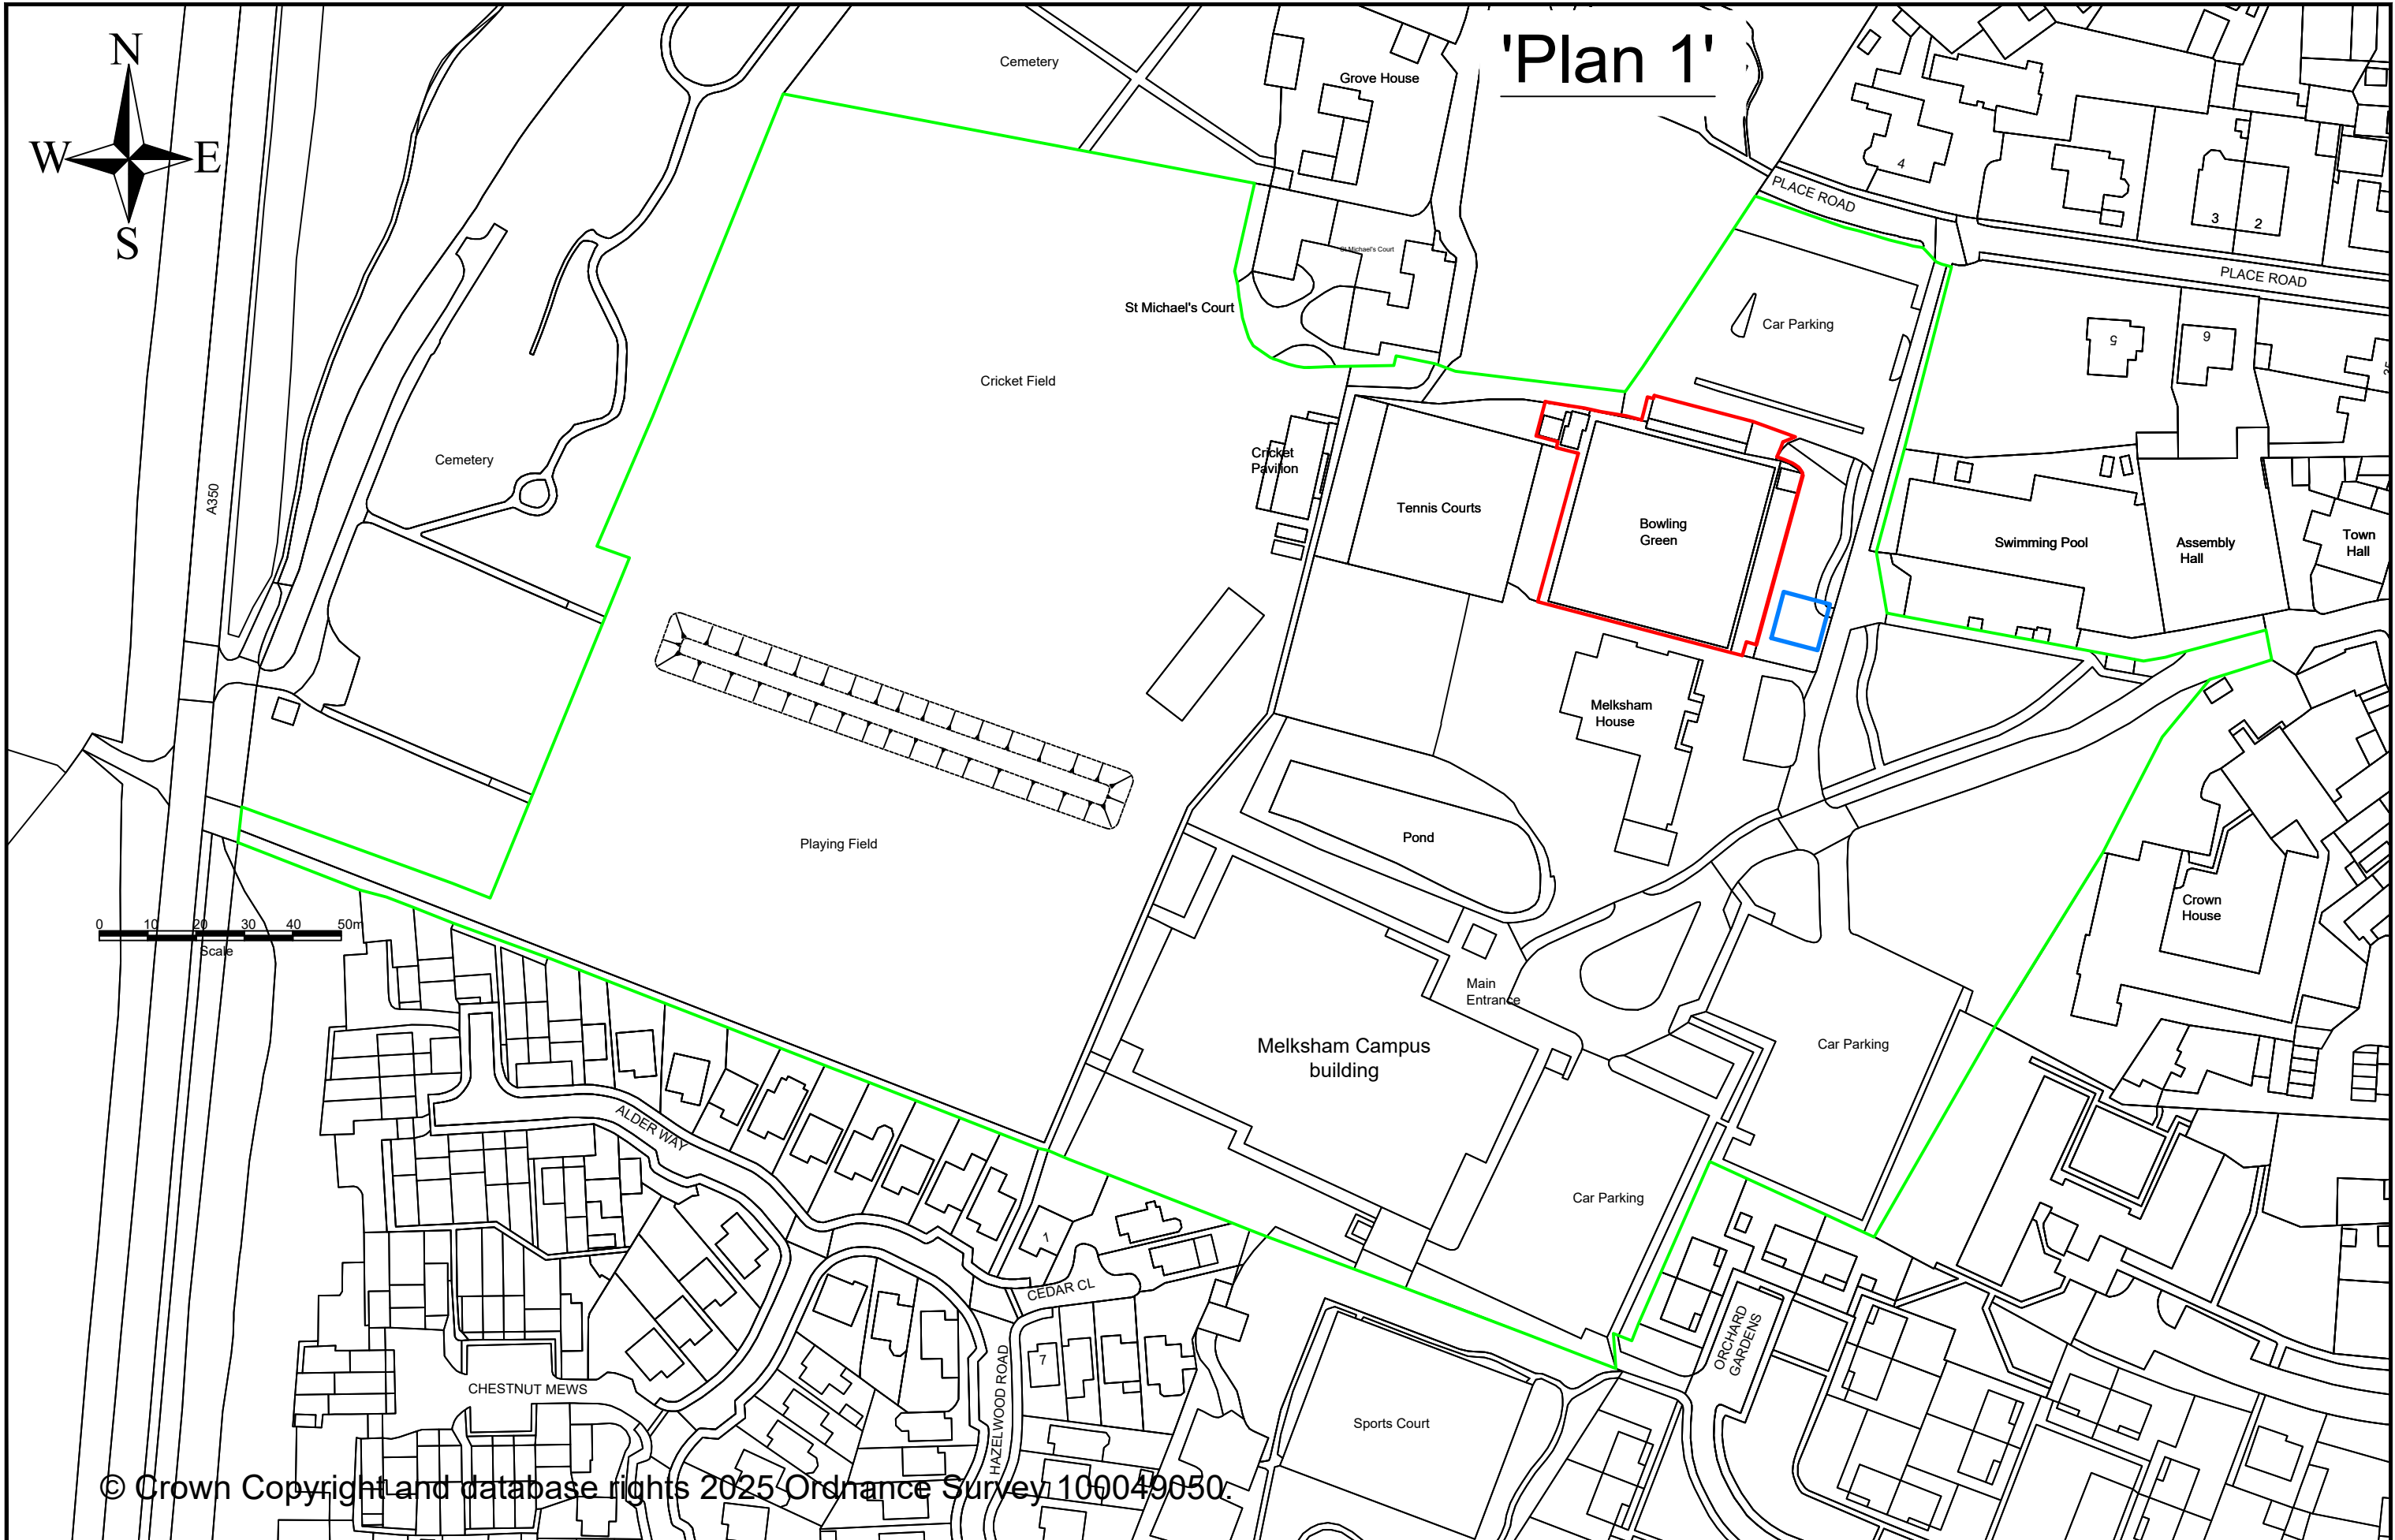

SITE:	Melksham BOWLS Club - Lease Plan 1.	SCALE:	DRAWN:	NOTES:	
		1:1250 @A3	PFS		
		DATE:	CAD REF:		
		Oct 2025			