




**UK
Planning
Maps**

Key:

- Black = rear structure
- Brown = replacement front porch canopy
(replacement door sits beneath)
- Pink = replacement window
- Blue diagonal stripes = current driveway
- Blue spots = proposed driveway
enlargement

18 Piplar Ground, Bradford-On-Avon, BA15 1XF

4th February 2026

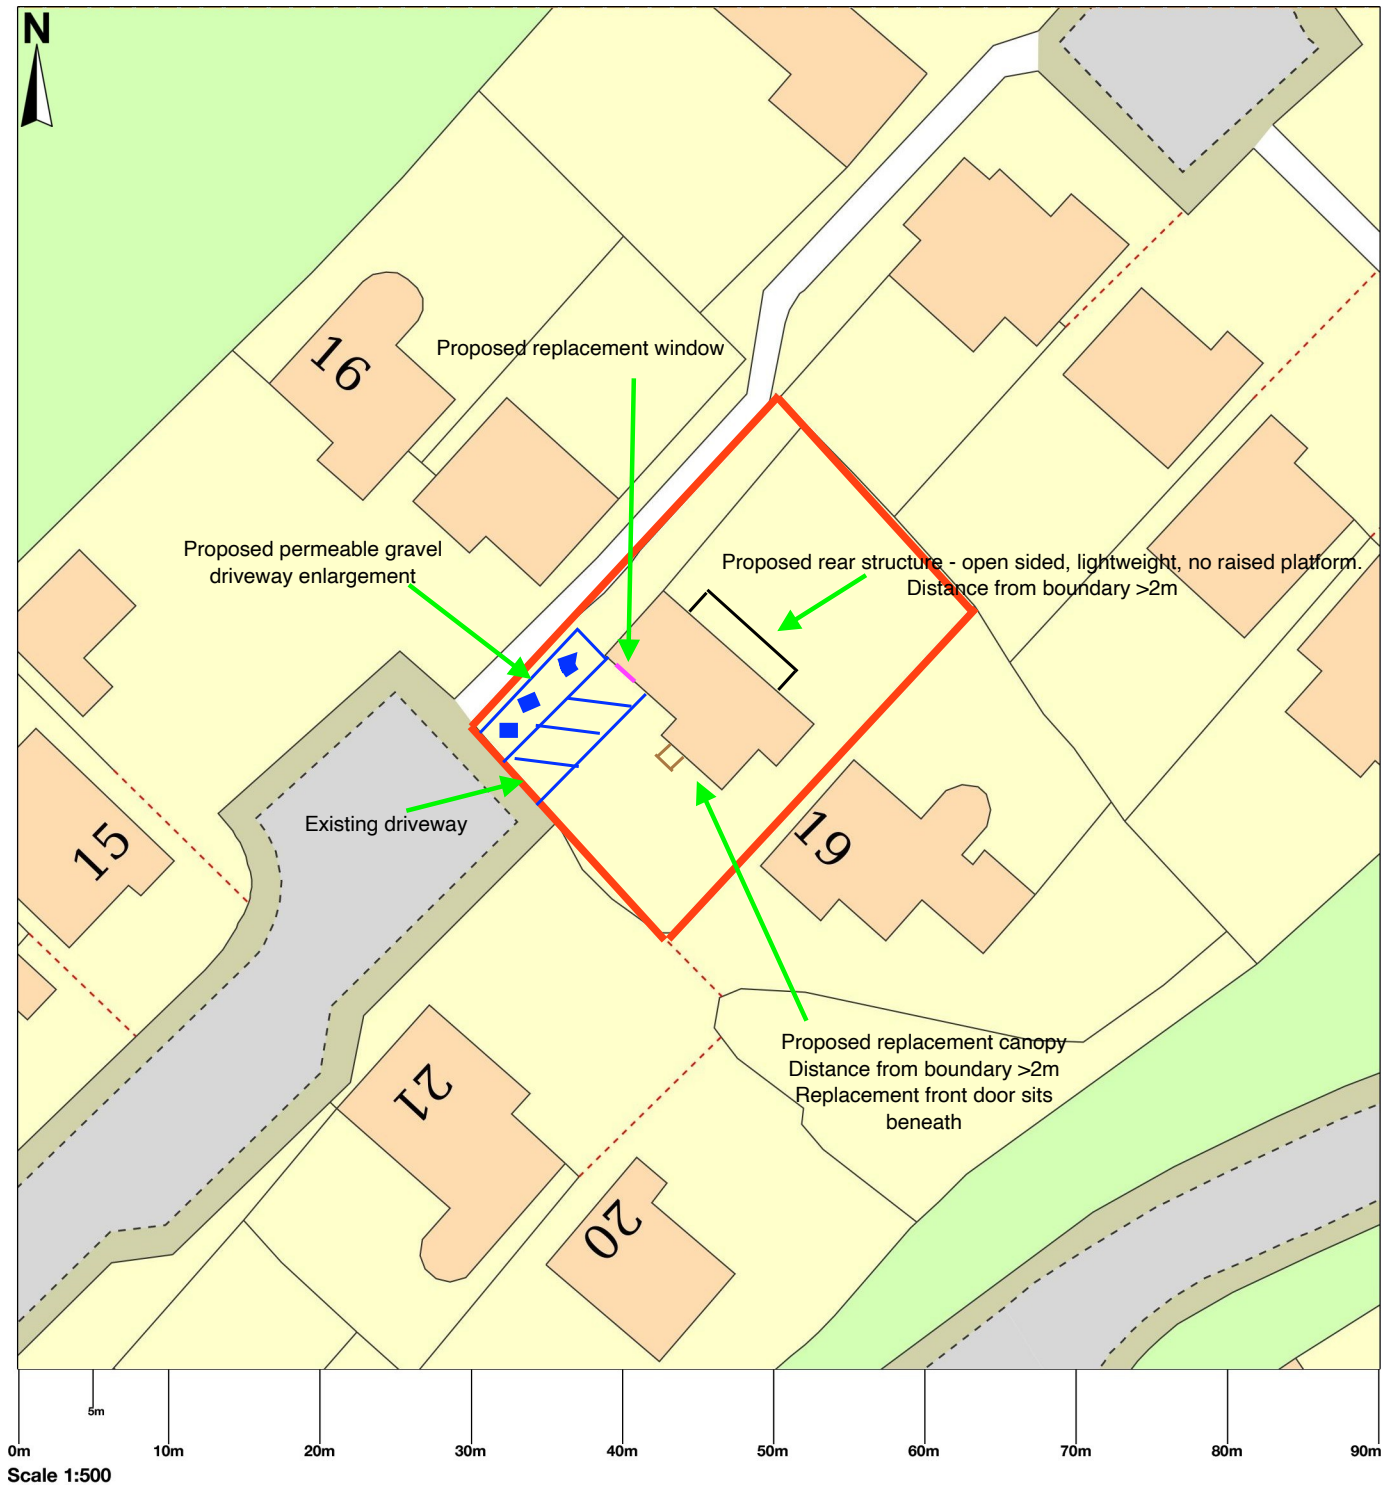

© Crown copyright and database rights 2026 OS 100054135. Map area bounded by: 382775,159887 382865,159977. Produced on 04 February 2026 from the OS National Geographic Database. Supplied by UKPlanningMaps.com. Unique plan reference: b90g/uk/1372029/1838454

