
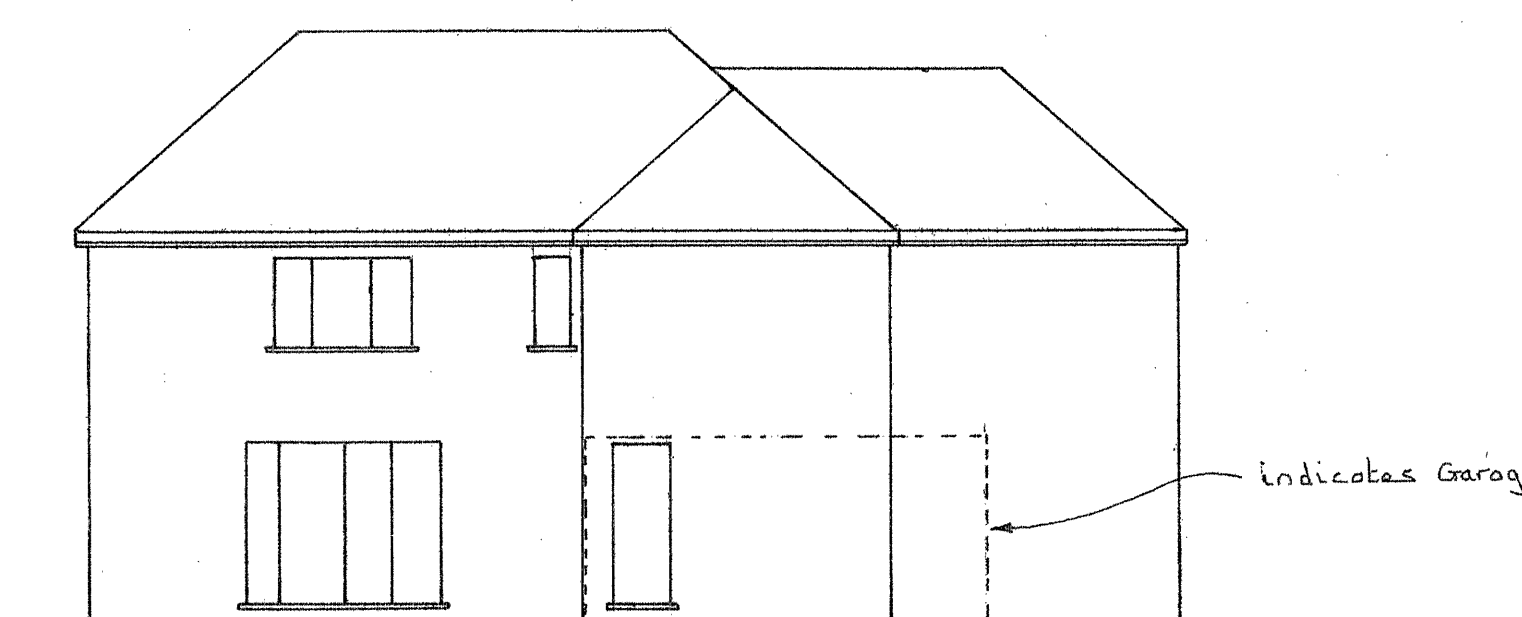
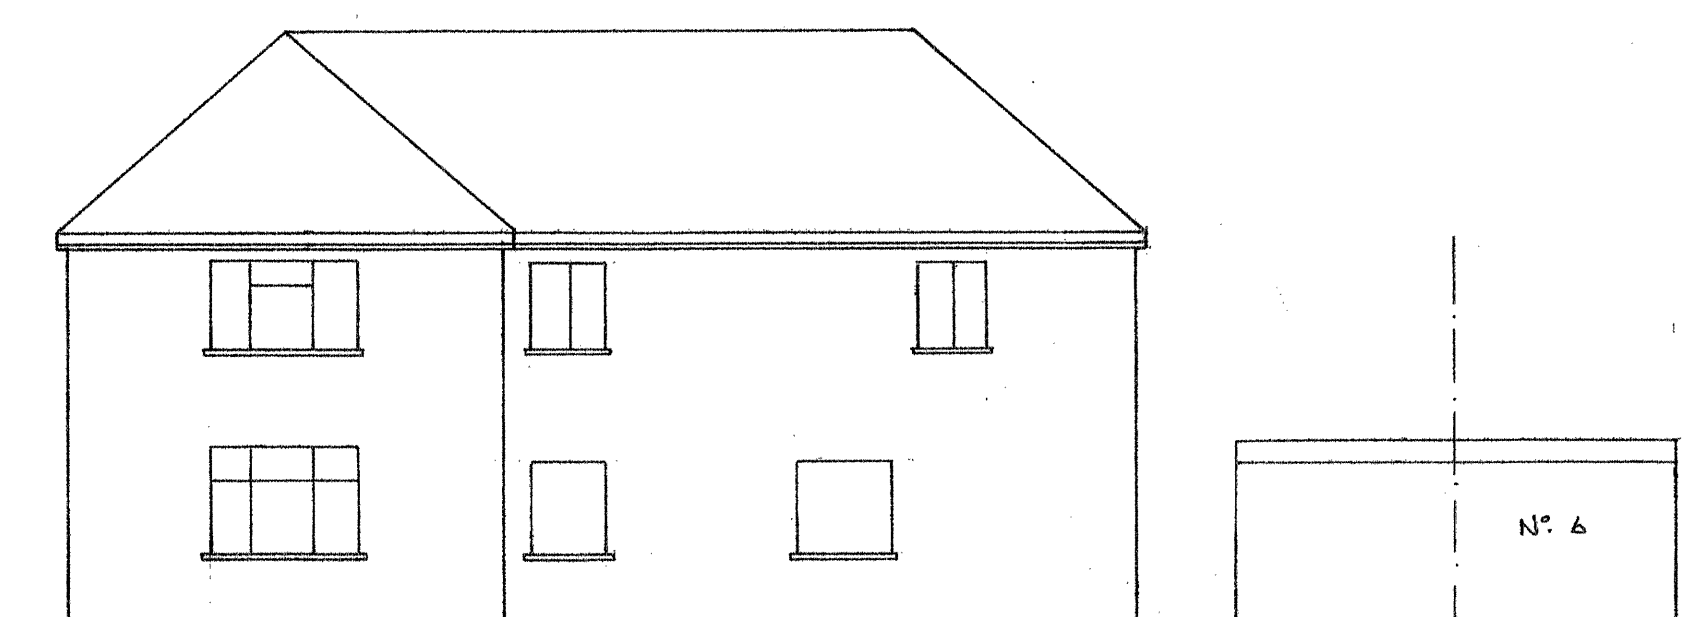
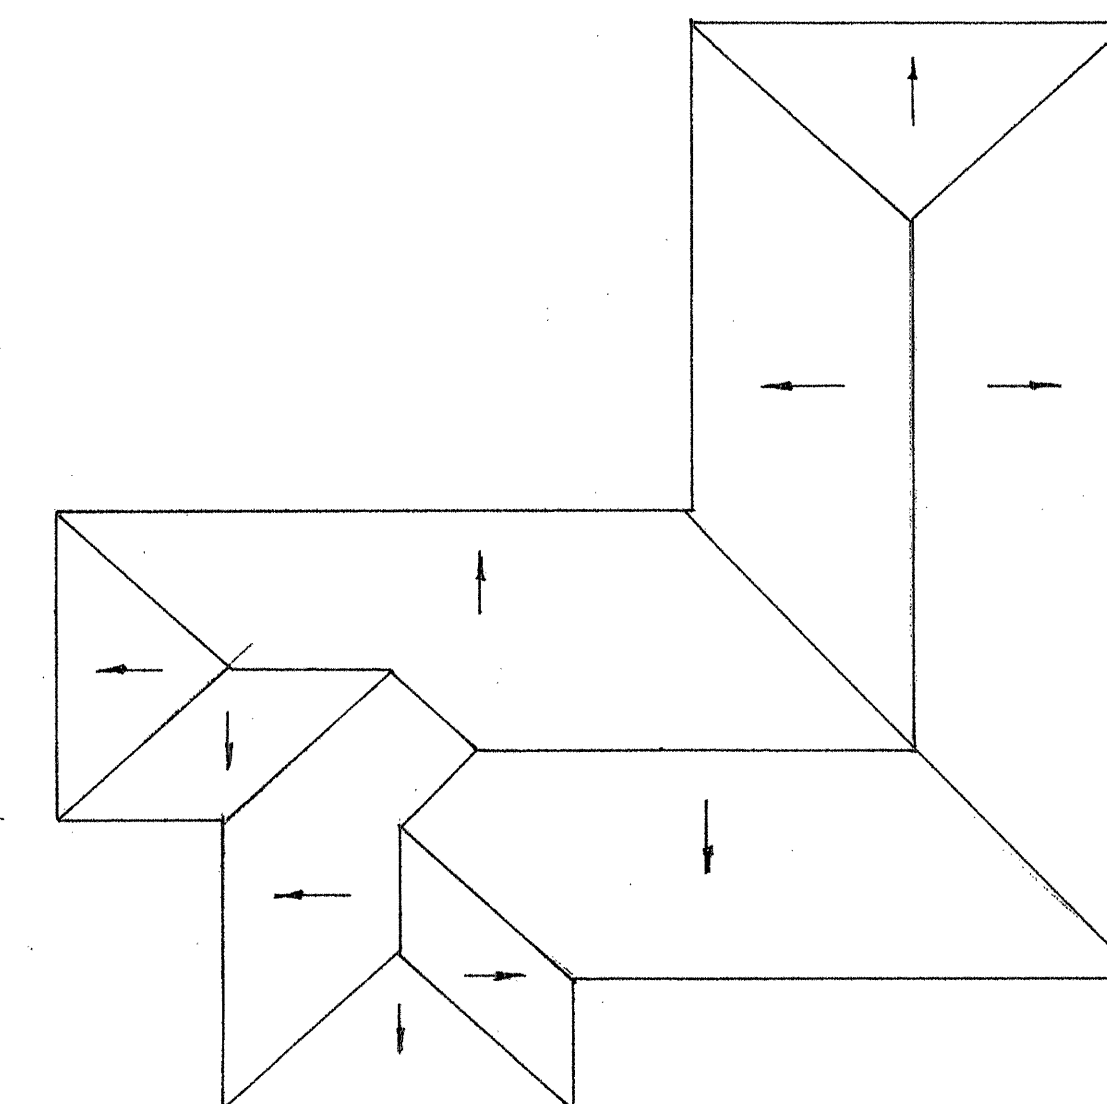
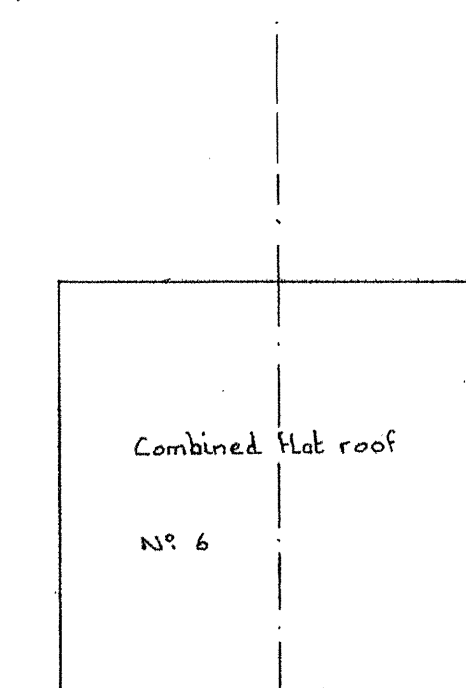
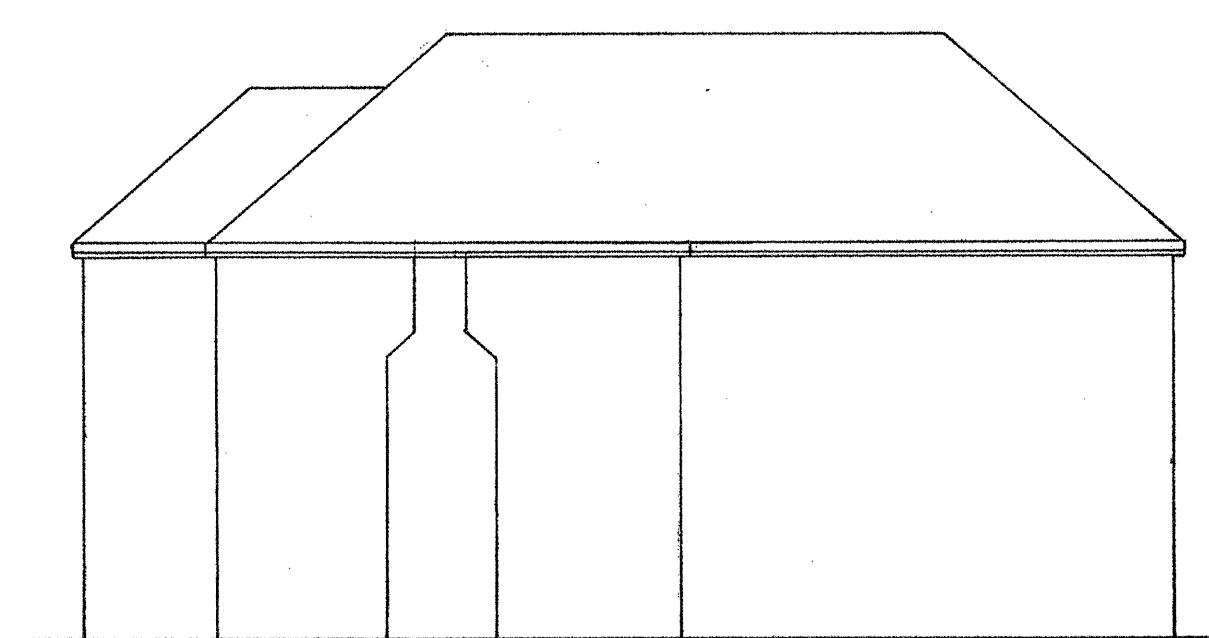
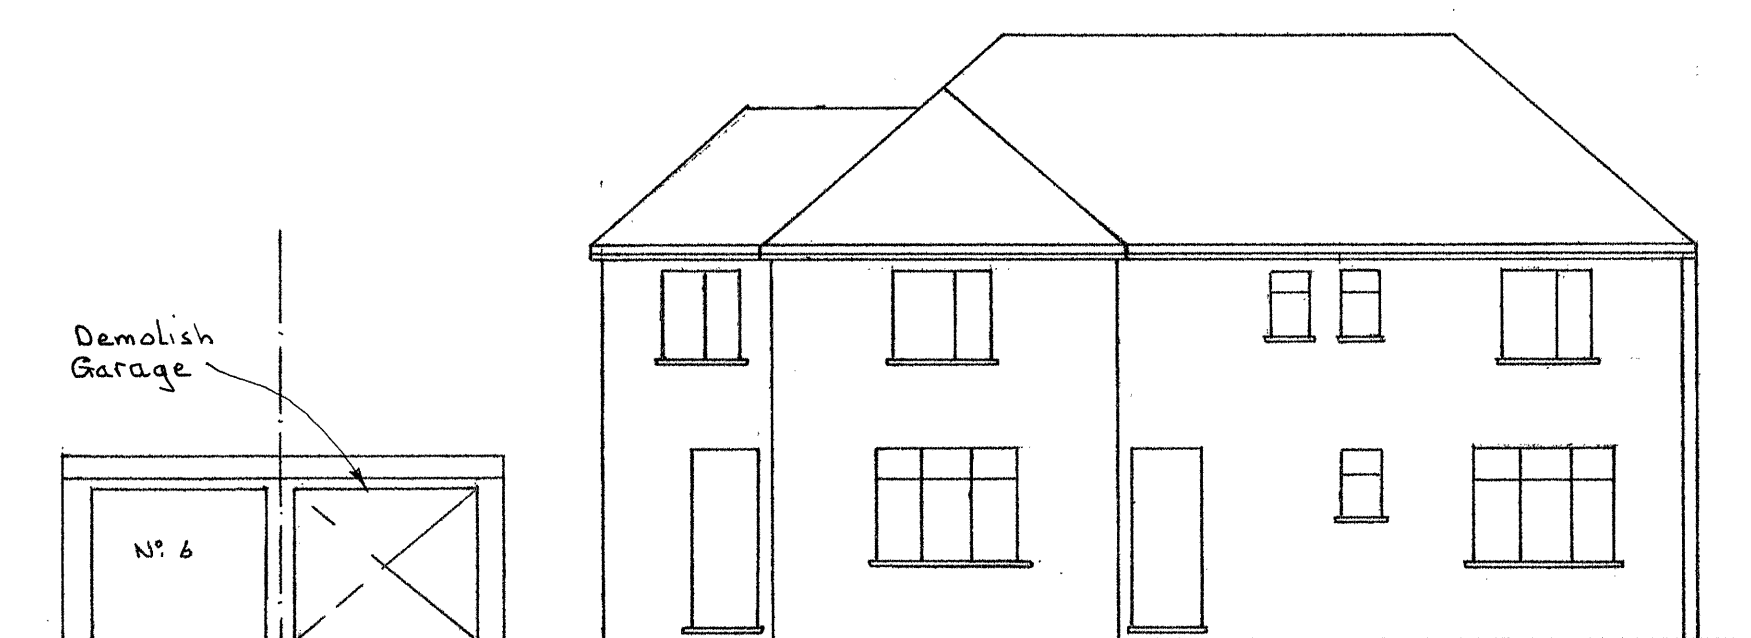
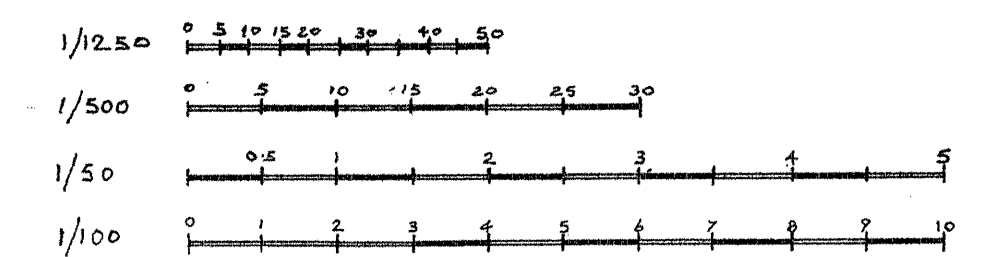
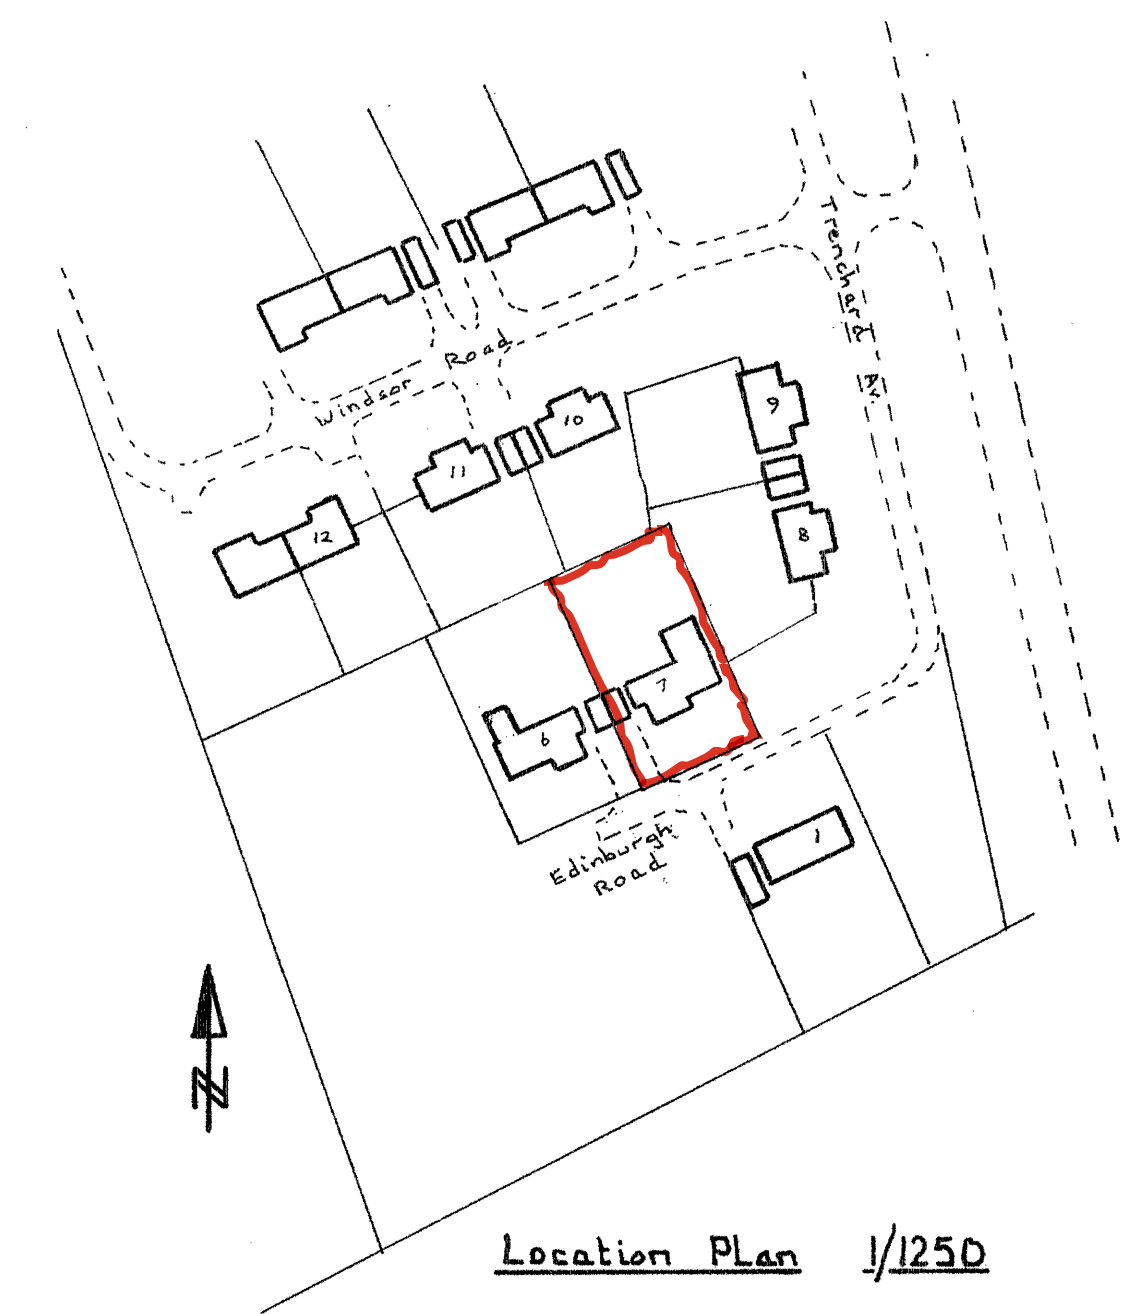
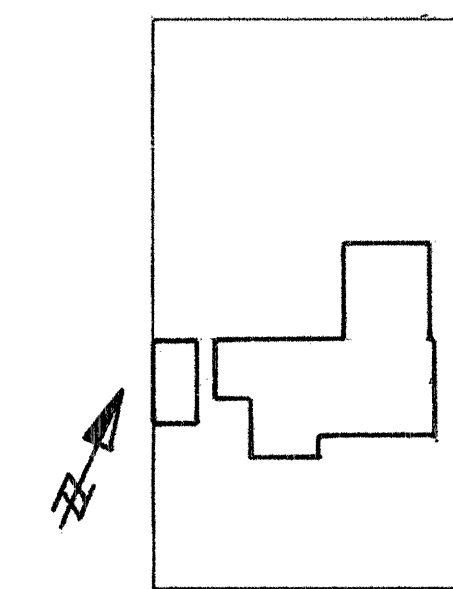


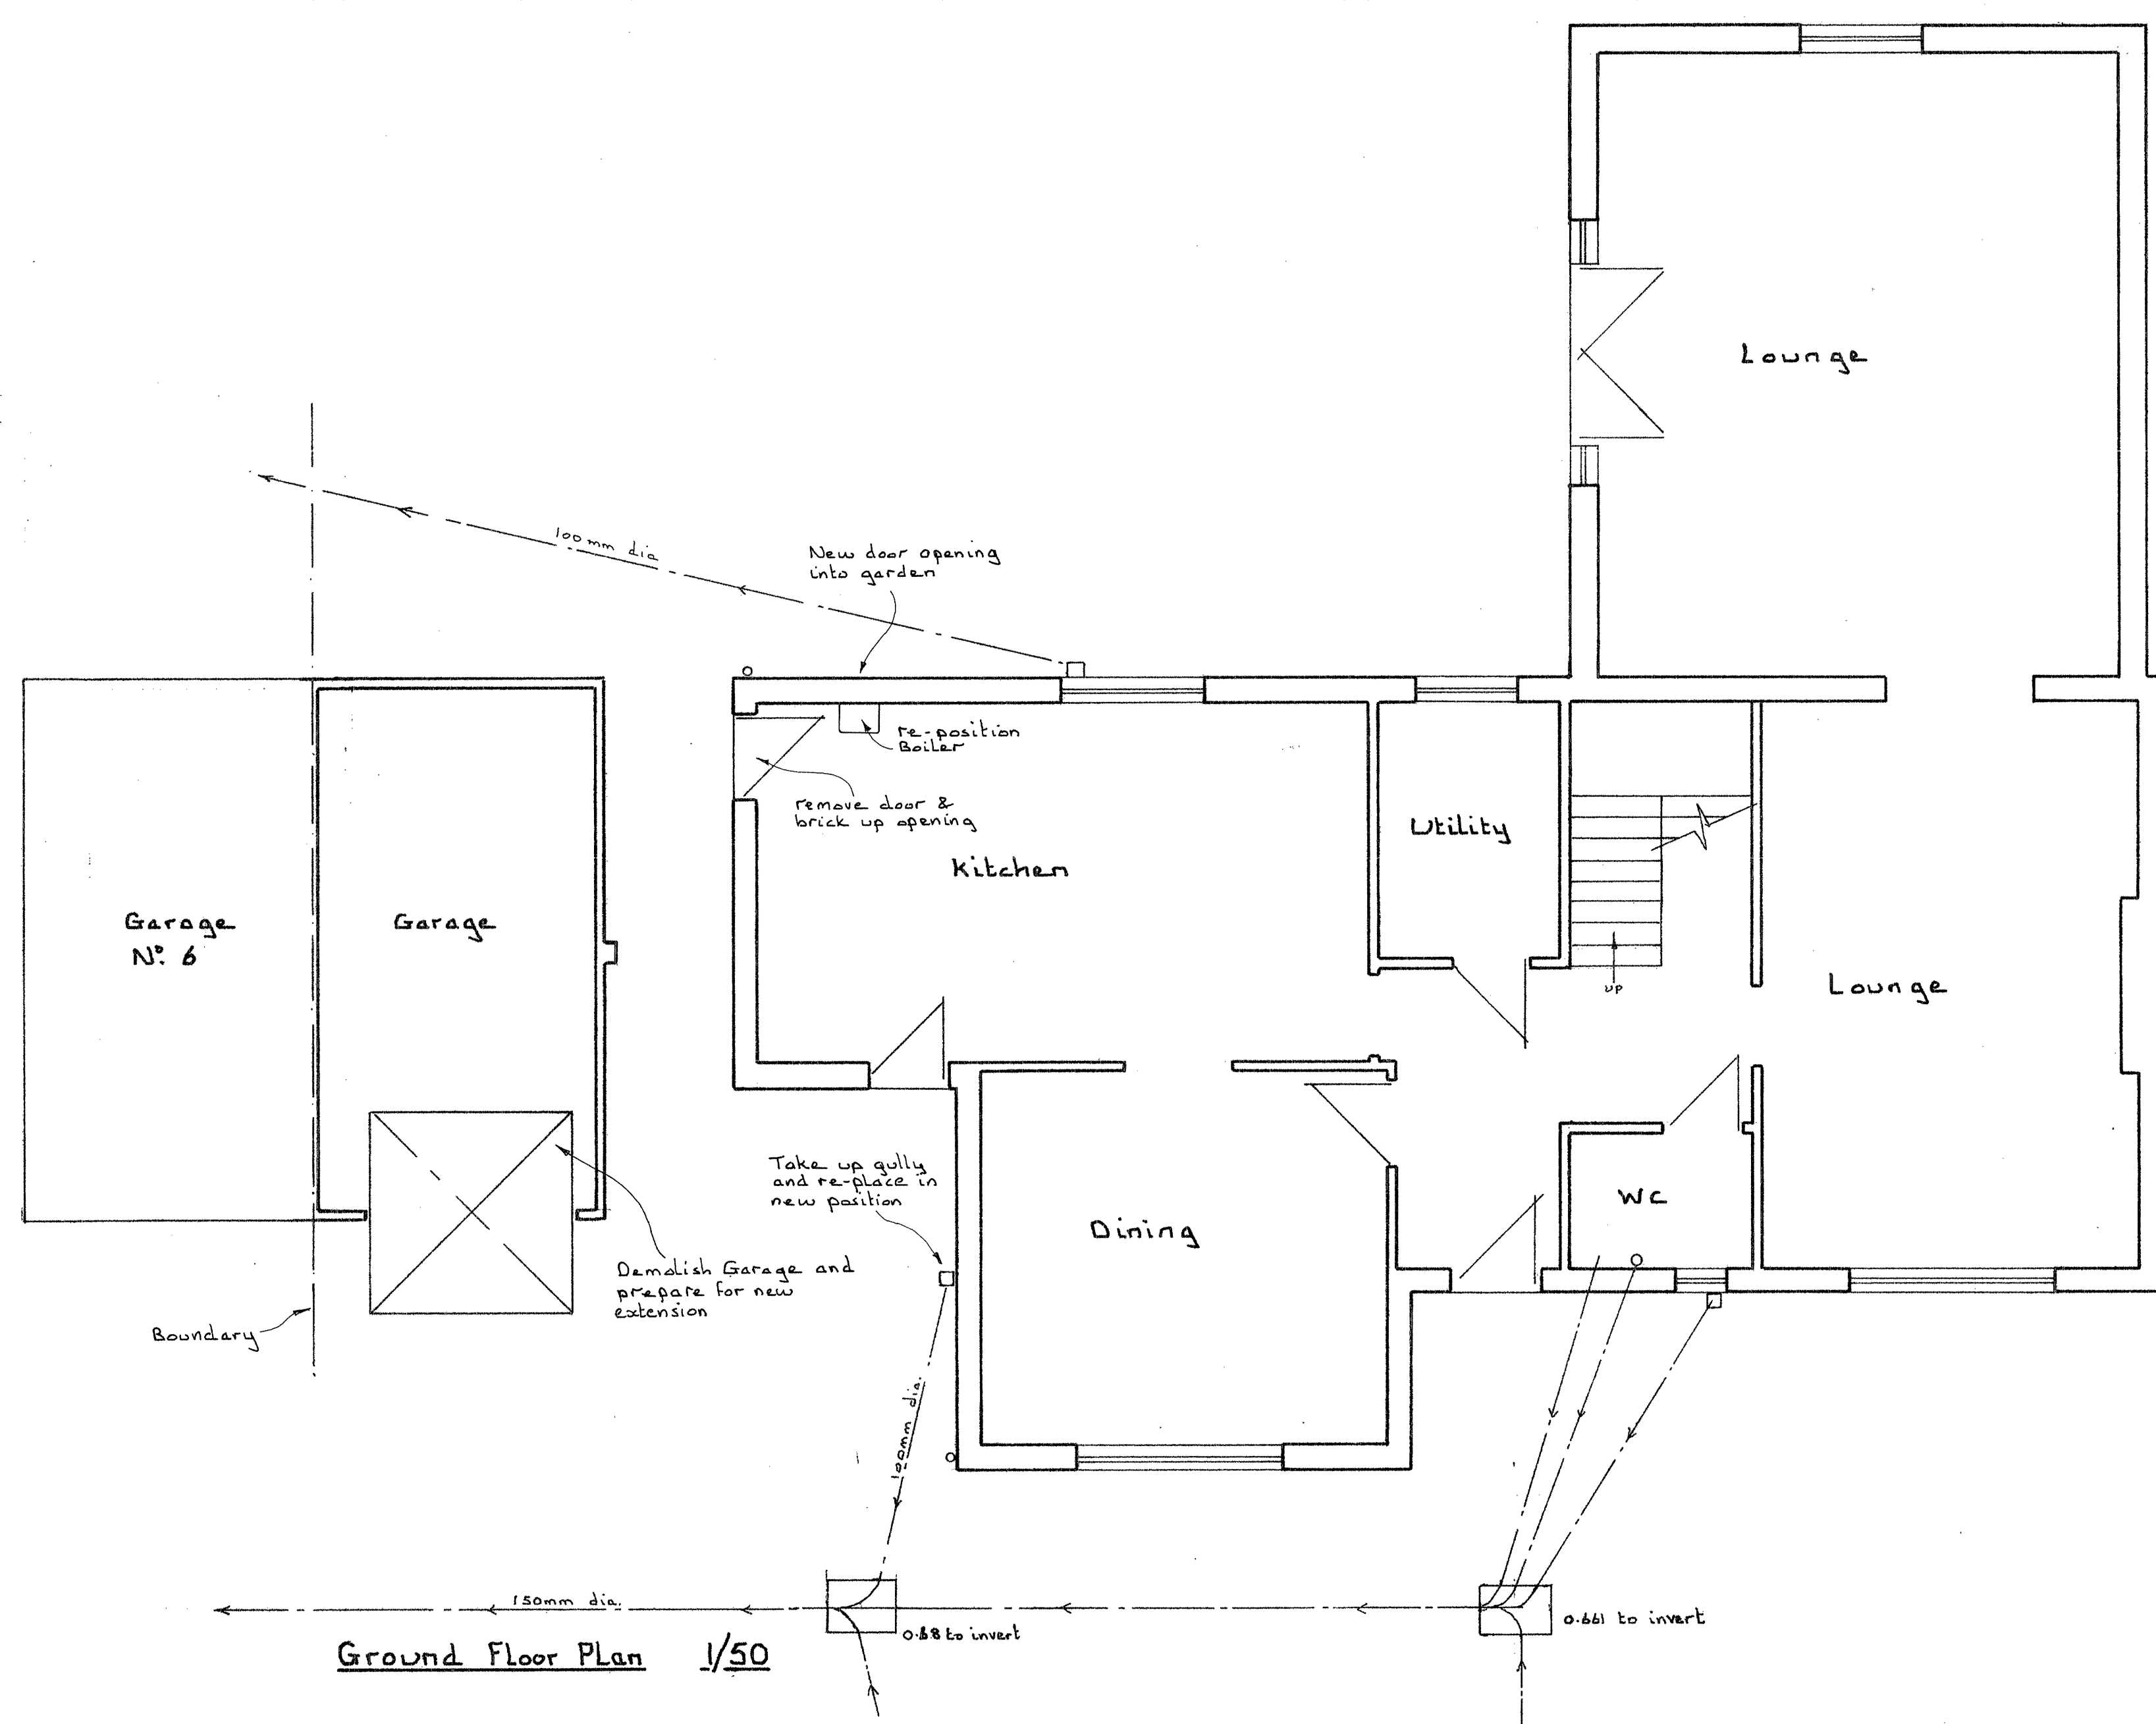

Existing Layout
 7 Edinburgh Road Calne SN11 8QT
 Proposed Side Garage and Porch

Date 20-10-25 Drg. Nº 1