
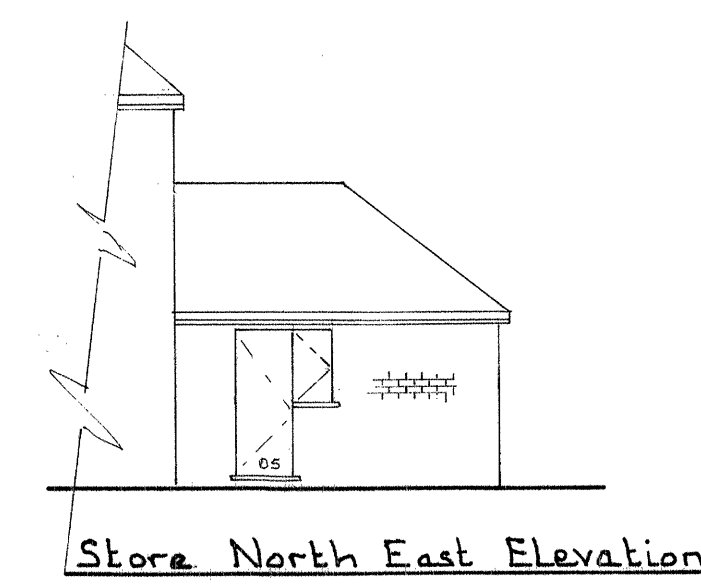
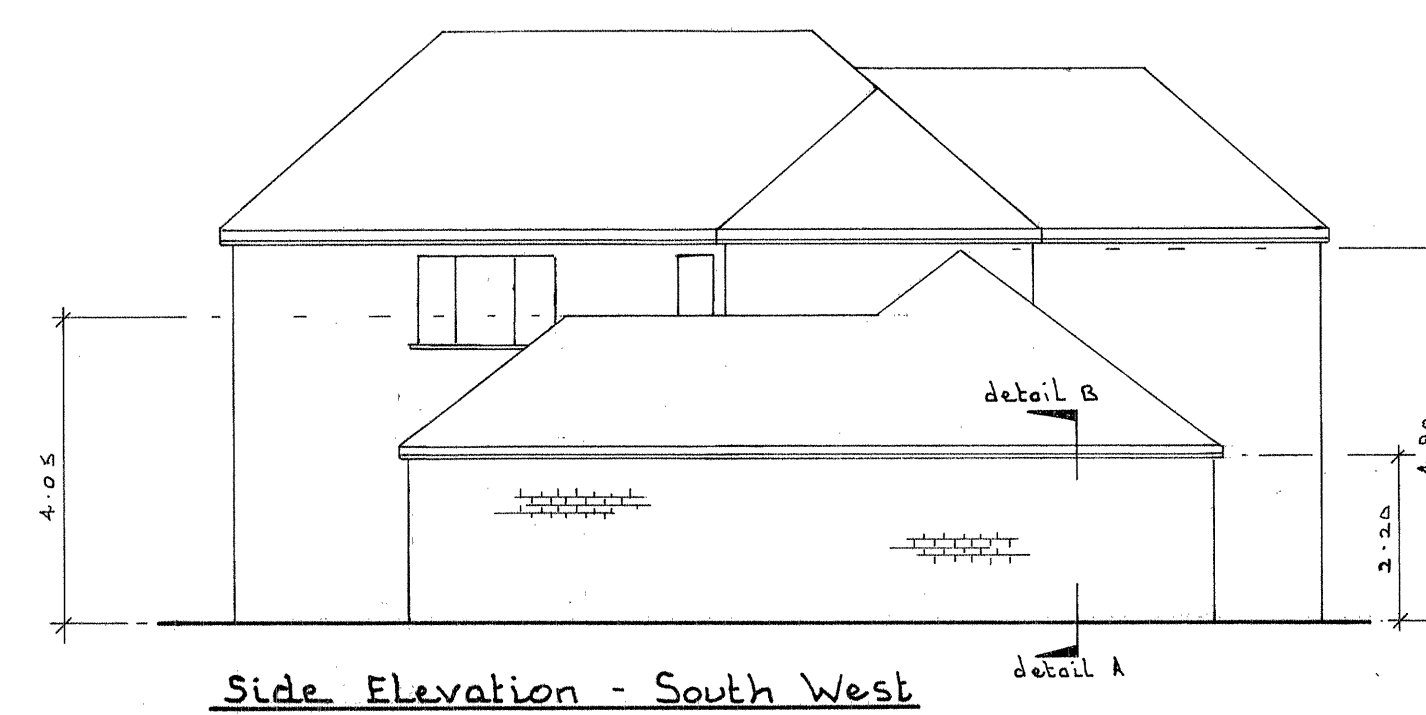
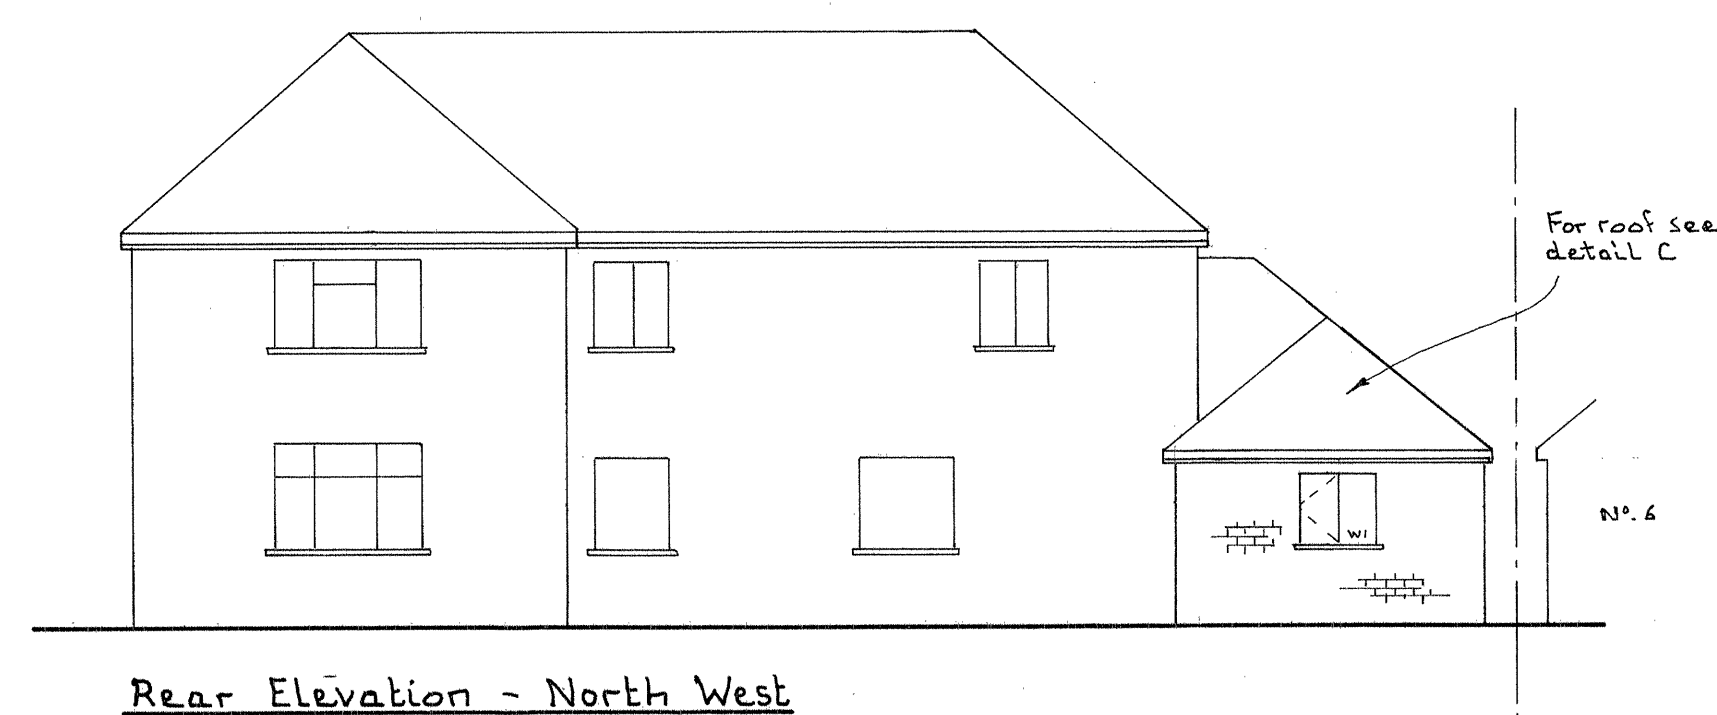
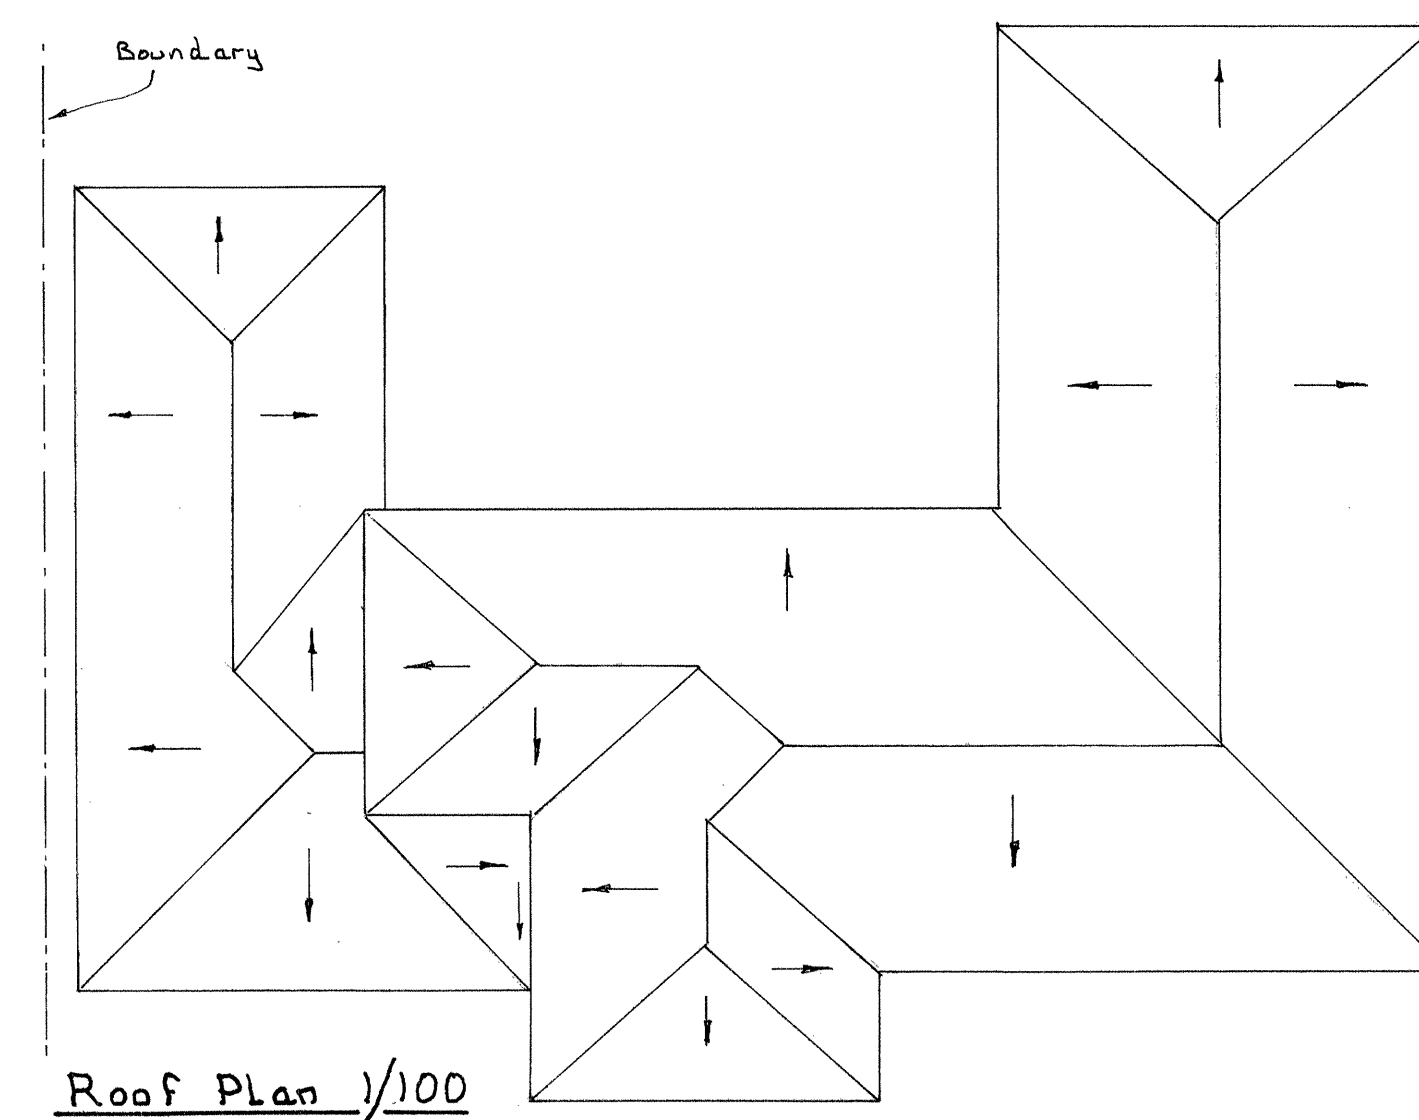
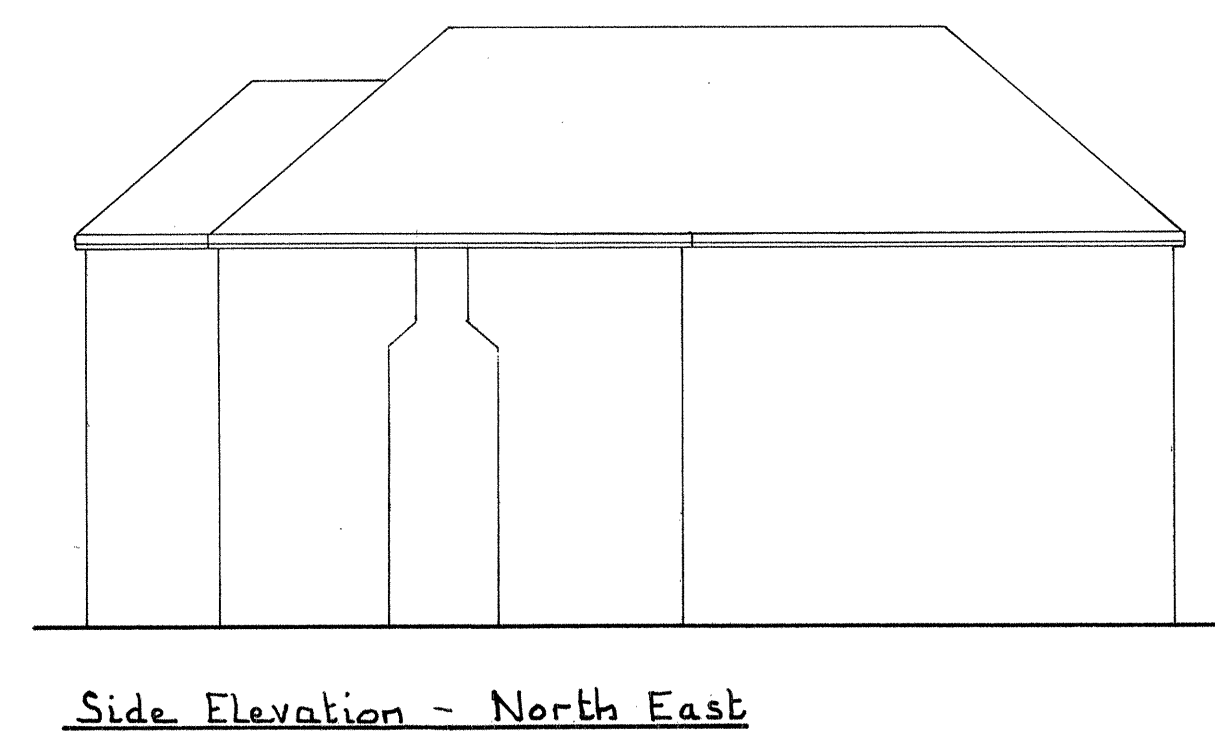
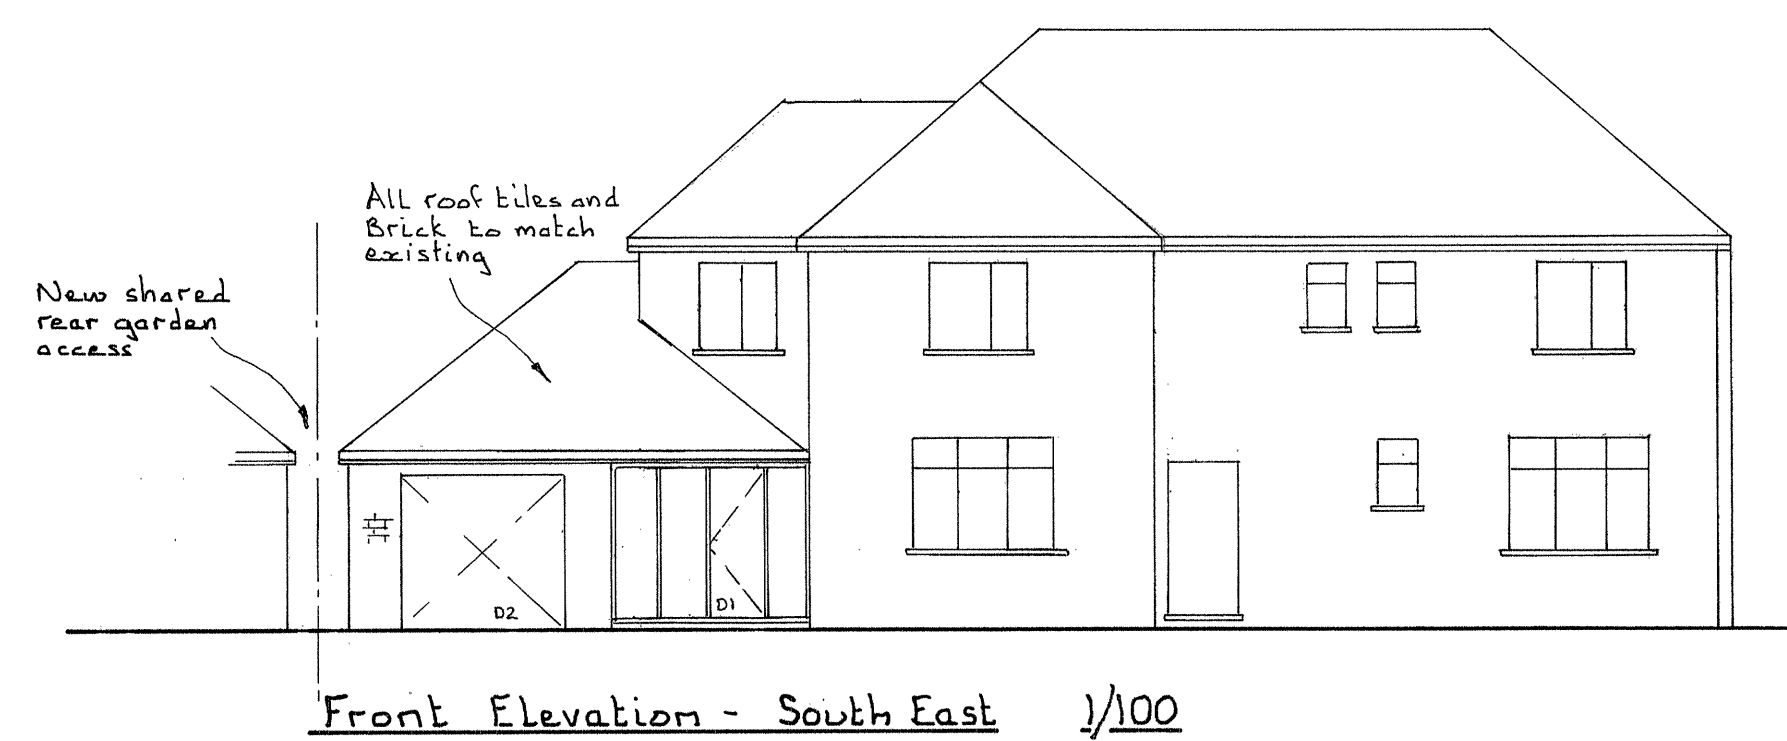
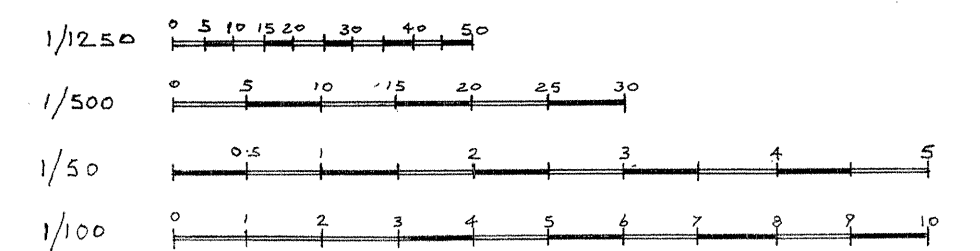
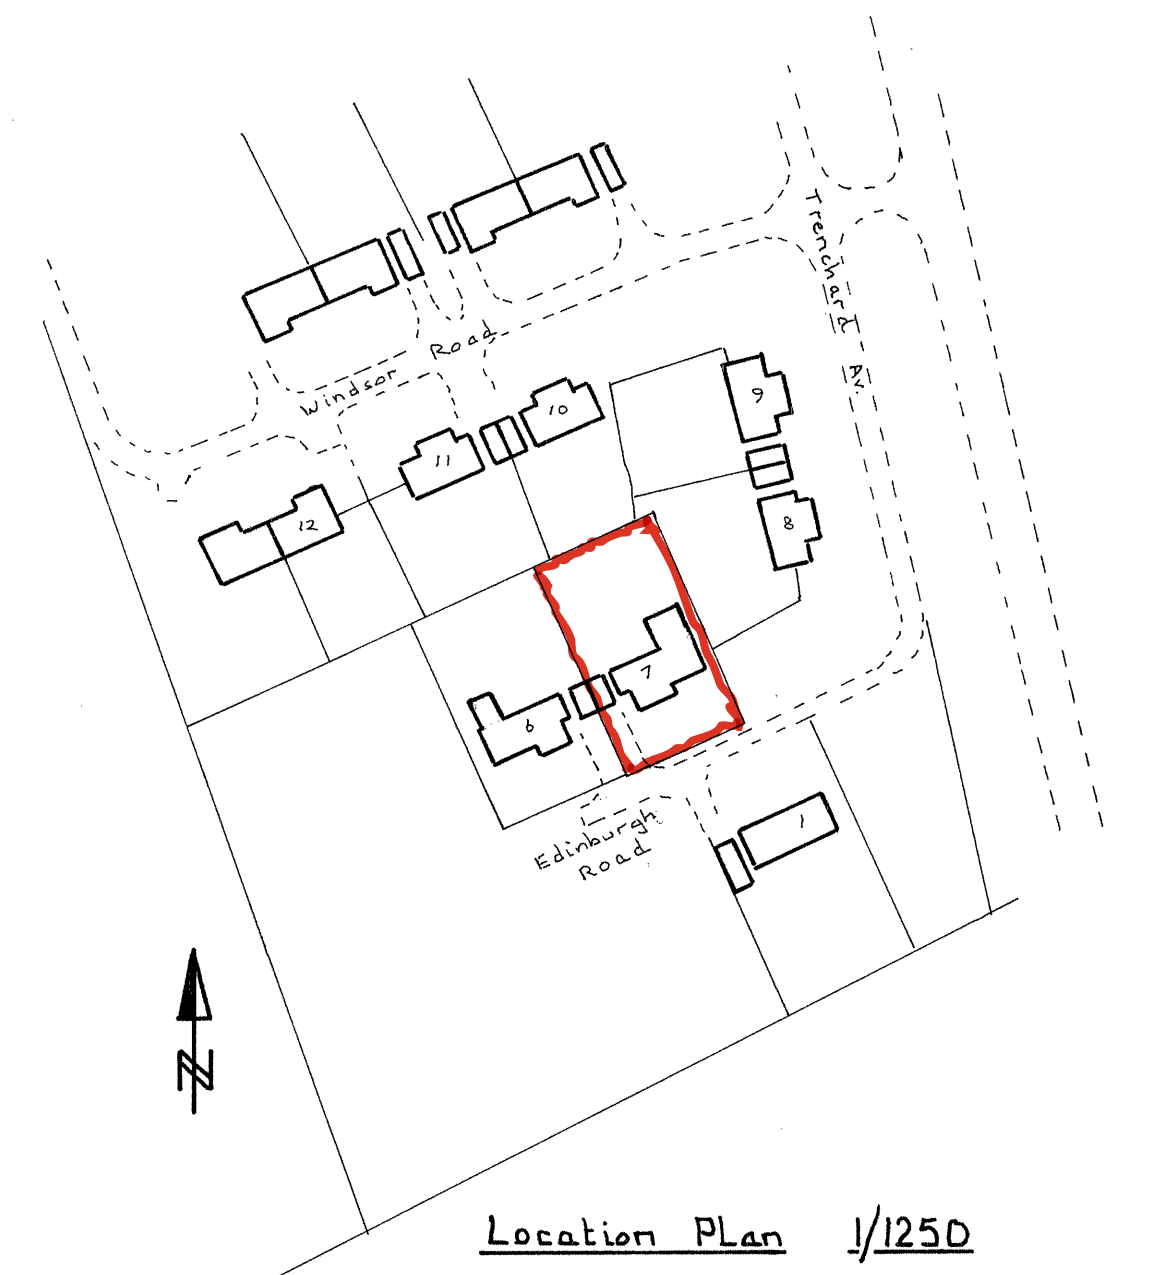
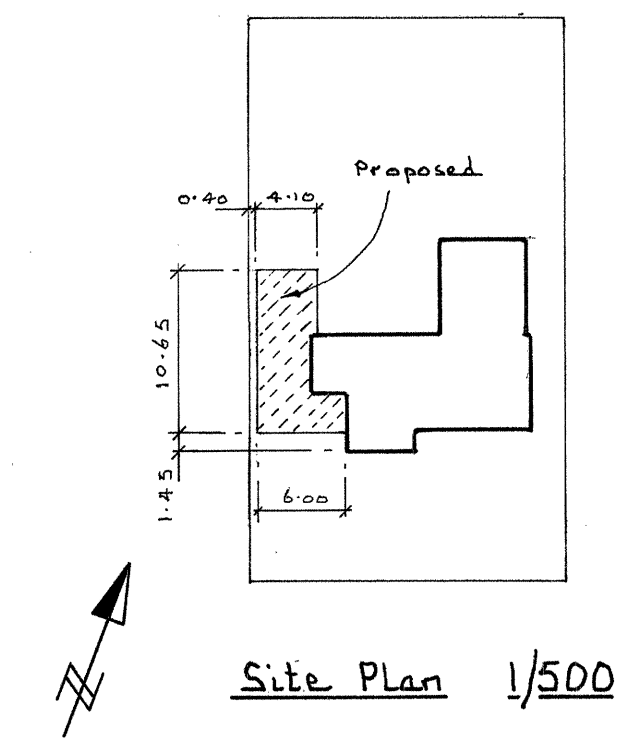


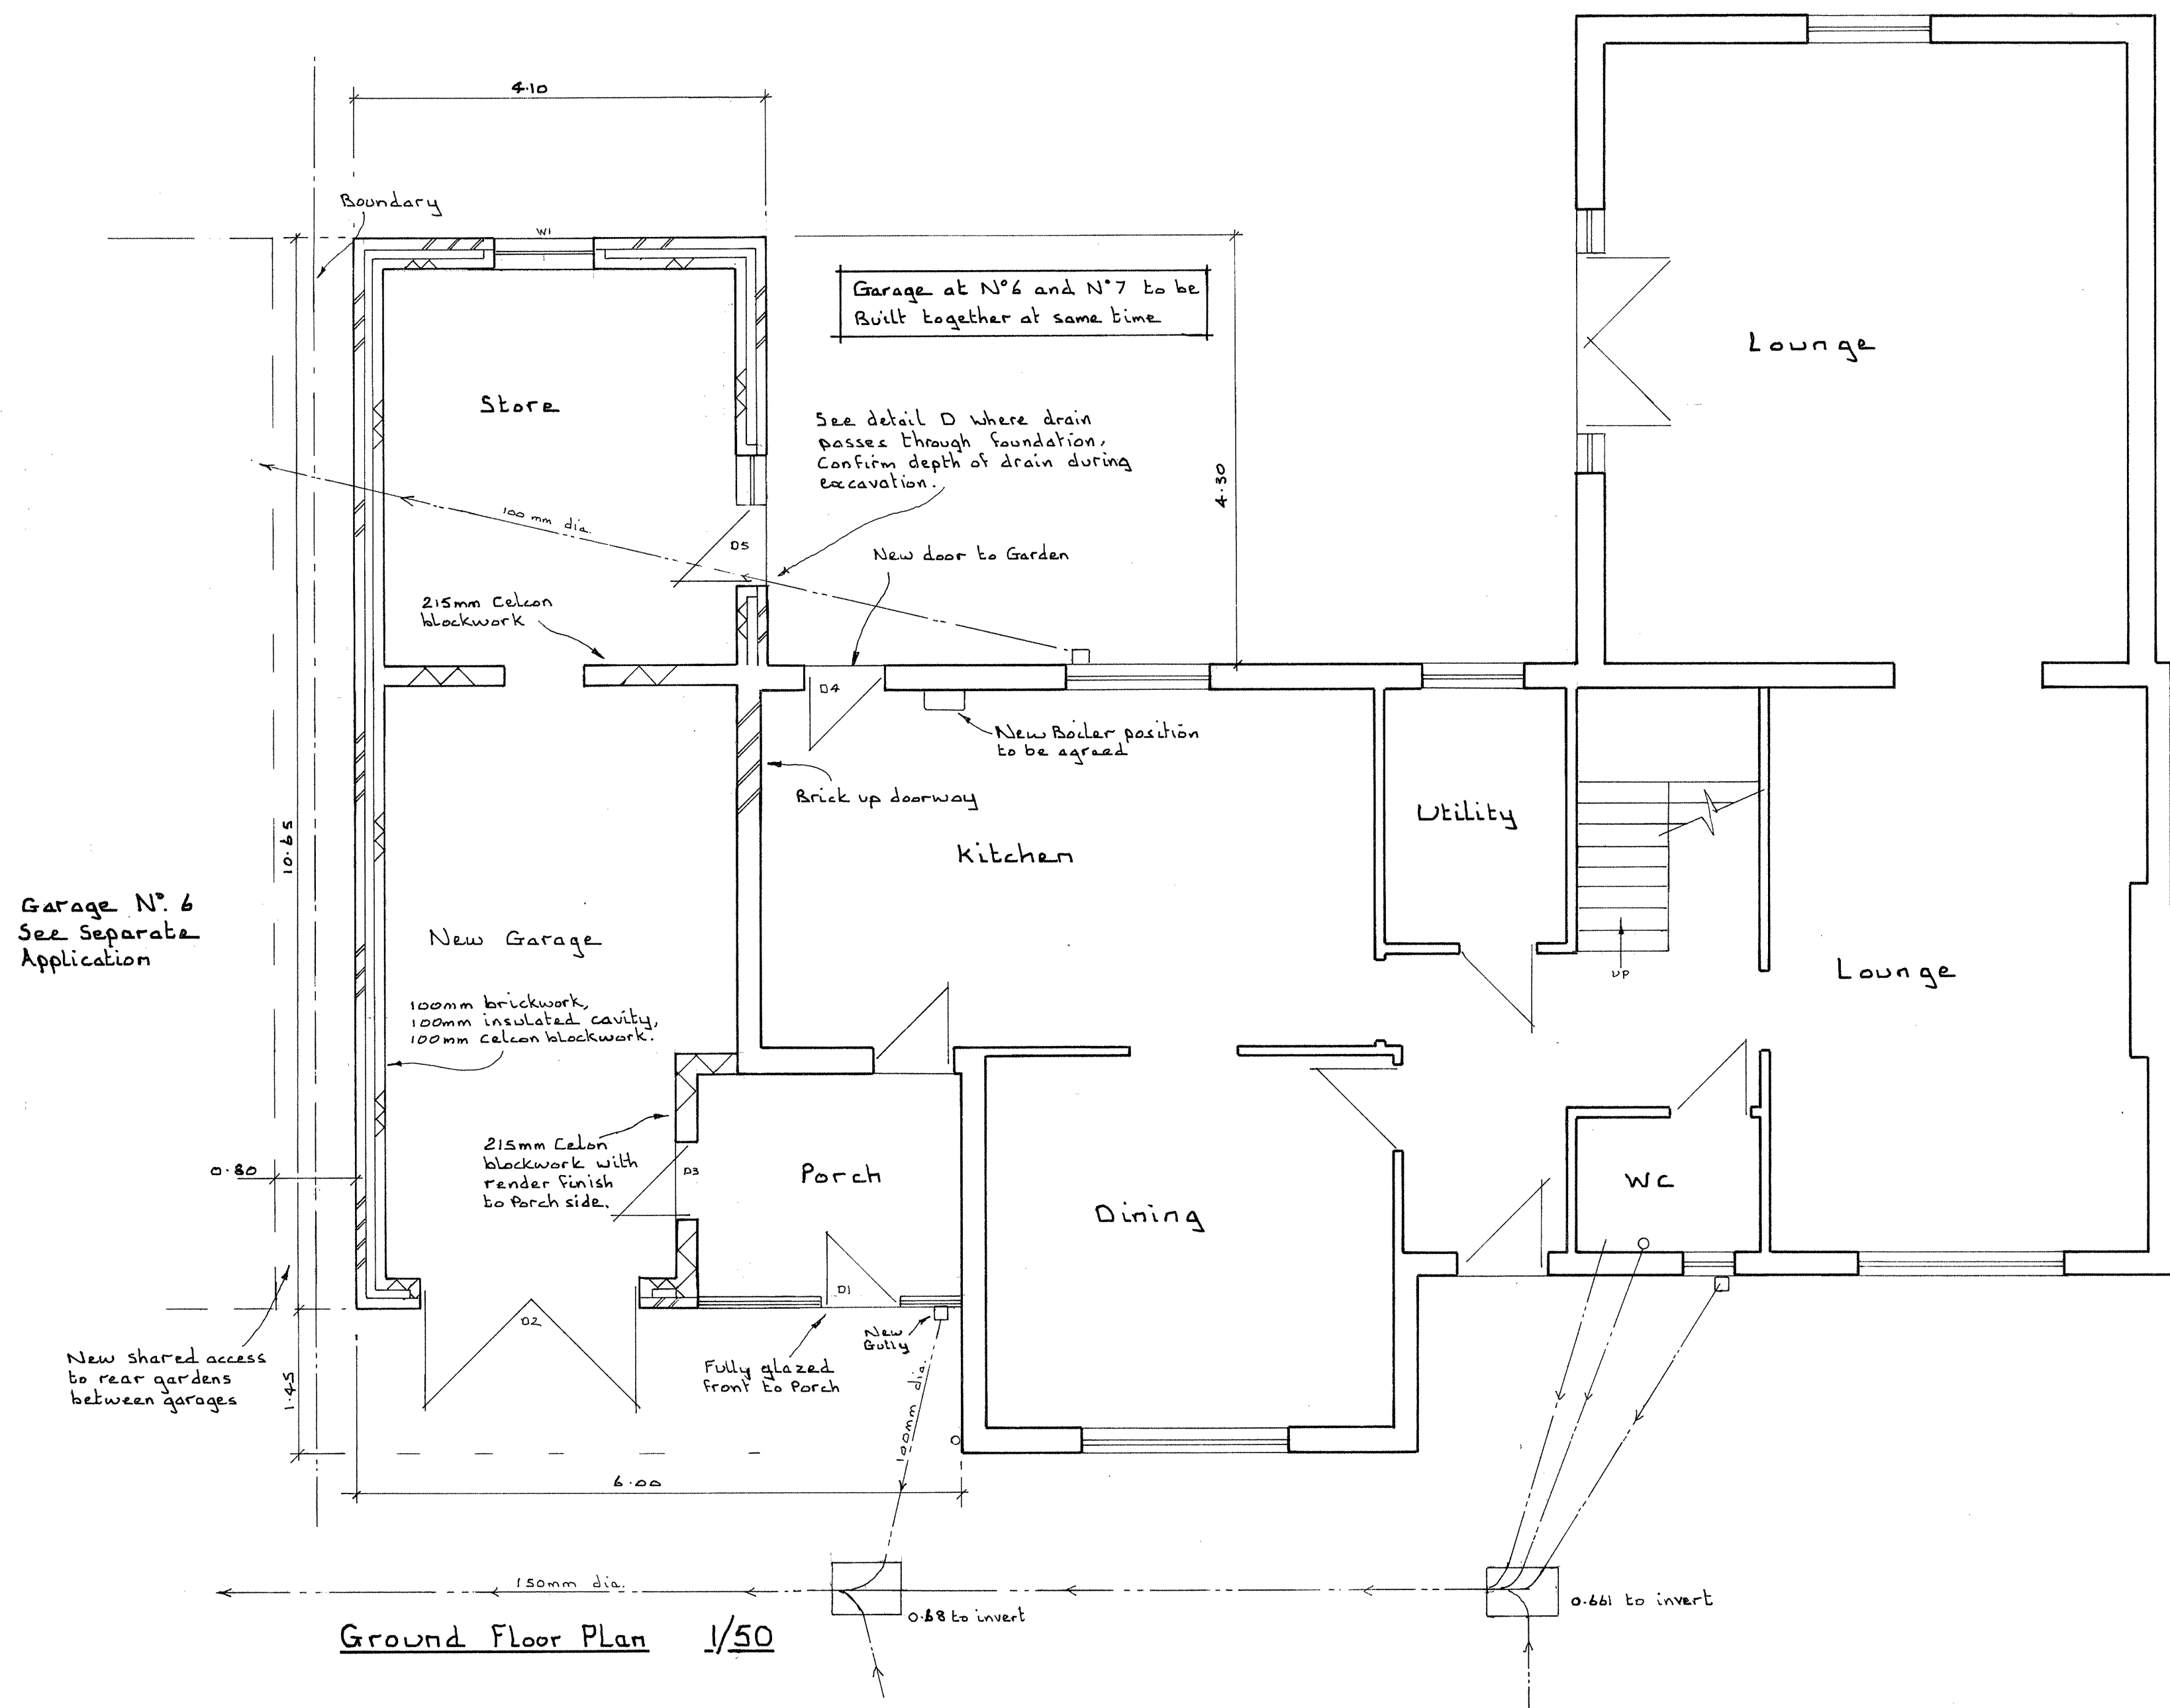

Proposed Layout
 7 Edinburgh Road Calne SN11 8QT
 Proposed Side Garage And Porch
 Date 20-10-25 Drq. N° 2