


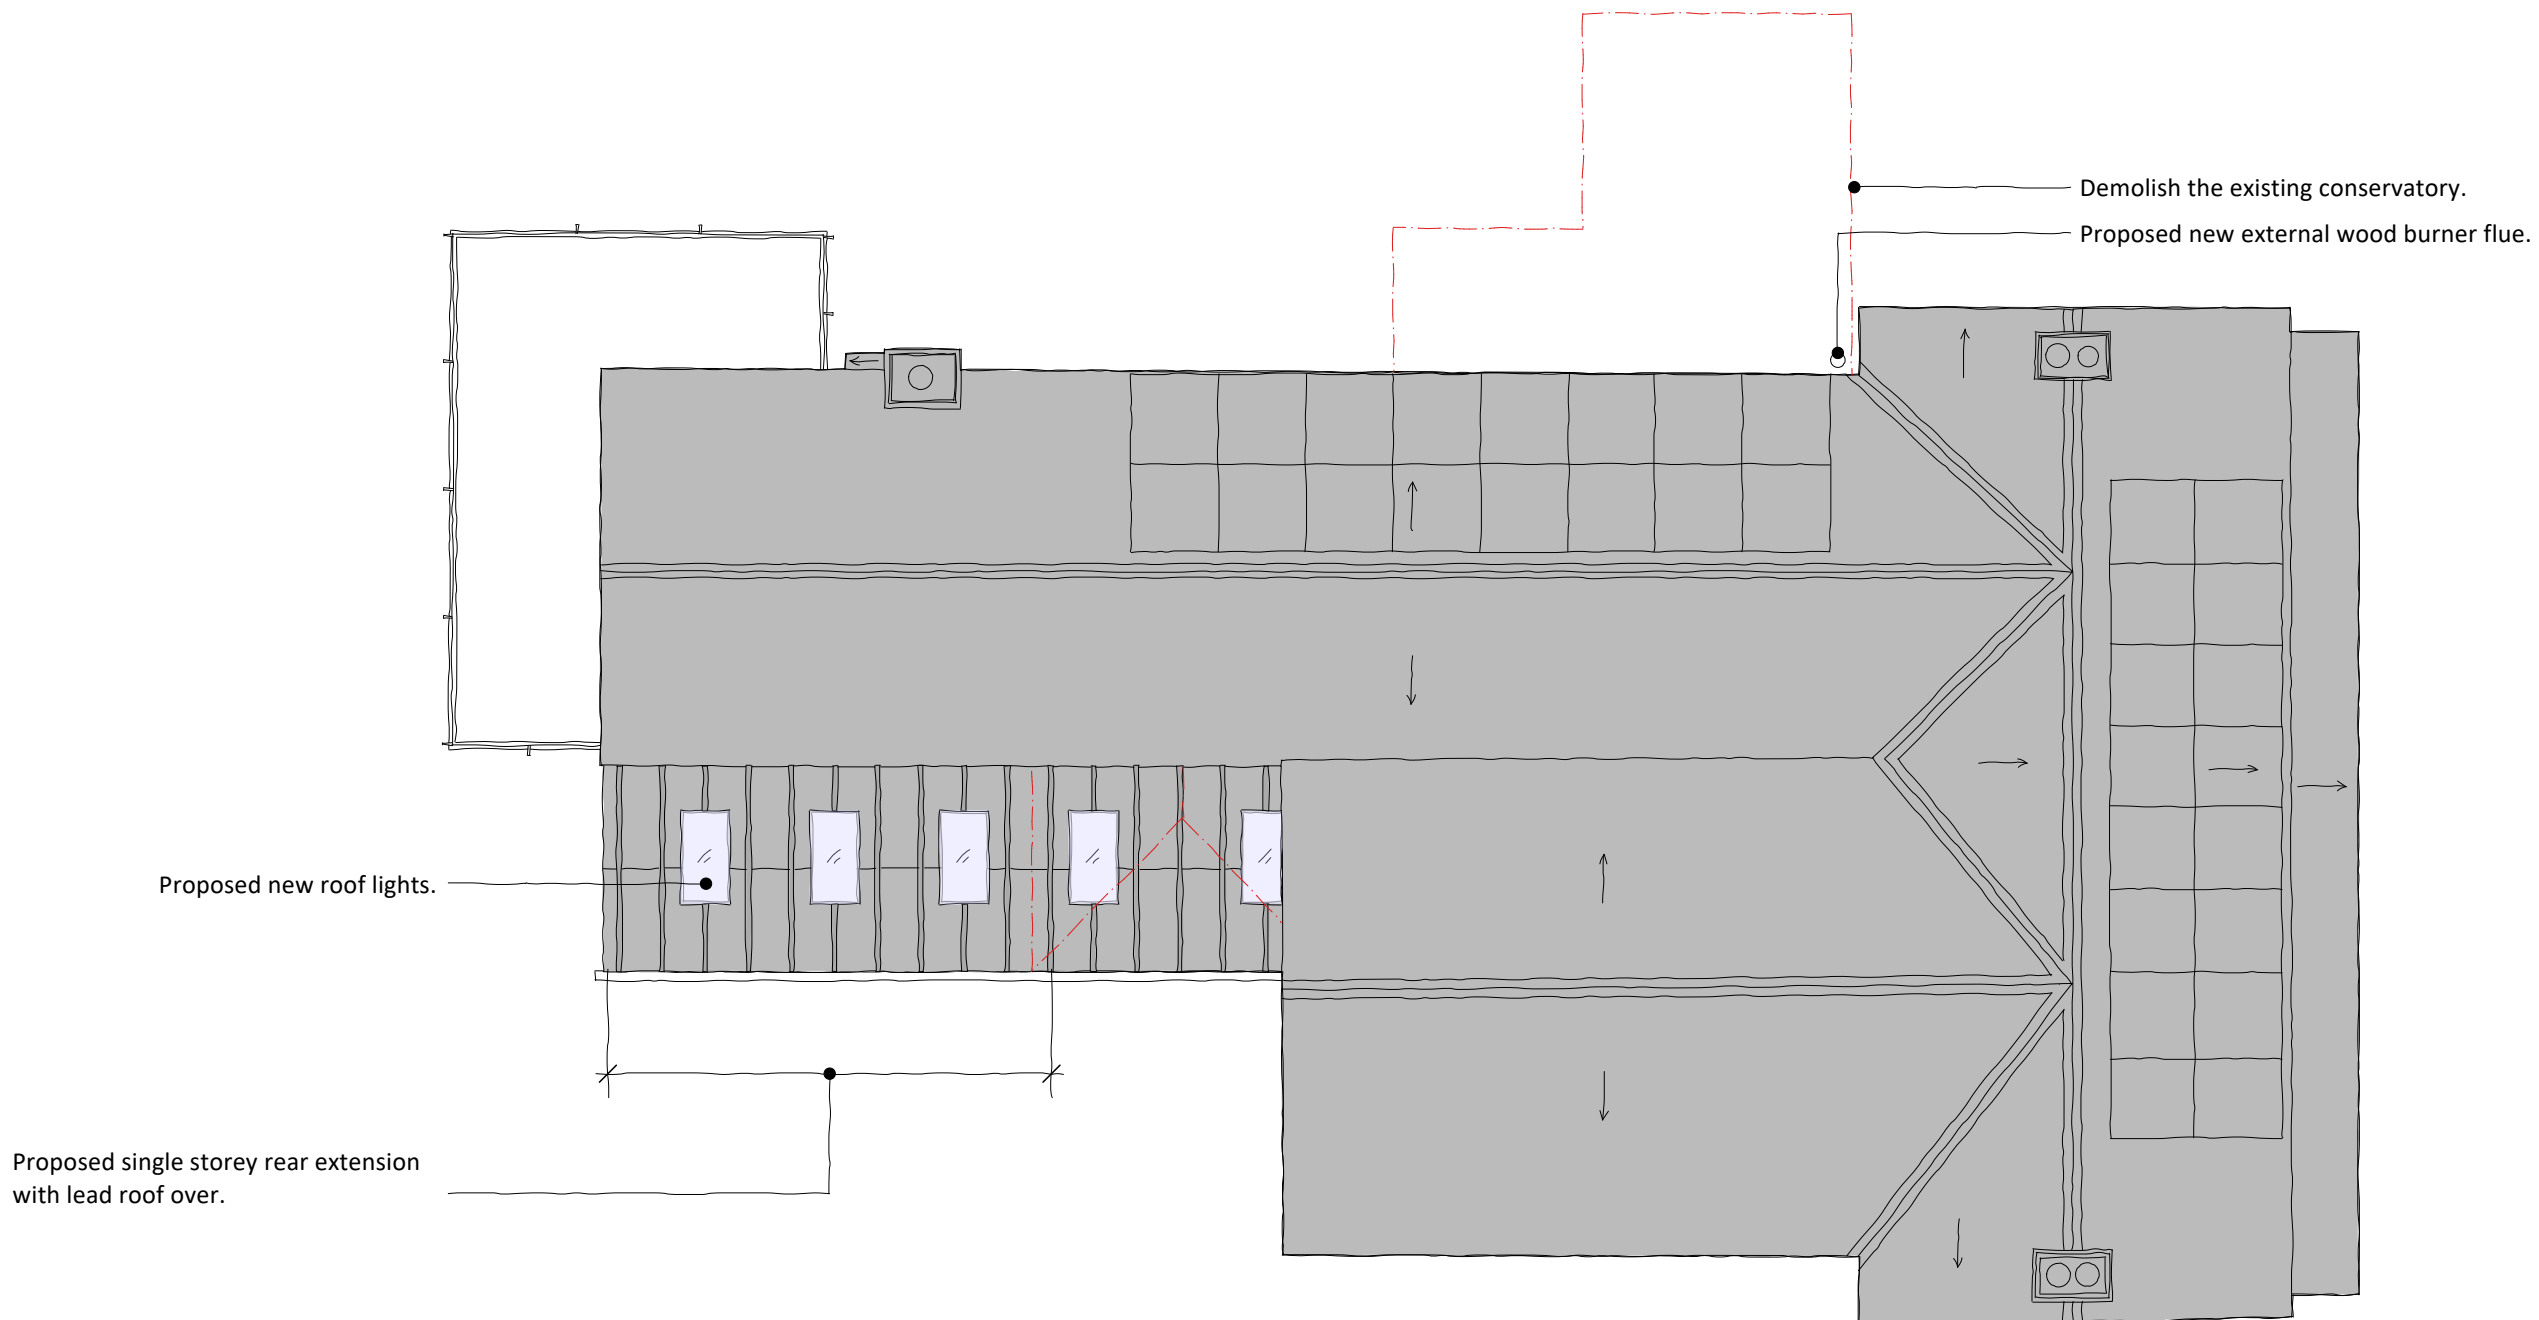

0 1 2 3 4 5 m

1:100

Status PLANNING	Stage Key. EX - Existing SK - Sketch PL - Planning WD - Working Drawings BR - Building Regulations TN - Tender CB - Construction AB - As Built
File Name LF - GA Drawings.vwx	