


LANGLEY GREEN HOUSE. LANGLEY BURRELL

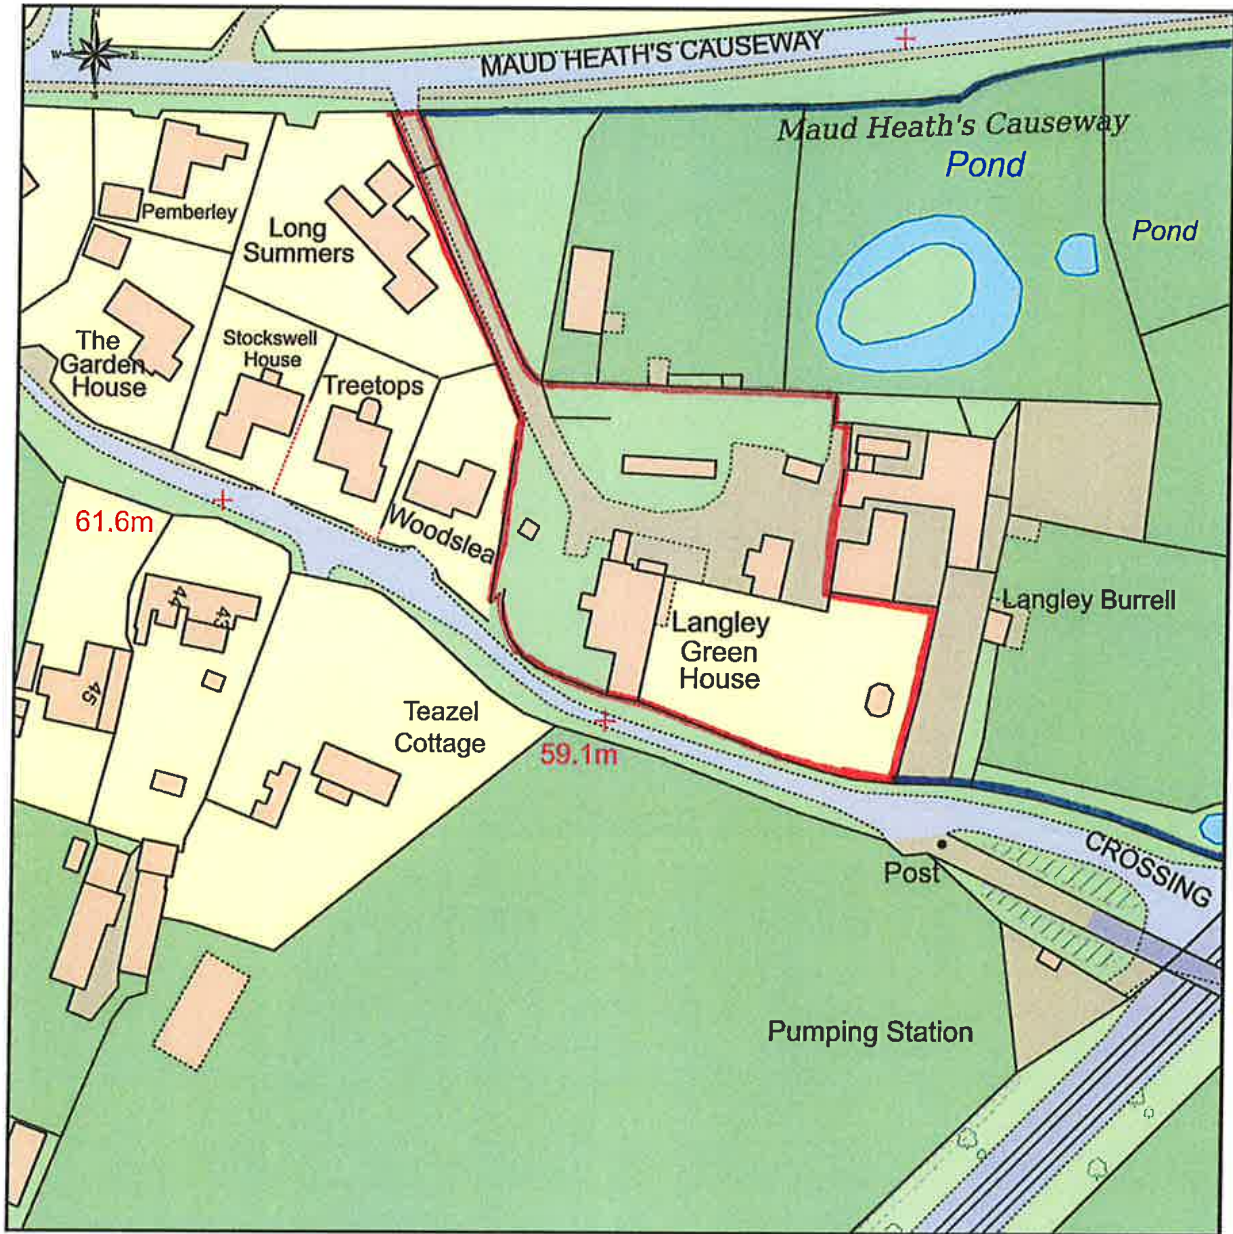



This Plan includes the following Licensed Data: OS MasterMap Colour PDF Location Plan by the Ordnance Survey National Geographic Database and incorporating surveyed revision available at the date of production. Reproduction in whole or in part is prohibited without the prior permission of Ordnance Survey. The representation of a road, track or path is no evidence of a right of way. The representation of features, as lines is no evidence of a property boundary. © Crown copyright and database rights, 2019. Ordnance Survey 0100031673



Scale: 1:1250, pap

537.01

LOCATION PLAN

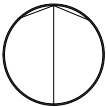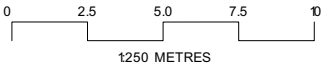

AMENDMENT:				DATE
Status		PLANNING		
Job no / drawing no		Job title		
886-P-200		LANGLEY GREEN HOUSE		
Drawing title				
Site location Plan				
Date	Sheet	Scale	Drawn by	Checked by
NYI	A3	VAR	st	ST
				www.hetreedross.com 01225 851860

