



KEY


- ASPHALT
- LANDSCAPING
- GRASS
- CONCRETE
- HYC300 CHARGER AND BOLLARDS
- HYC150 CHARGER AND BOLLARDS
- UNDERGROUND CABLE ROUTE

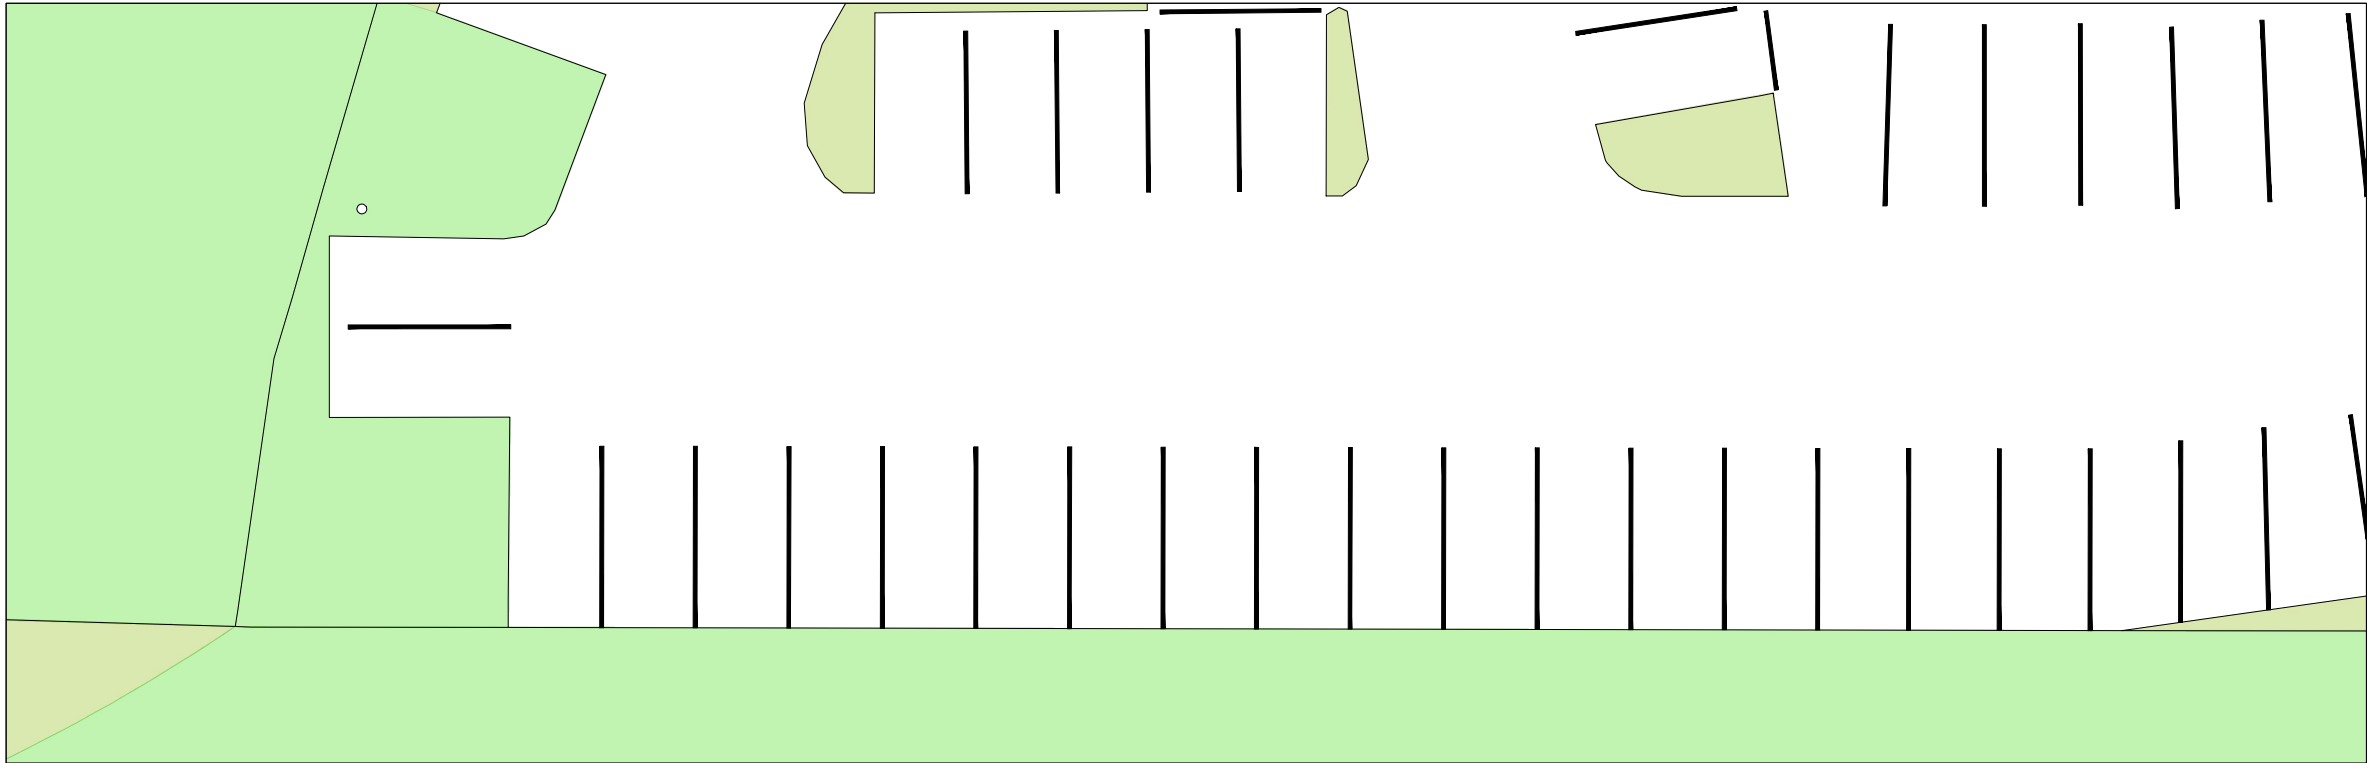

EXISTING

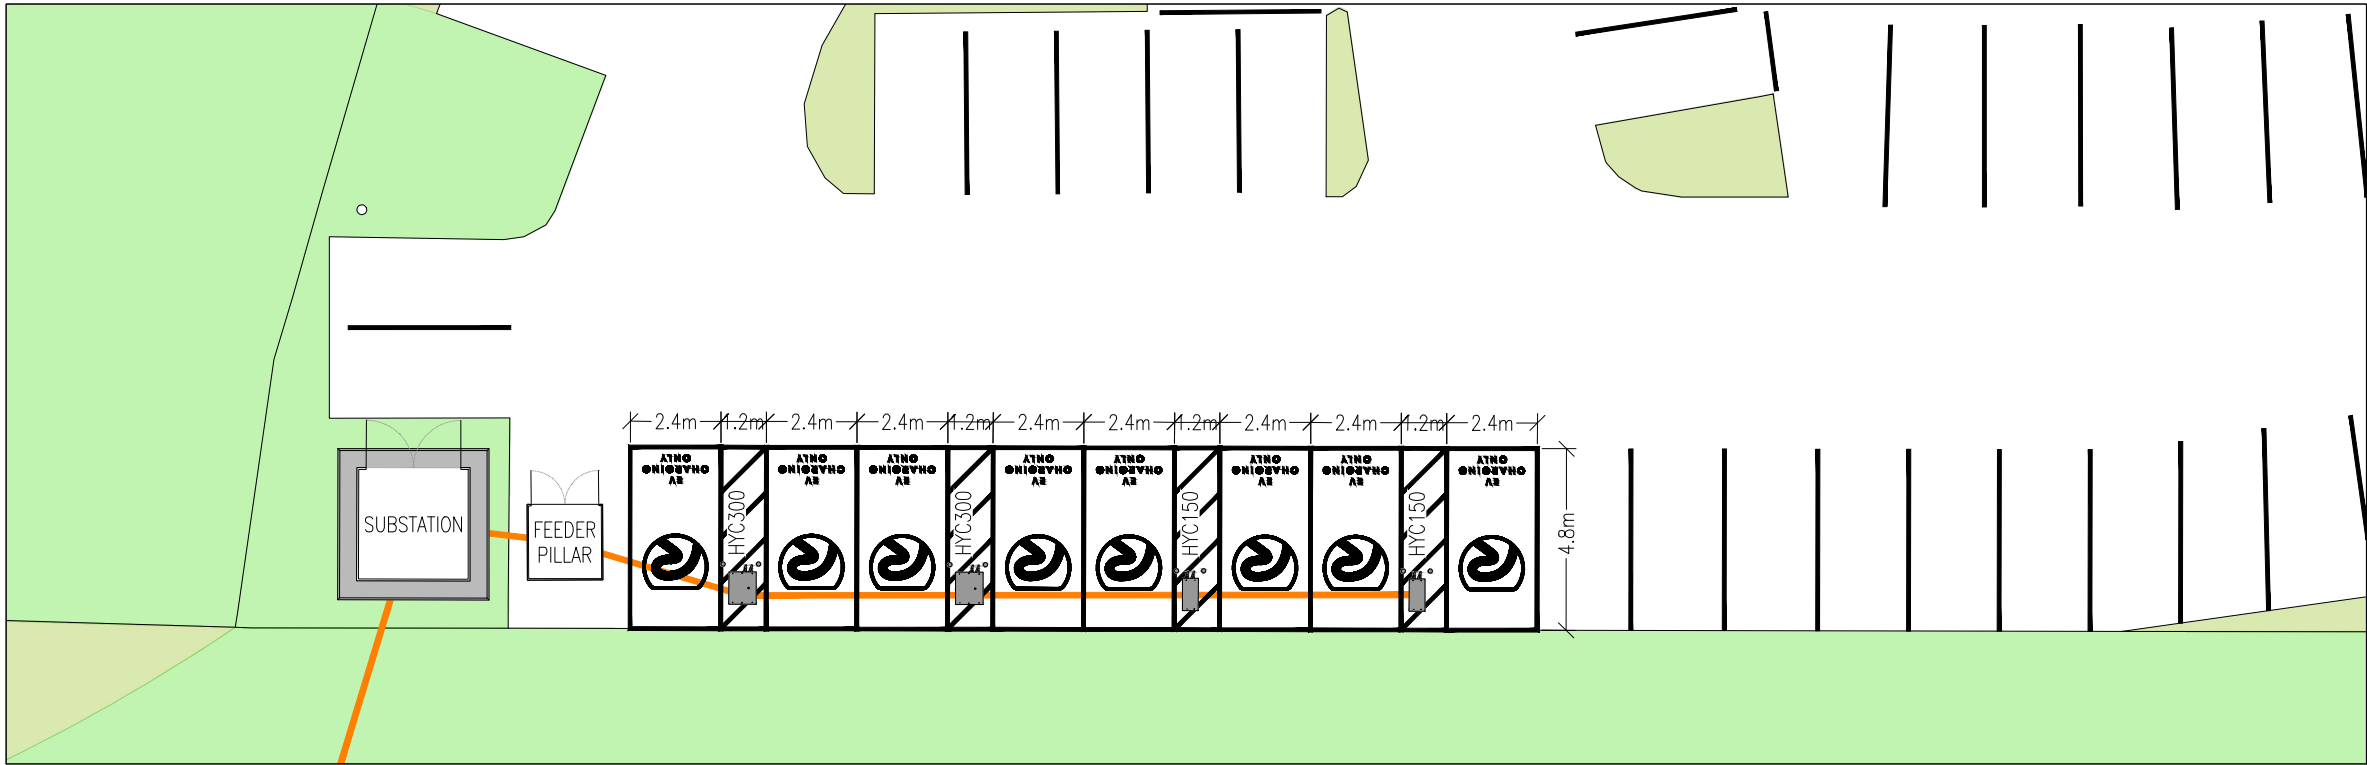

PROPOSED

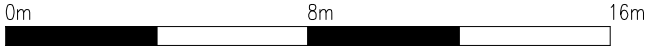

1:200 SCALE BAR

REV	DESCRIPTION		REV BY	APP	DATE
A	GENERAL REVISIONS		KP	AT	11.11.25
ADDRESS THE CHURCHHILL SWINDON RD, ROYAL WOOTTON BASSETT, SWINDON SN4 8ET	PROJECT NAME	DRAWN BY	RAW CHARGING RAW CHARGING NETWORK LTD 43 PALACE STREET LONDON SW1E 5HL		
	THE CHURCHHILL	KP			
	DRAWING TITLE EXISTING AND PROPOSED DETAILS PLANS	SCALE (@ A3) 1 TO 200			
	DRAWING NO A200267-2 101A 03	REV A			