
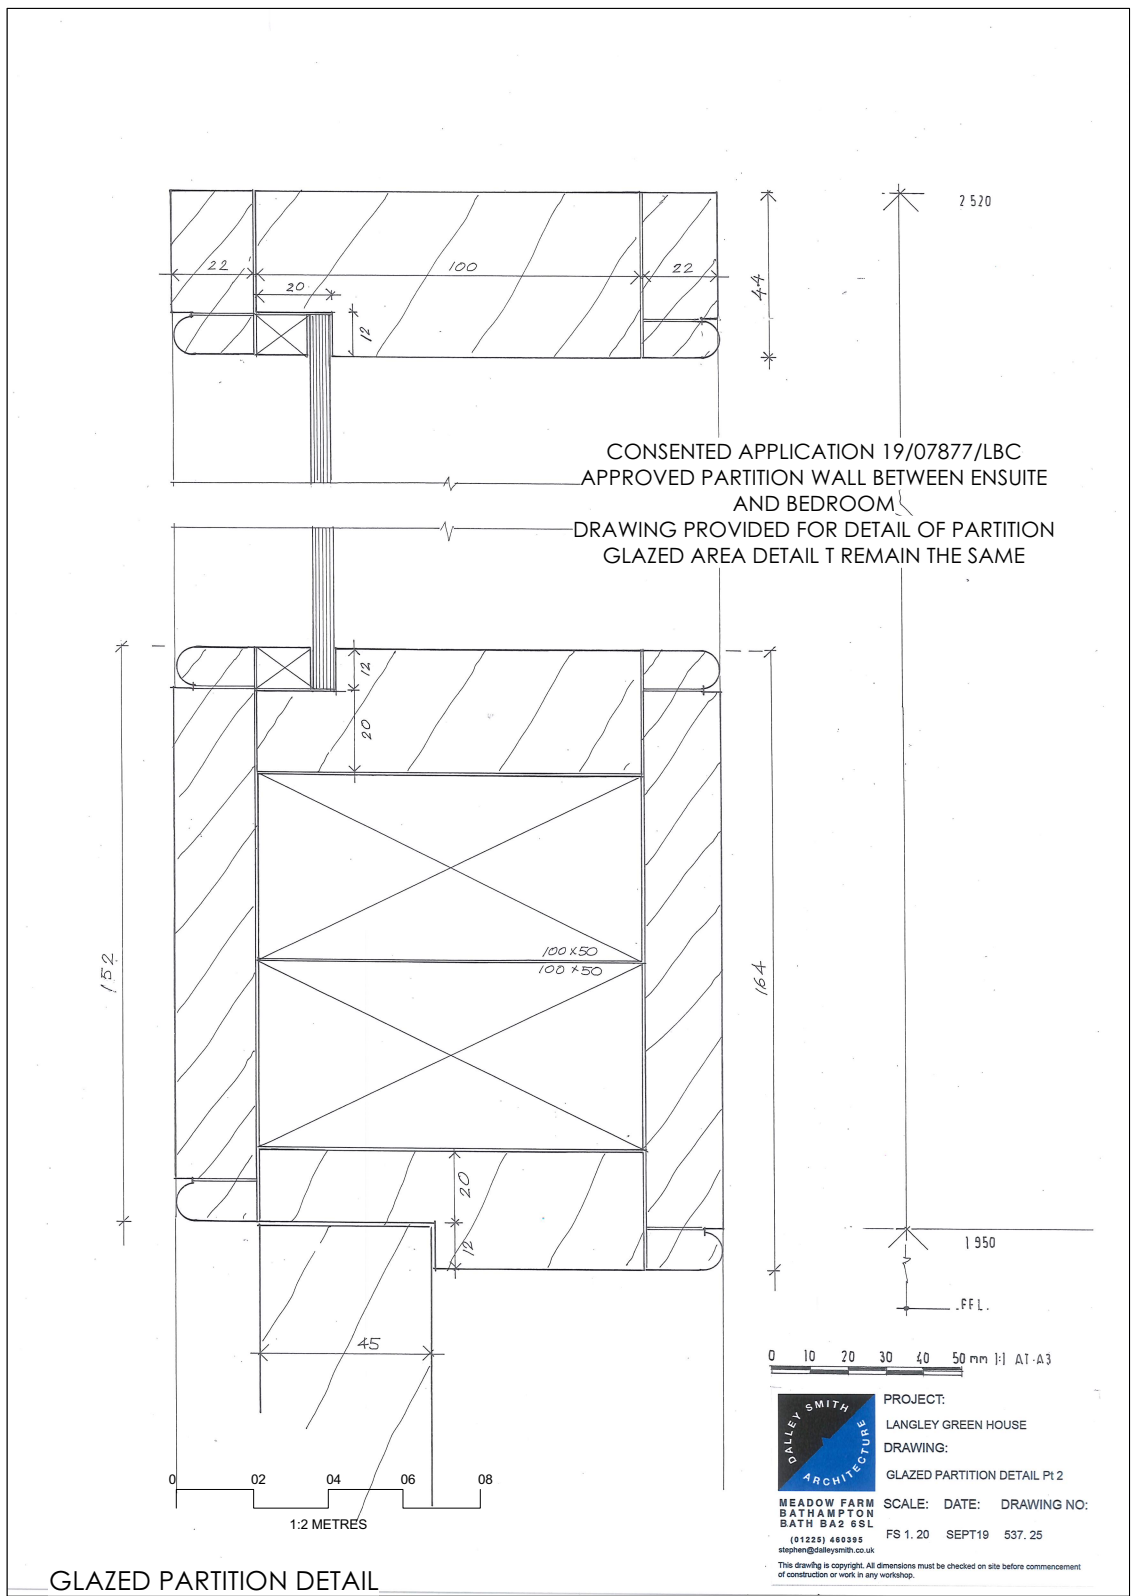
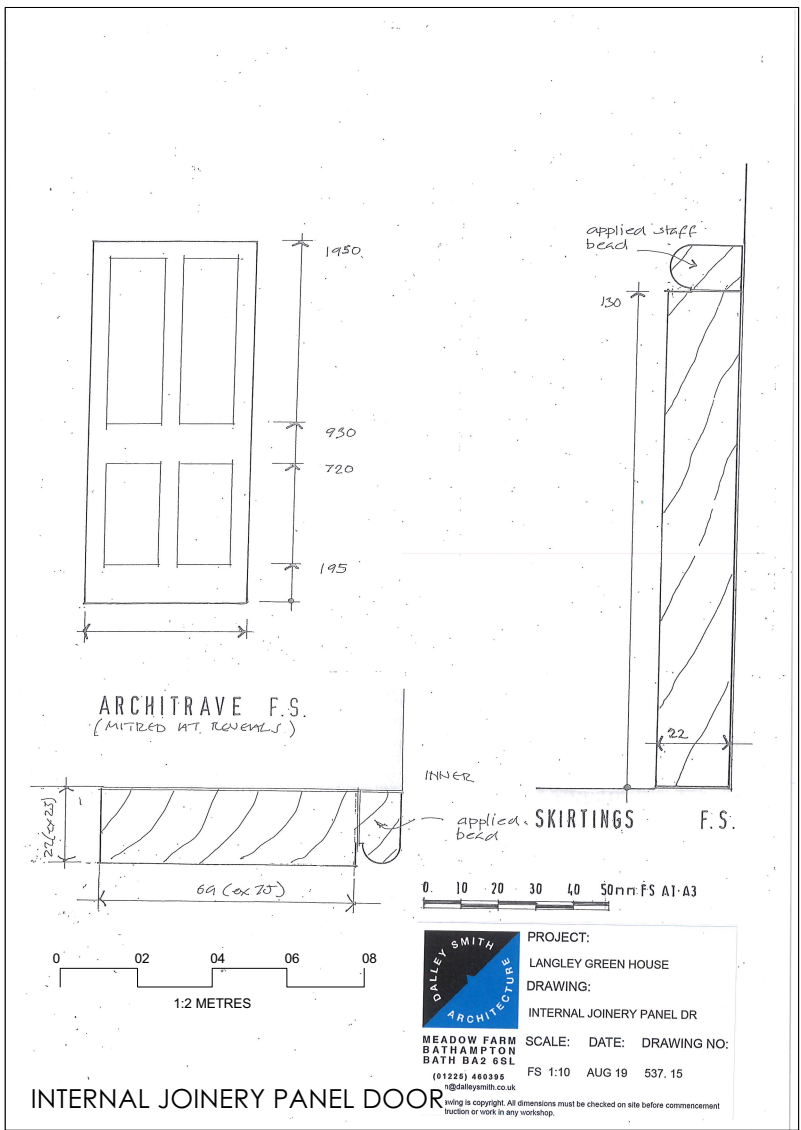
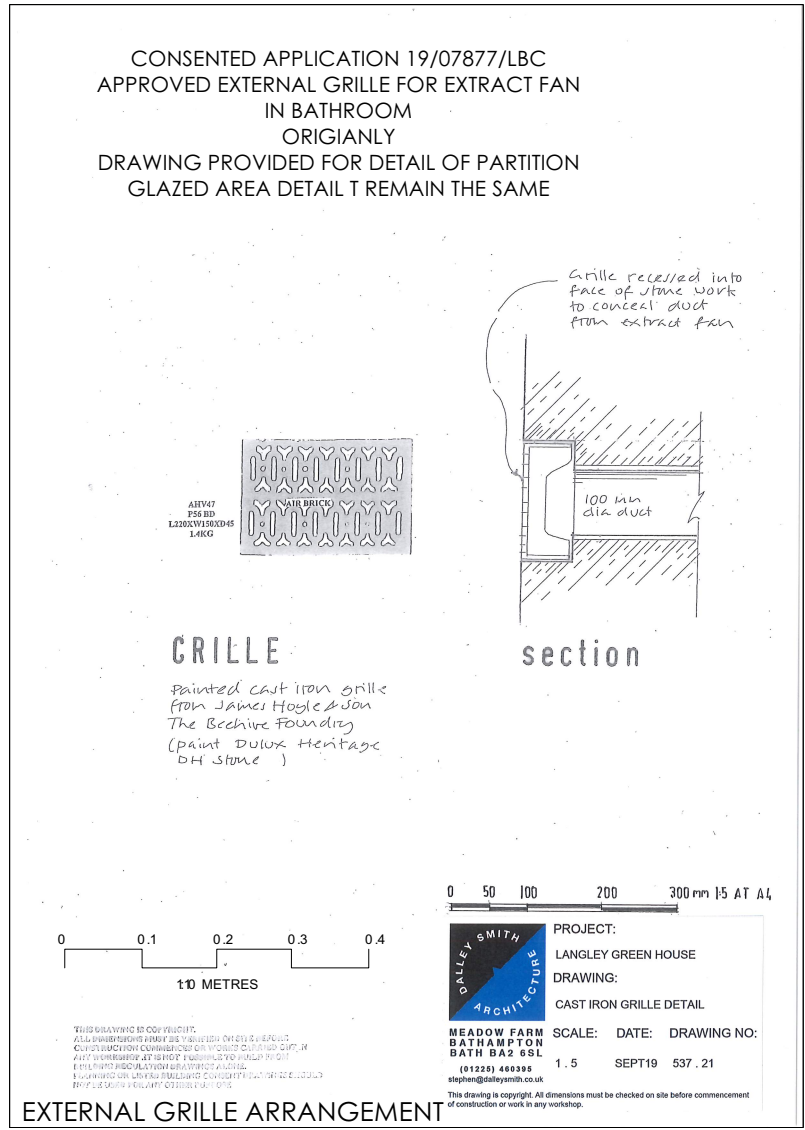


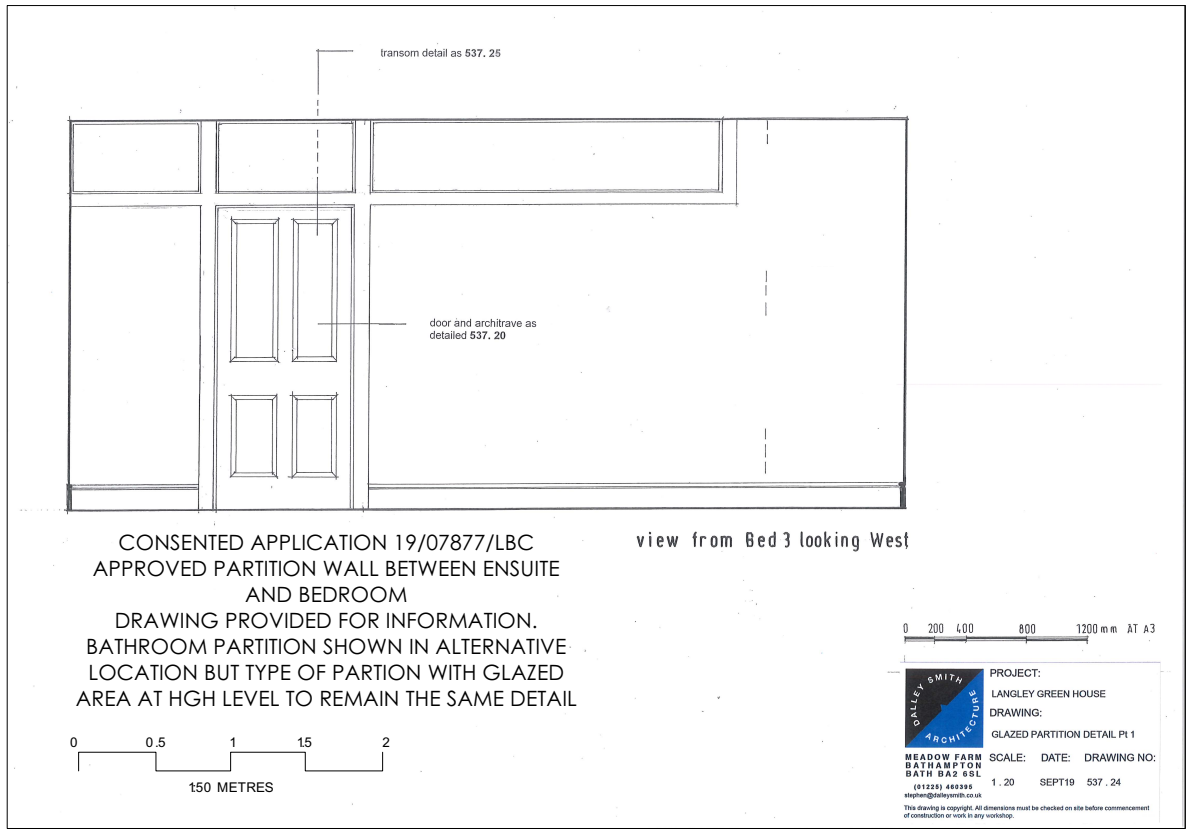

ALL DRAWING SARE FROM ORIGINAL CONSENT BY DALLEY SMITH ARCHITECTURE AND ARE REPEATED AS SAME DETAIL USED FOR BATHROOM PLAN ALTERATIONS

AMENDMENT:		DATE
Status	PLANNING	
Job no / drawing no	Job title	
886 P-031	LANGLEY GREEN HOUSE	
Drawing title		
Detail Proposals		
Date	Sheet	Scale
NY1	A3	var
Drawn by		Checked by
hetreedross architects		
hra		
www.hetreedross.com 01225 851860		