


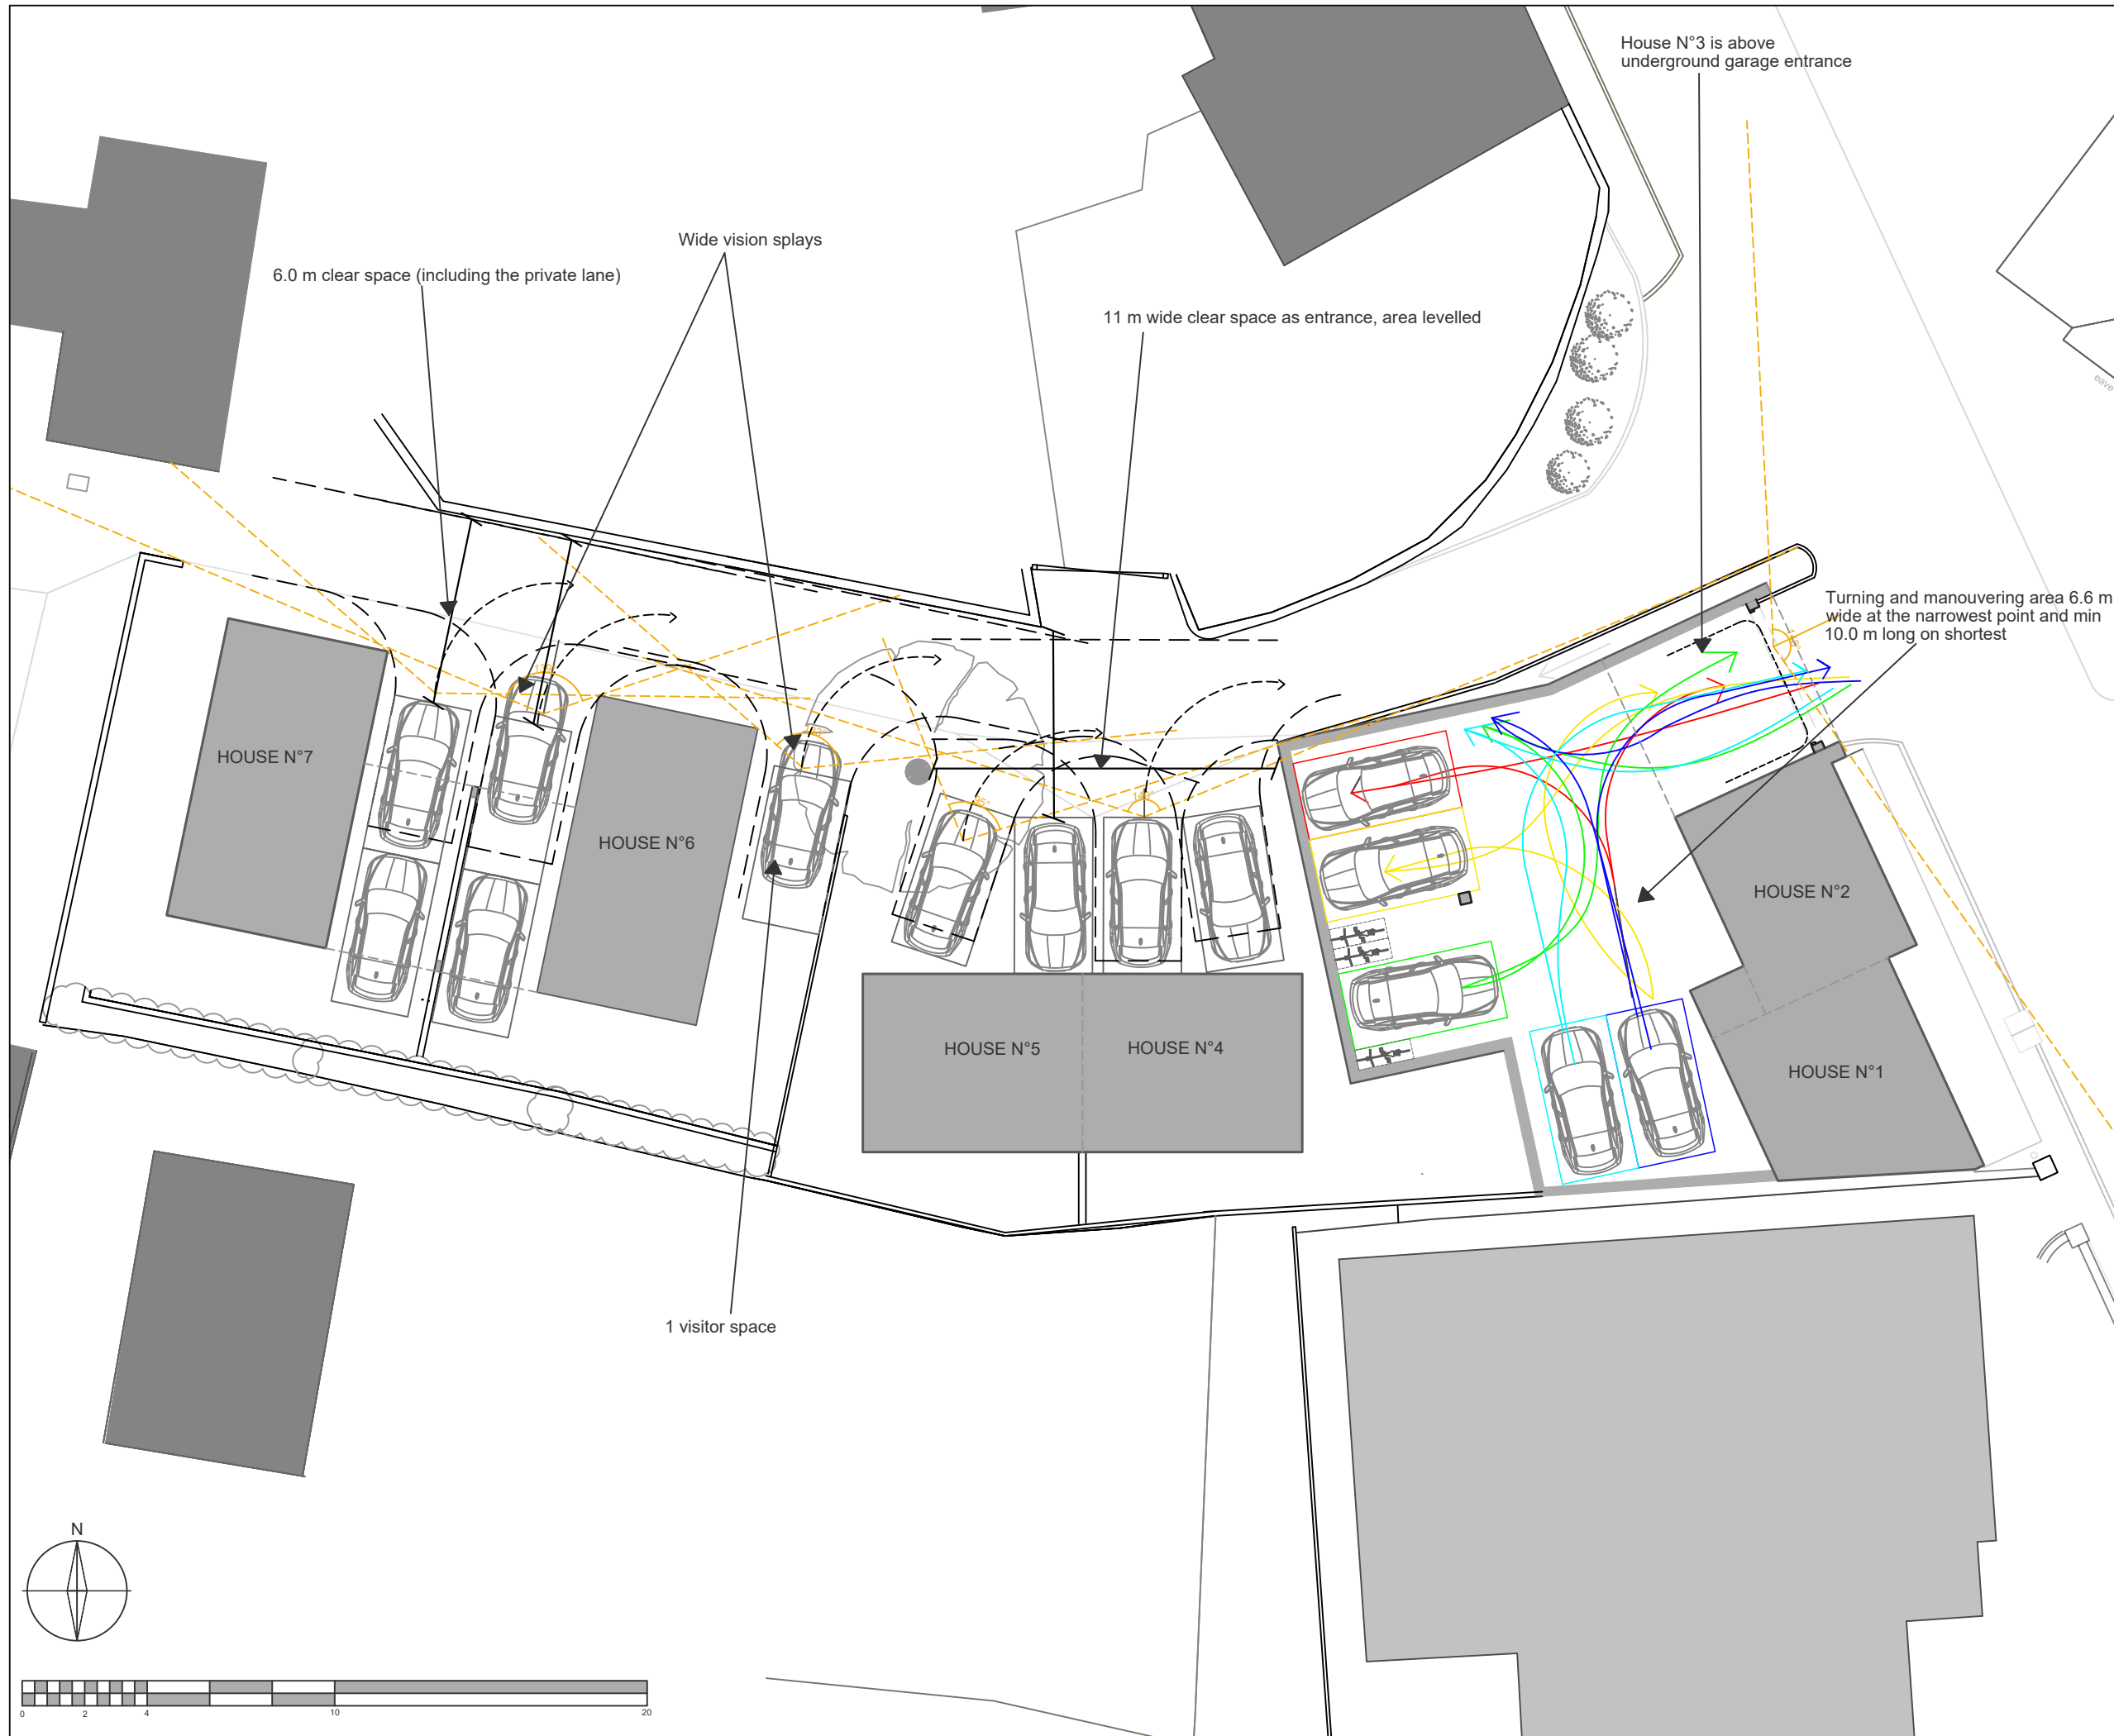

NOTES

DO NOT SCALE
Drawing for planning purposes only
All dimensions to be checked on site.

Revision: A	House N°3 is shown	Date: Feb. 2026
Tisbury Motors, High Street, Tisbury, Wiltshire, SP3 6HF		
Parking and turning plan		
Scale: 1:200 @ A3	Drawn by: AS	Date: Jan. 2026
	Drawing Number: 18423-0219-A	Revision: A
H B A S Historic Building Advisory Service		