




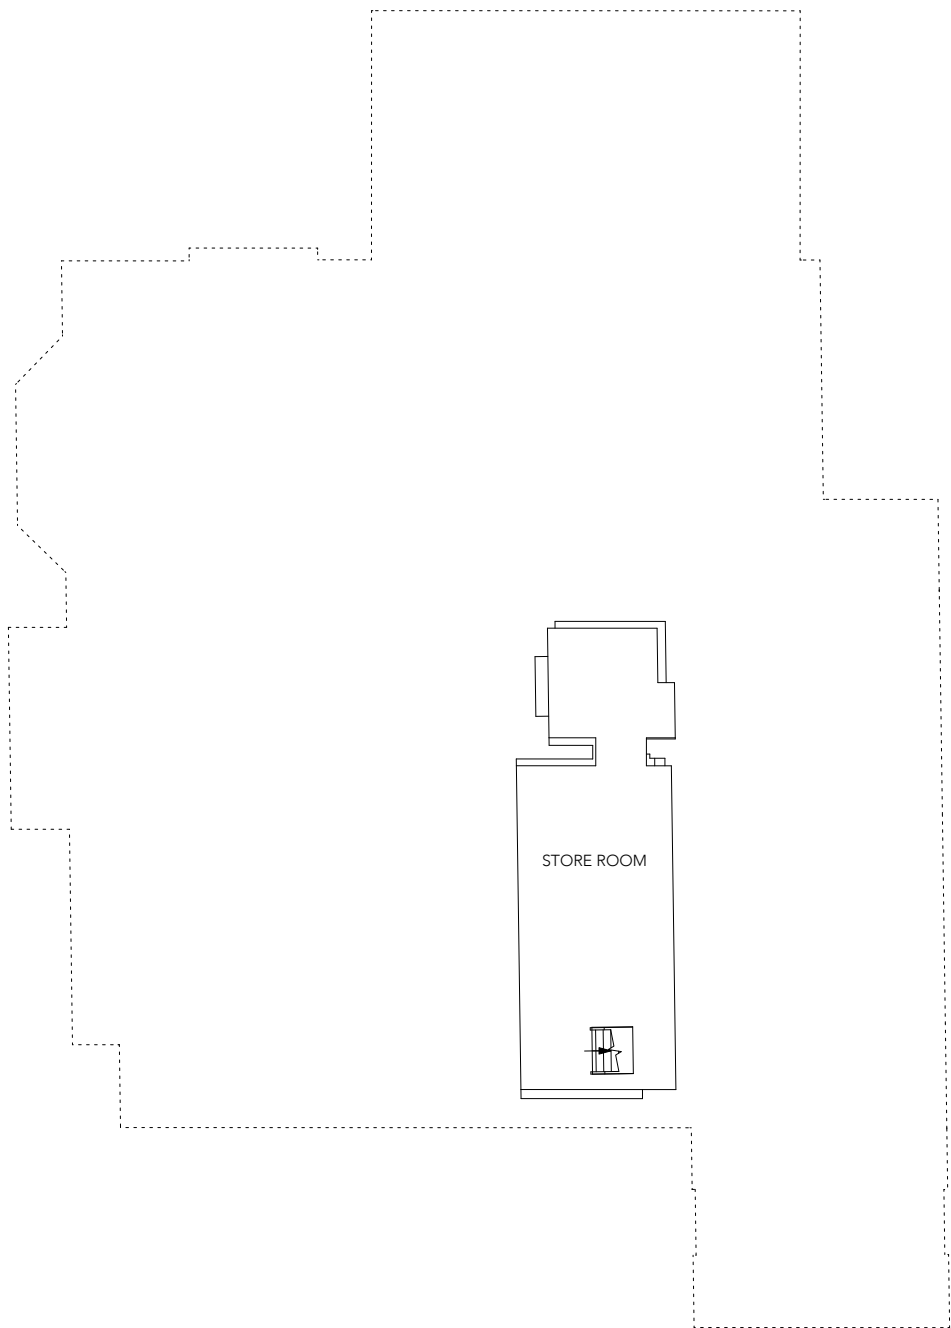

EXISTING BASEMENT
Scale: 1:100

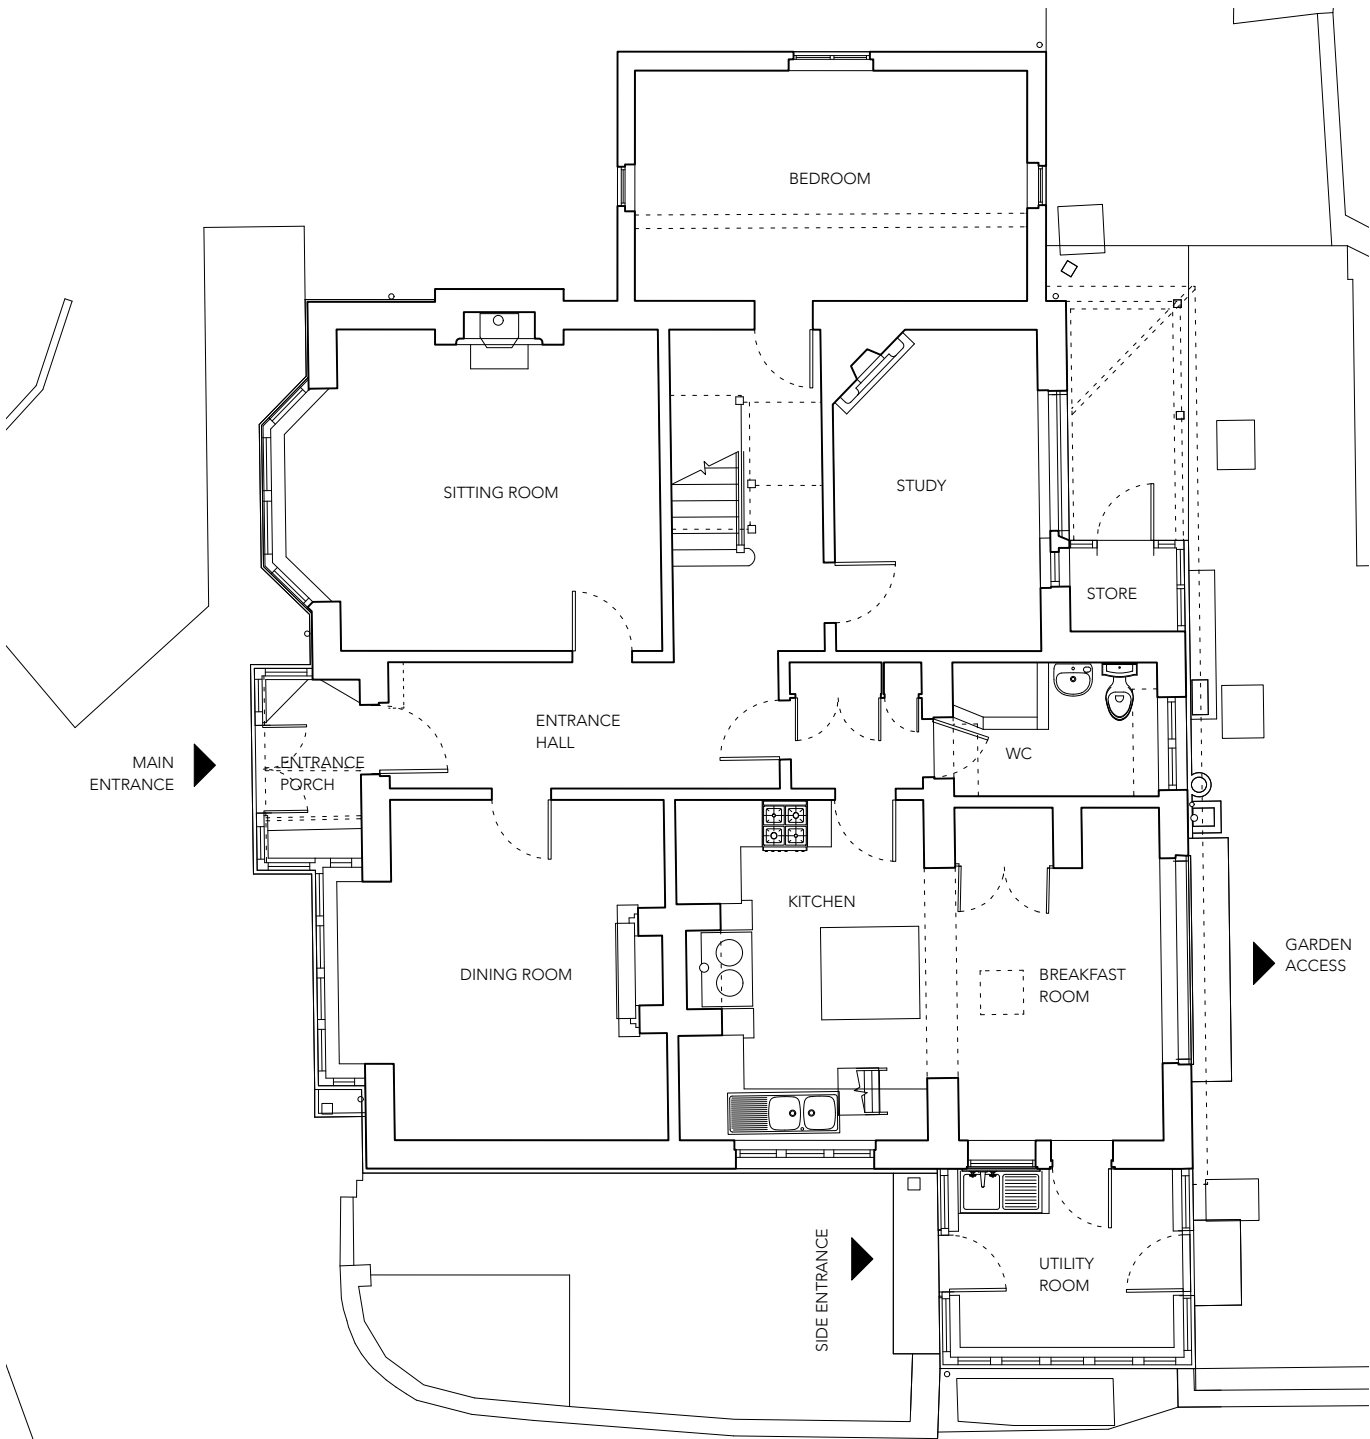

EXISTING GROUND FLOOR
Scale: 1:100

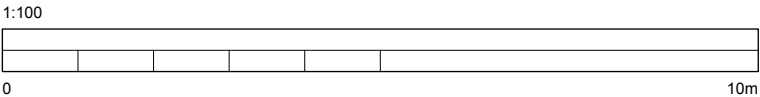

NOTES:

P1 Issued for Planning JH 02/02/2026

#	DESCRIPTION	BY	DATE
---	-------------	----	------

**Coppice Dell
Basement +
Ground Floor
Plan
EXISTING**

JOB NO - DRAWING NO.	REV.
----------------------	------

2507 - 1 CD101	P1
-----------------------	-----------


COPPICE DELL

SCALE @ A3: 1:100

LAST PLOT DATE: 02/02/2026

DRAWN BY:	JH
CHECKED BY:	XX

PLANNING

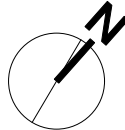

EN SPACE
ARCHITECTS