




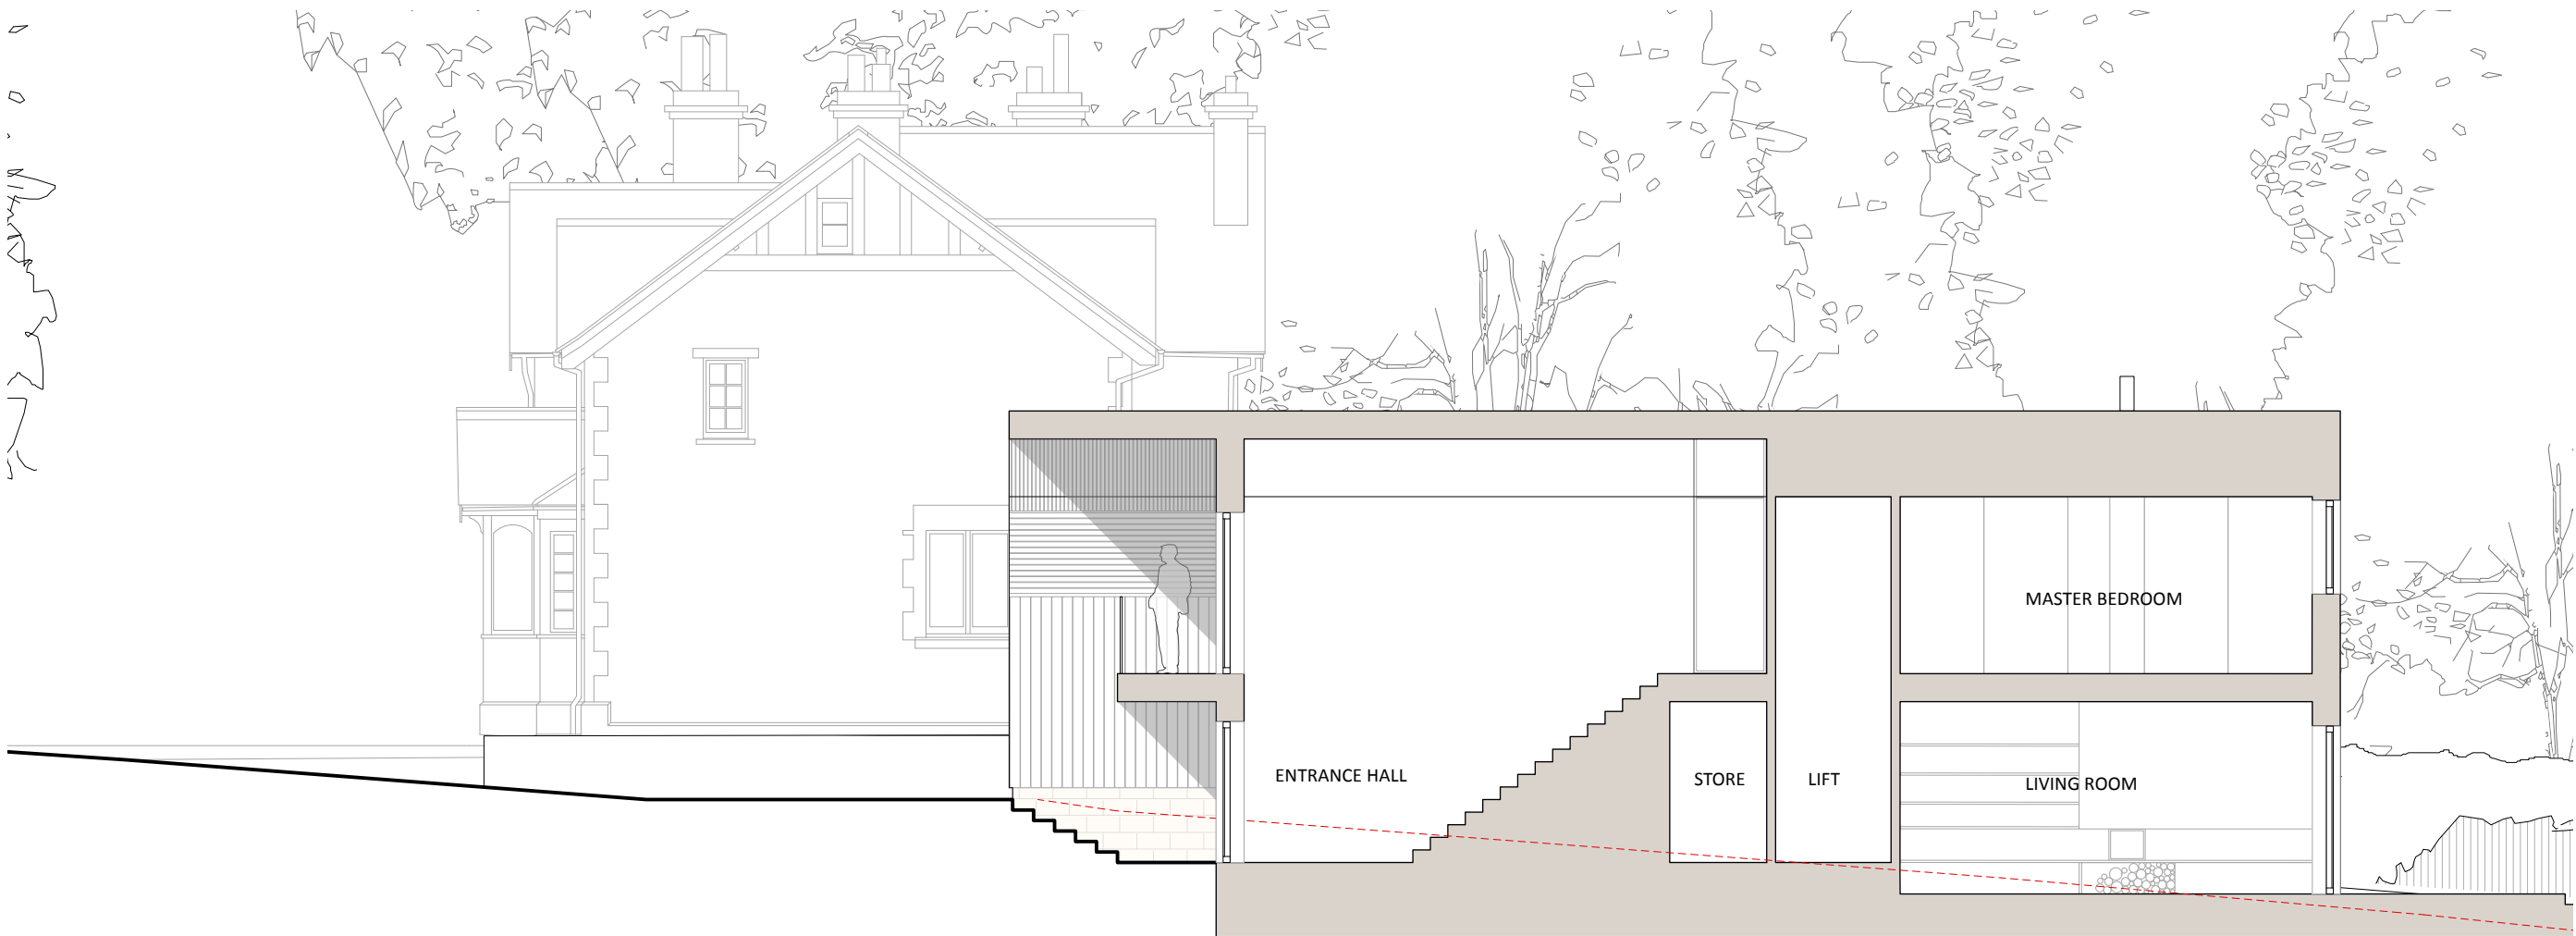

01 SECTION AA

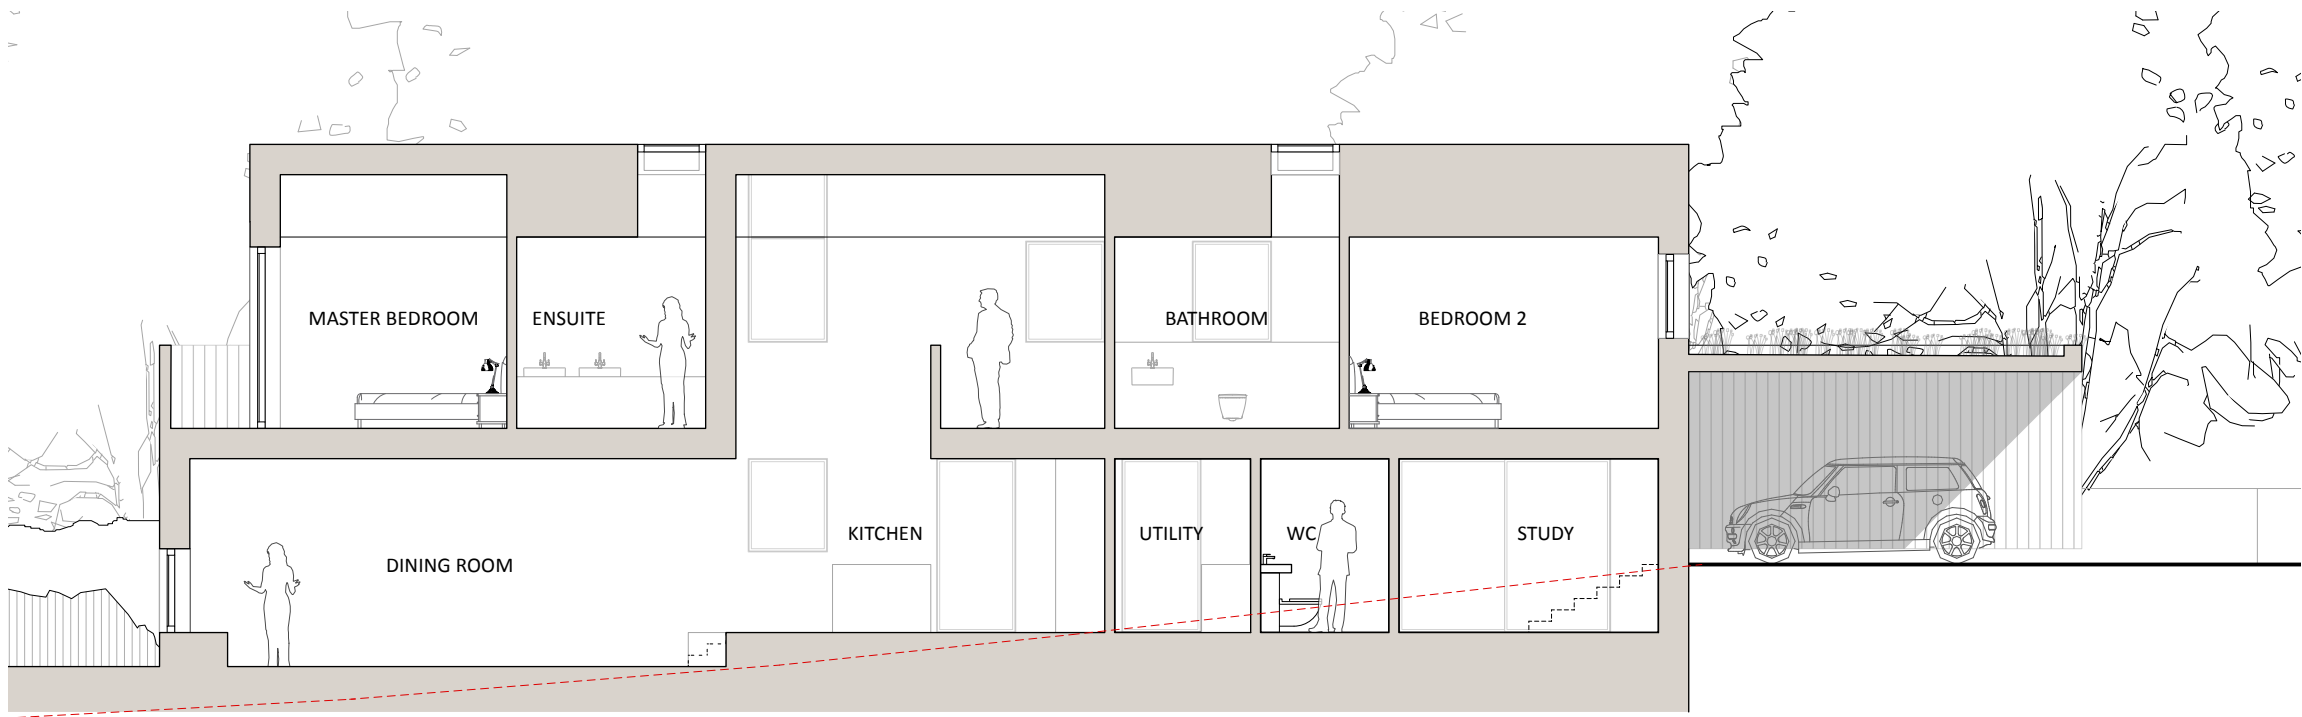

02 SECTION BB

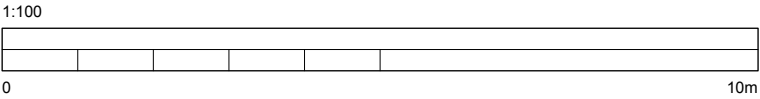

NOTES:

P1 Issued for Planning		JH	02/02/2026
#	DESCRIPTION	BY	DATE

Sections AA BB

PROPOSED

JOB NO - DRAWING NO.	REV.
----------------------	------

2507 - 3 301 P1

COPPICE DELL

SCALE @ A3: 1:100

LAST PLOT DATE: 02/02/2026

DRAWN BY: JH
CHECKED BY: XX

PLANNING

EN SPACE
ARCHITECTS