




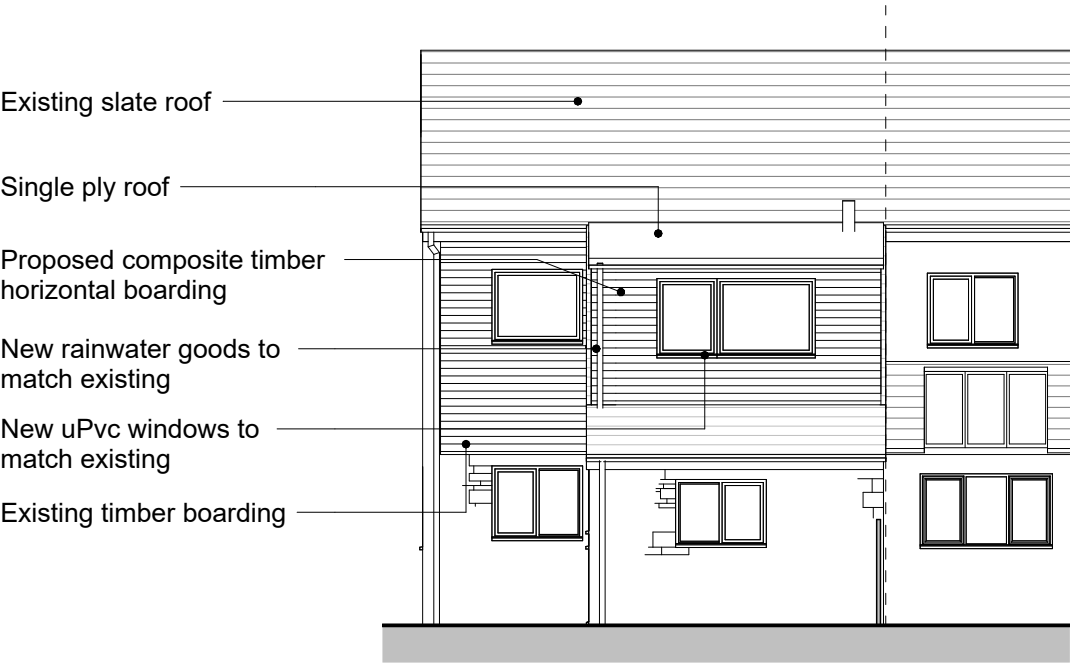


1 | North East Elevation - Proposed
1 : 100

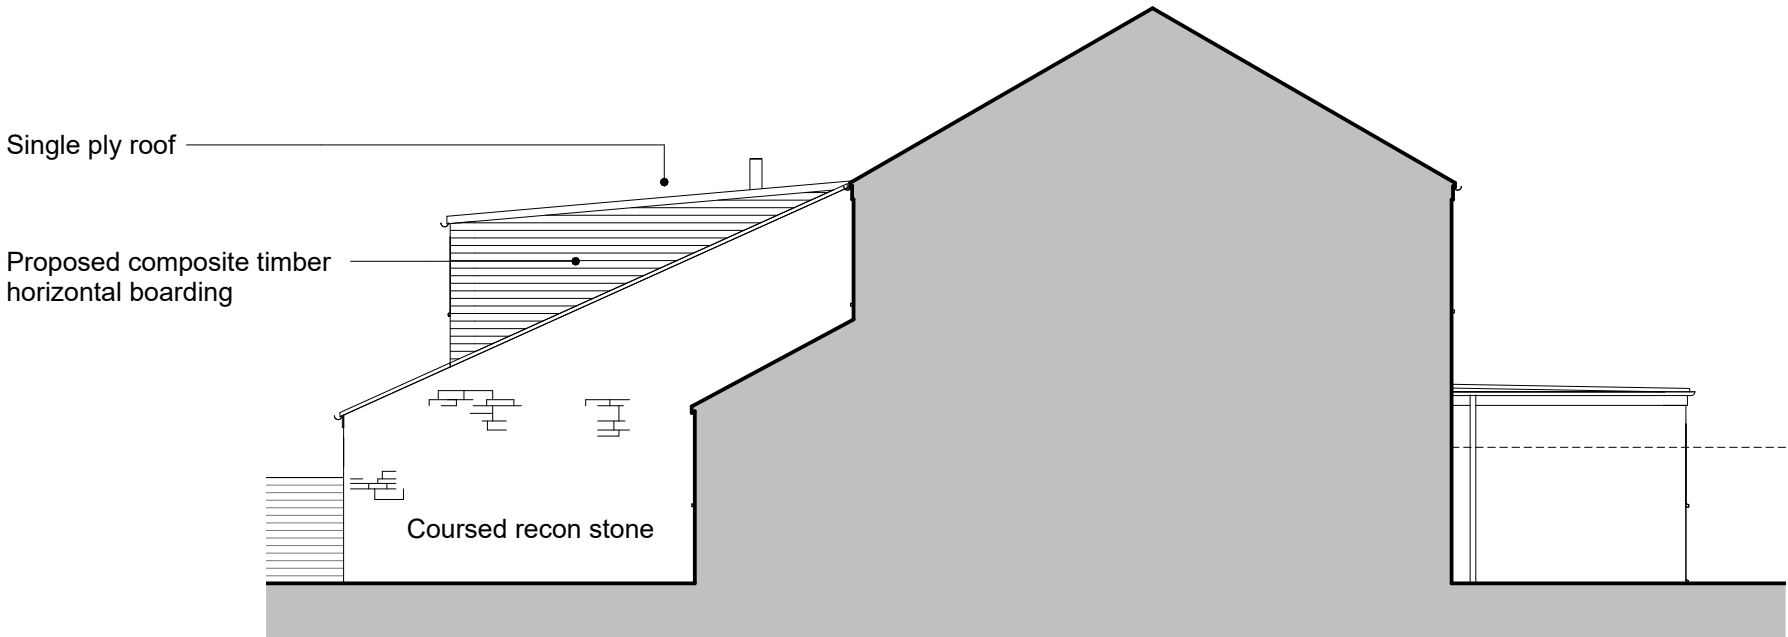

2 | North West Elevation - Proposed
1 : 100

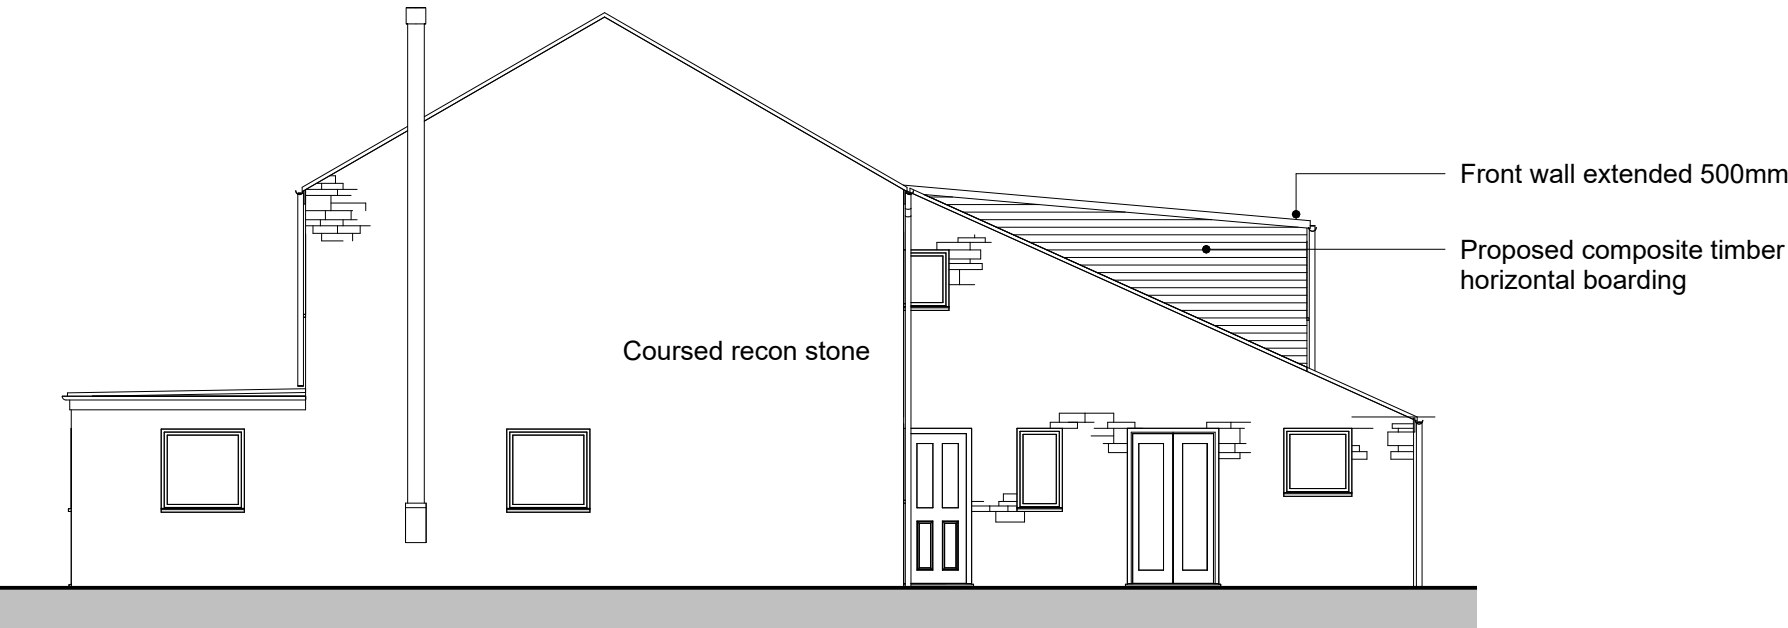

3 | South East Elevation - Proposed
1 : 100

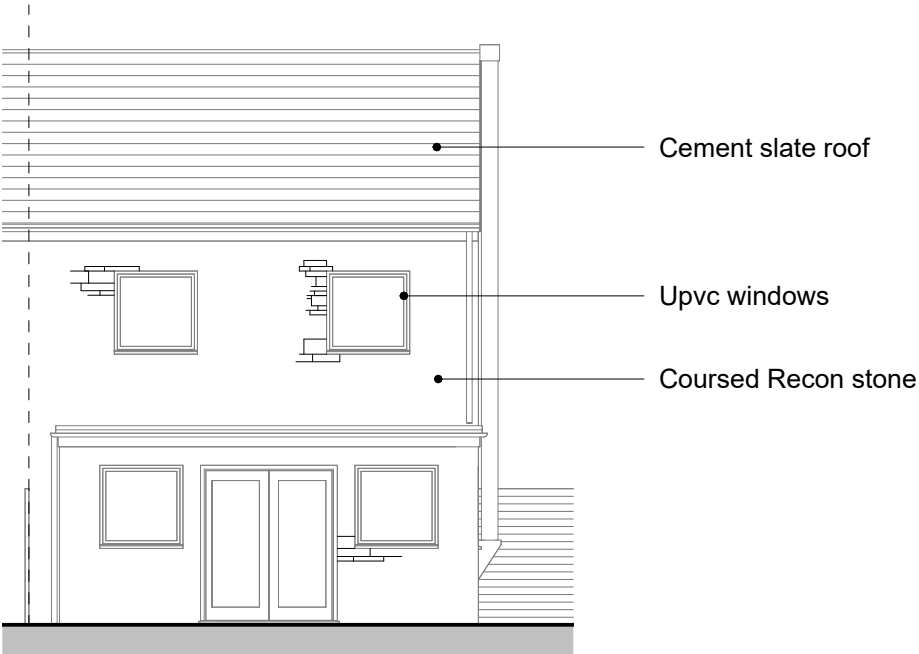

4 | South West Elevation - Proposed
1 : 100

1:100 0 2 4 6 8 10m

Date	Rev.	Description	PROJECT	46 The Tartars	REF	26001	DRAWING	1004	REV	3
29.01.2026	1	Issue	TITLE	Proposed Elevations			SCALE @ A3	1 : 100		
03.02.2026	2	ammended dormer	AA							
10.02.2026	3	Notes added. Issued for planning								