
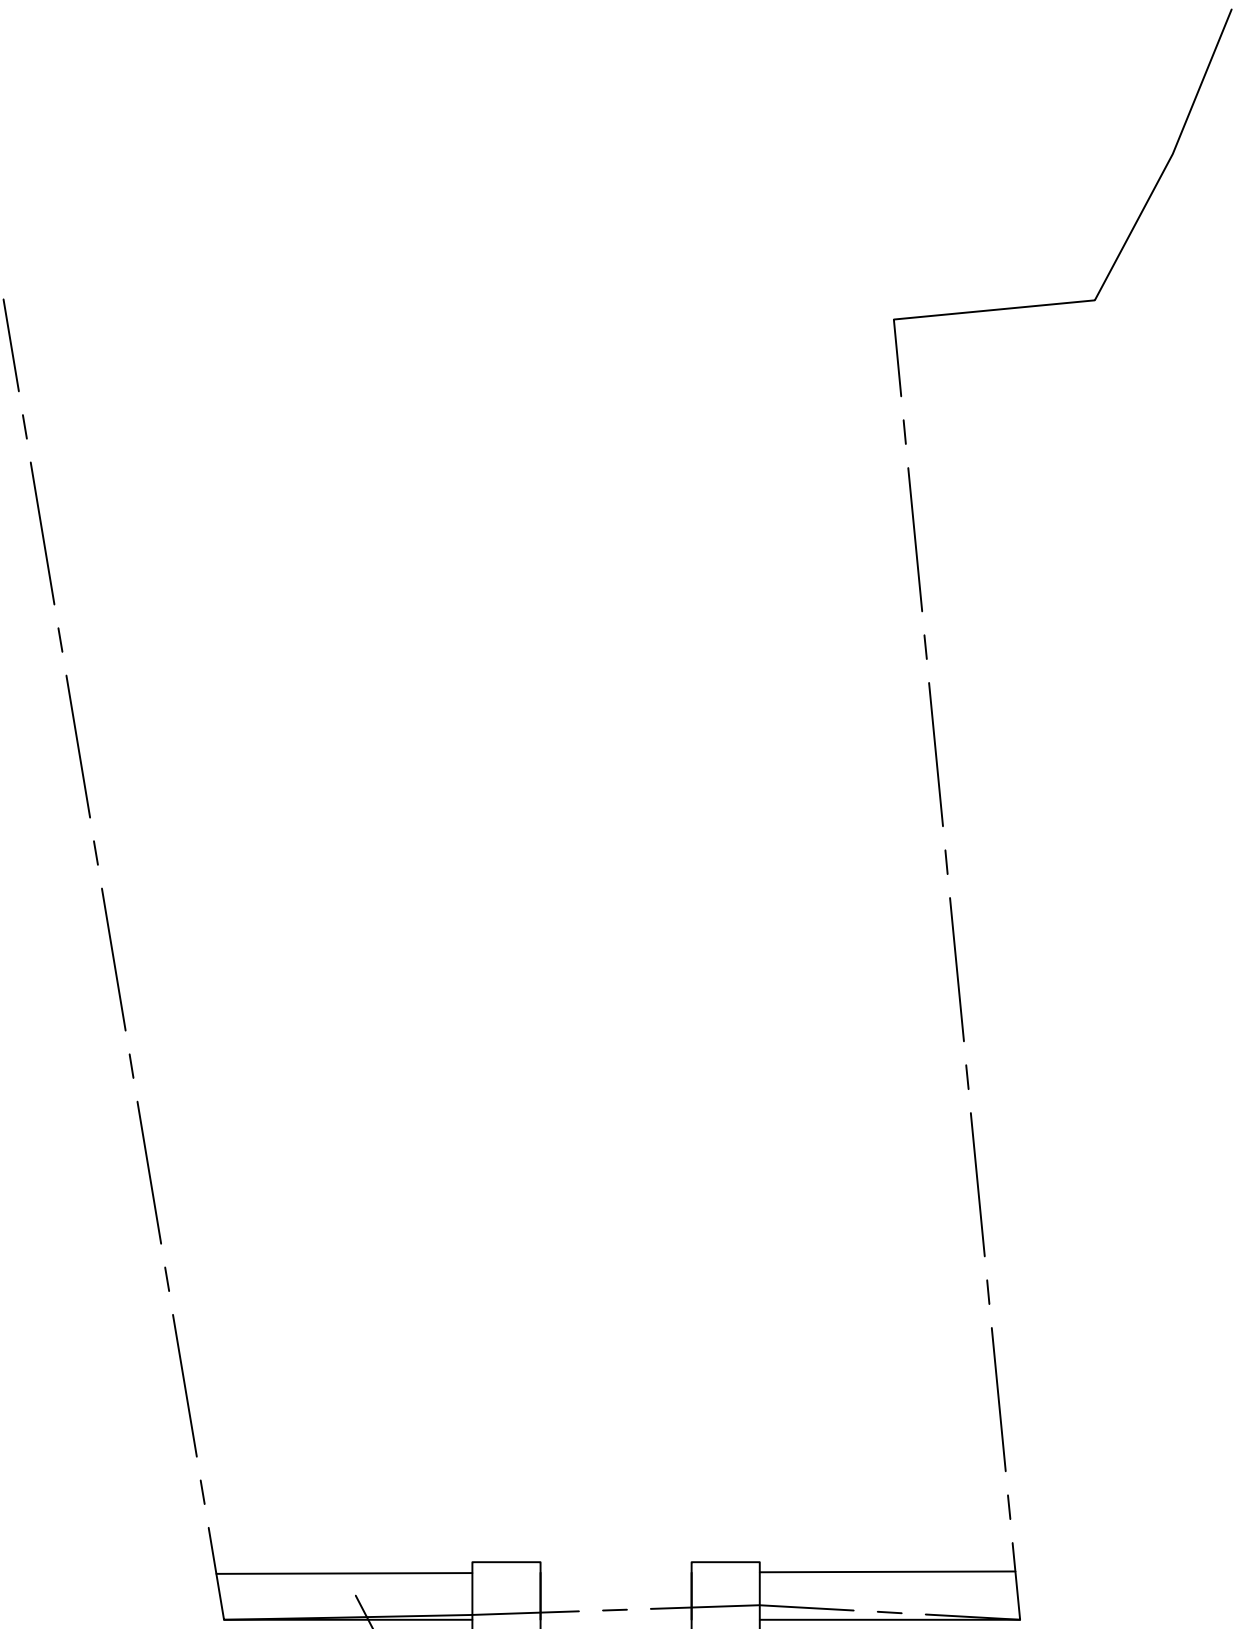


Symbol Key:

Boundary line

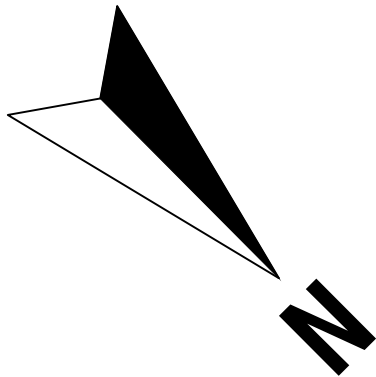


Due to gaps in the top coping stones & bulging of the existing wall structure, it has lead to leaks and structural damage.
The wall leaf will need to be repaired/rebuilt using the existing stone but making it vertical (straight again).
The use of mortar will be incorporated, in replace of the cement base pointing that has been done over the years.

The works will be carried out with minimal disruption to the existing fabric of the dwelling and with no alterations to the external appearance of the Listed Building.

Any repairs to the existing fabric of the wall will be carried out using lime mortars and where the existing fabric is damaged, this will be carefully renovated using traditional methods.

Proposed Plan

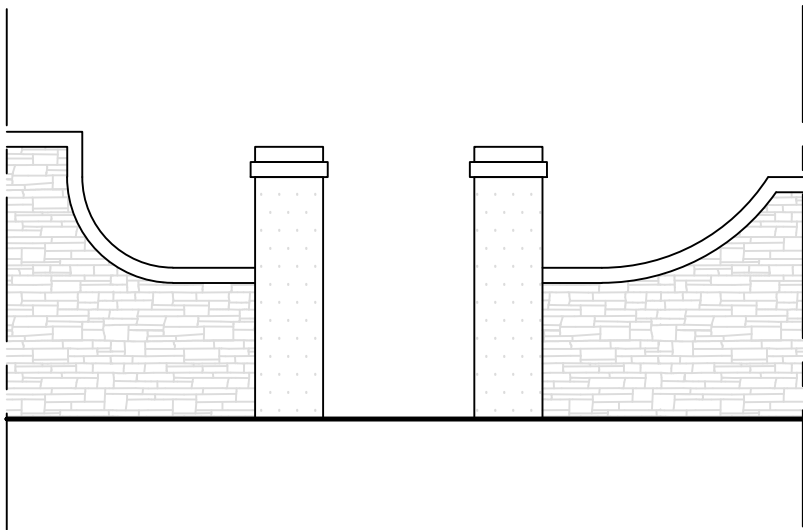


Existing Southwest Elevation


Due to gaps in the top coping stones & bulging of the existing wall structure, it has lead to leaks and structural damage.
The wall leaf will need to be repaired/rebuilt using the existing stone but making it vertical (straight again).
The use of mortar will be incorporated, in replace of the cement base pointing that has been done over the years.

The works will be carried out with minimal disruption to the existing fabric of the dwelling and with no alterations to the external appearance of the Listed Building.

Any repairs to the existing fabric of the wall will be carried out using lime mortars and where the existing fabric is damaged, this will be carefully renovated using traditional methods.

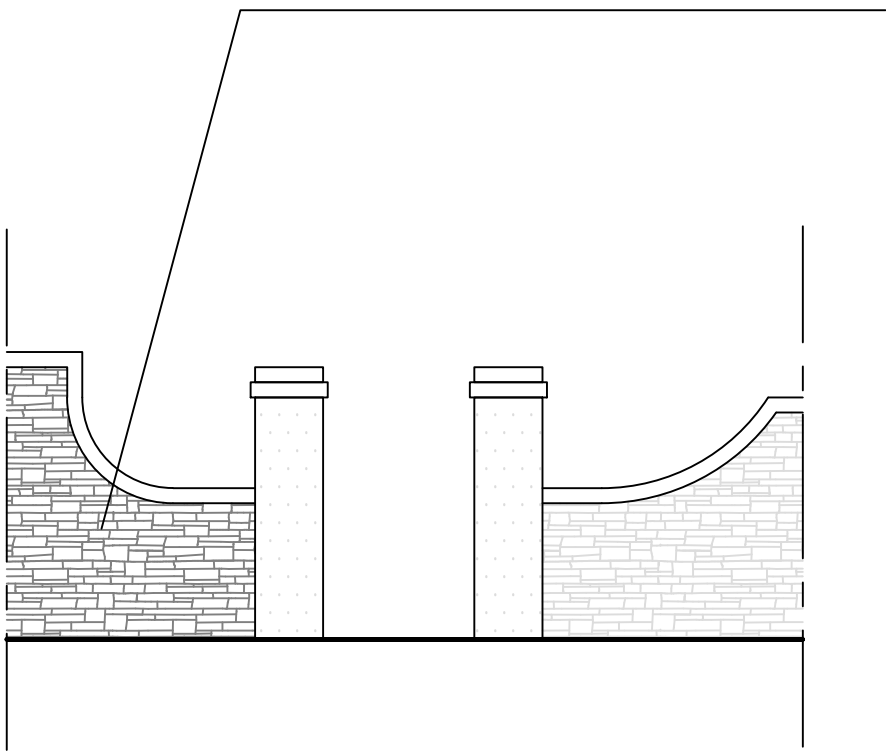

Proposed Southwest Elevation

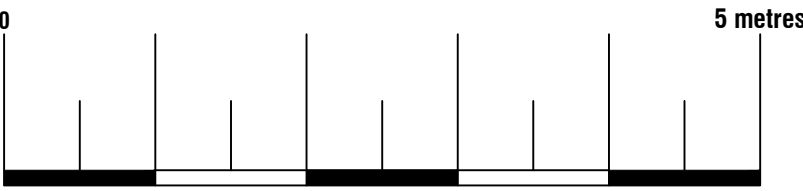

Arkiplan ArkiPlan Architectural Ltd • Enquiries@ArkiPlan.co.uk Lytchett House, 13 Freeland Park, Wareham Road, Poole, Dorset, BH16 6FA			
Site	Albert Cottages, 43-45 London Road, Chippenham SN15 3AJ	Date	13.01.2026
		Sheet	25-3076-B D03 REV 01
		Job	Repaired of front garden wall
Title Number	-	Scale	1:50 @A1, 1:100 @A3
		Title	As Shown