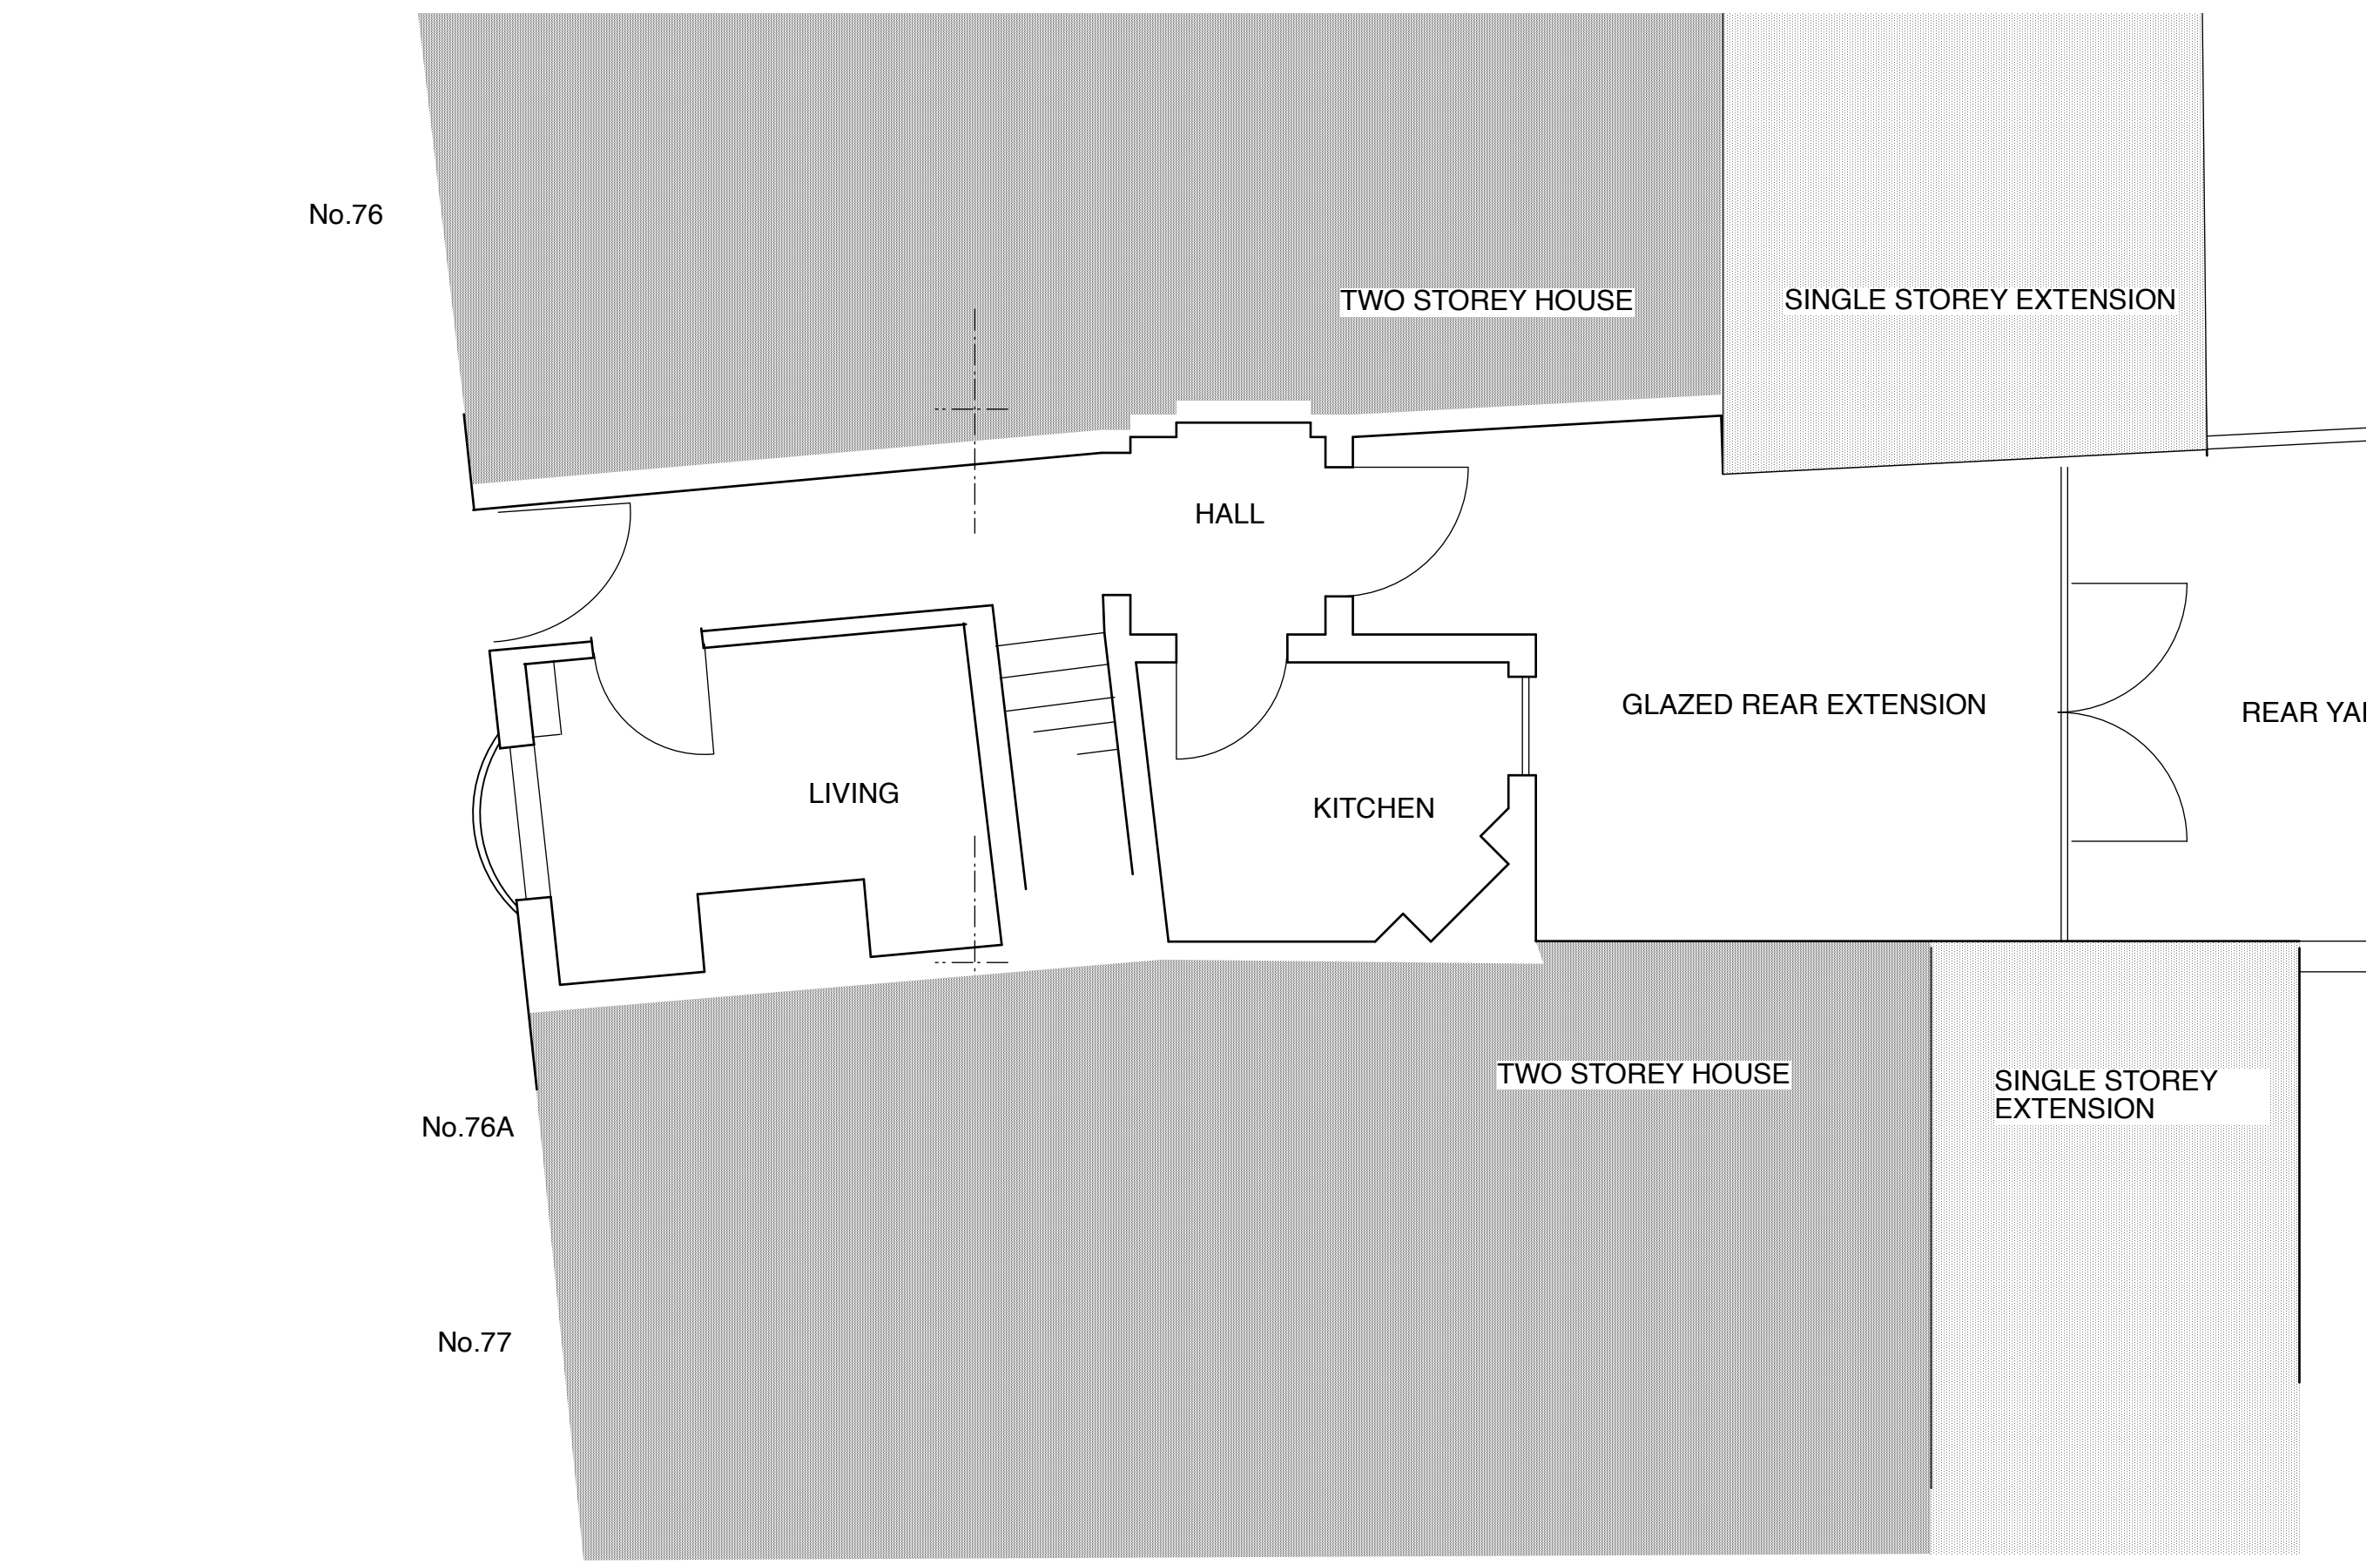


Title No 76A High Street Marlborough Existing GF Plan	No. GF 01E		Scale 1:50 at A3	mods.
	Date Feb 2026		Drawn HC	
	Hugh Cullum Architect			
	hugh@hughcullum.com			