


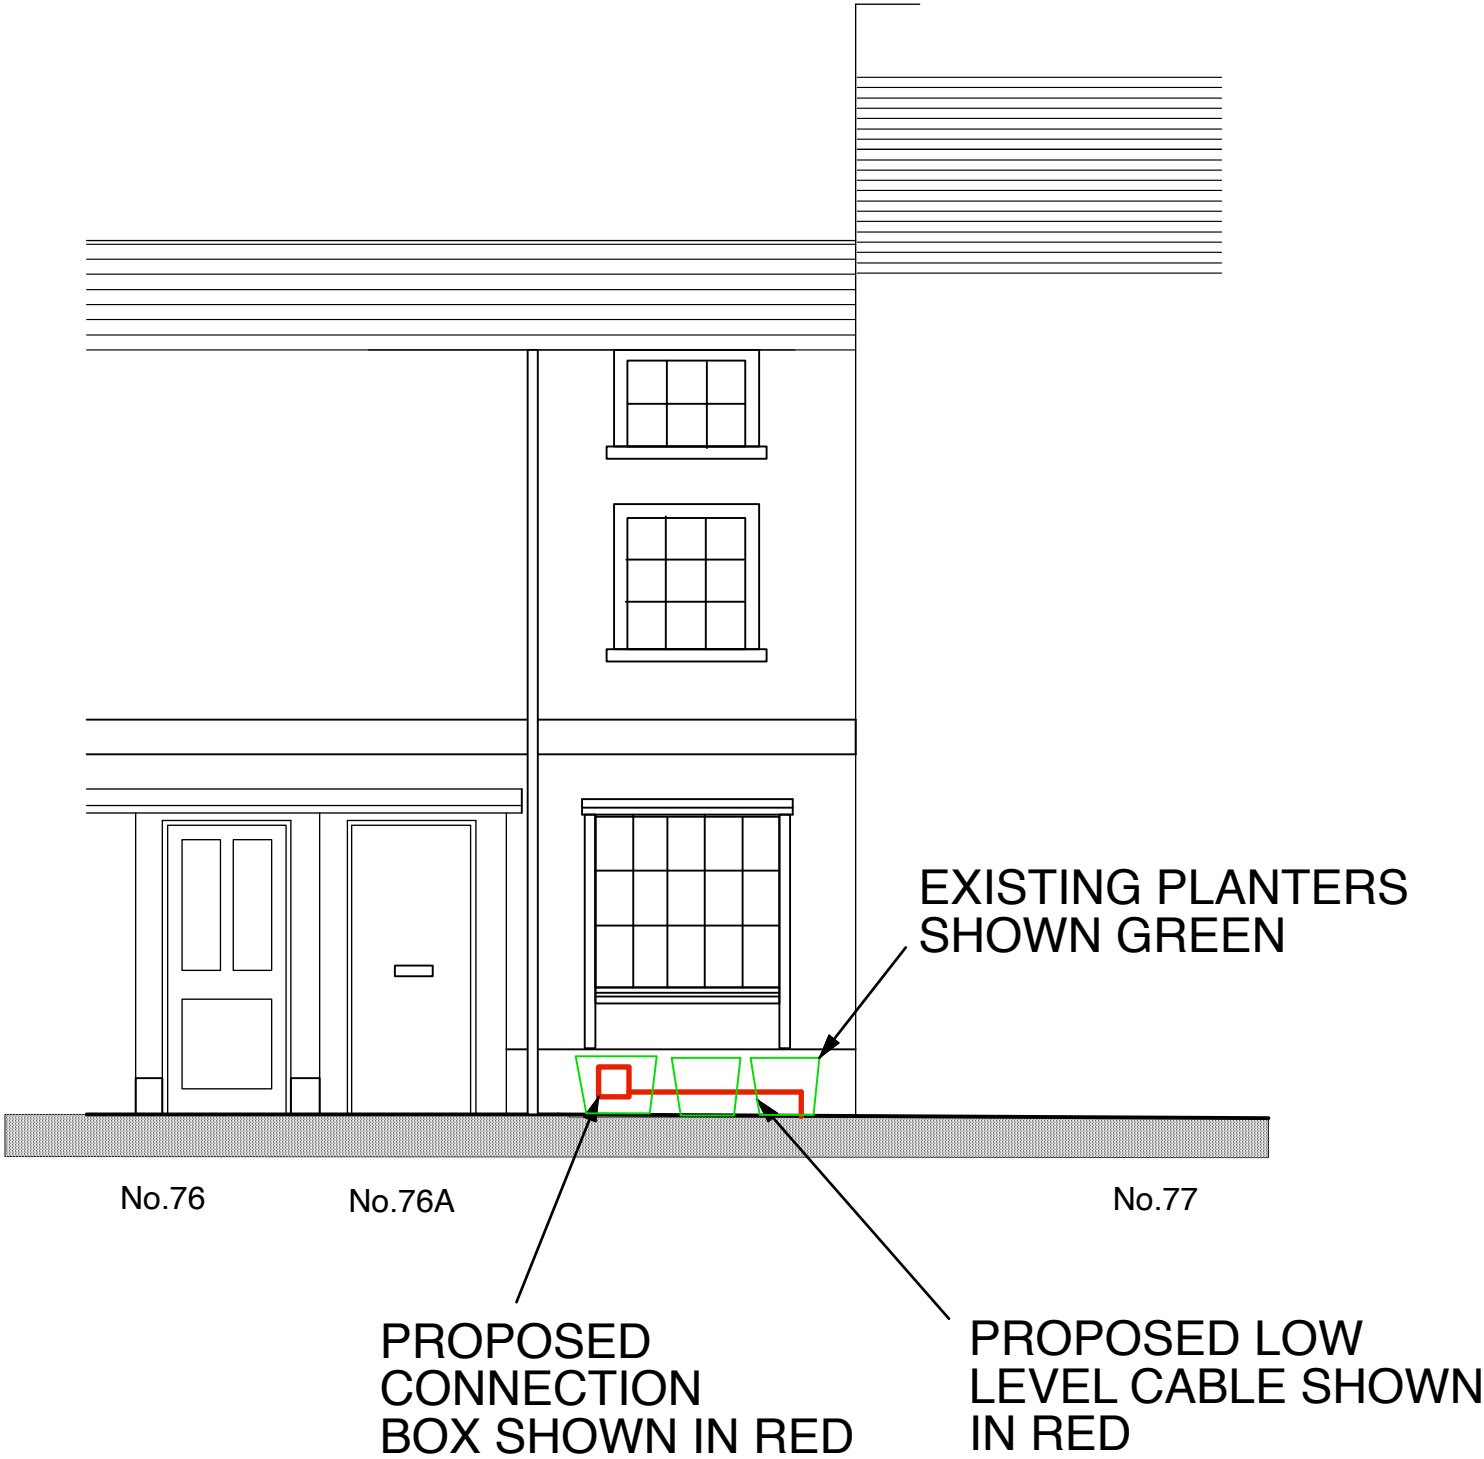

Title No 76A High Street Marlborough Proposed Front Facade	No. FF 01P	Scale 1:50 at A3	mods.
	Date Feb 2026	Drawn HC	
	Hugh Cullum Architect hugh@hughcullum.com		