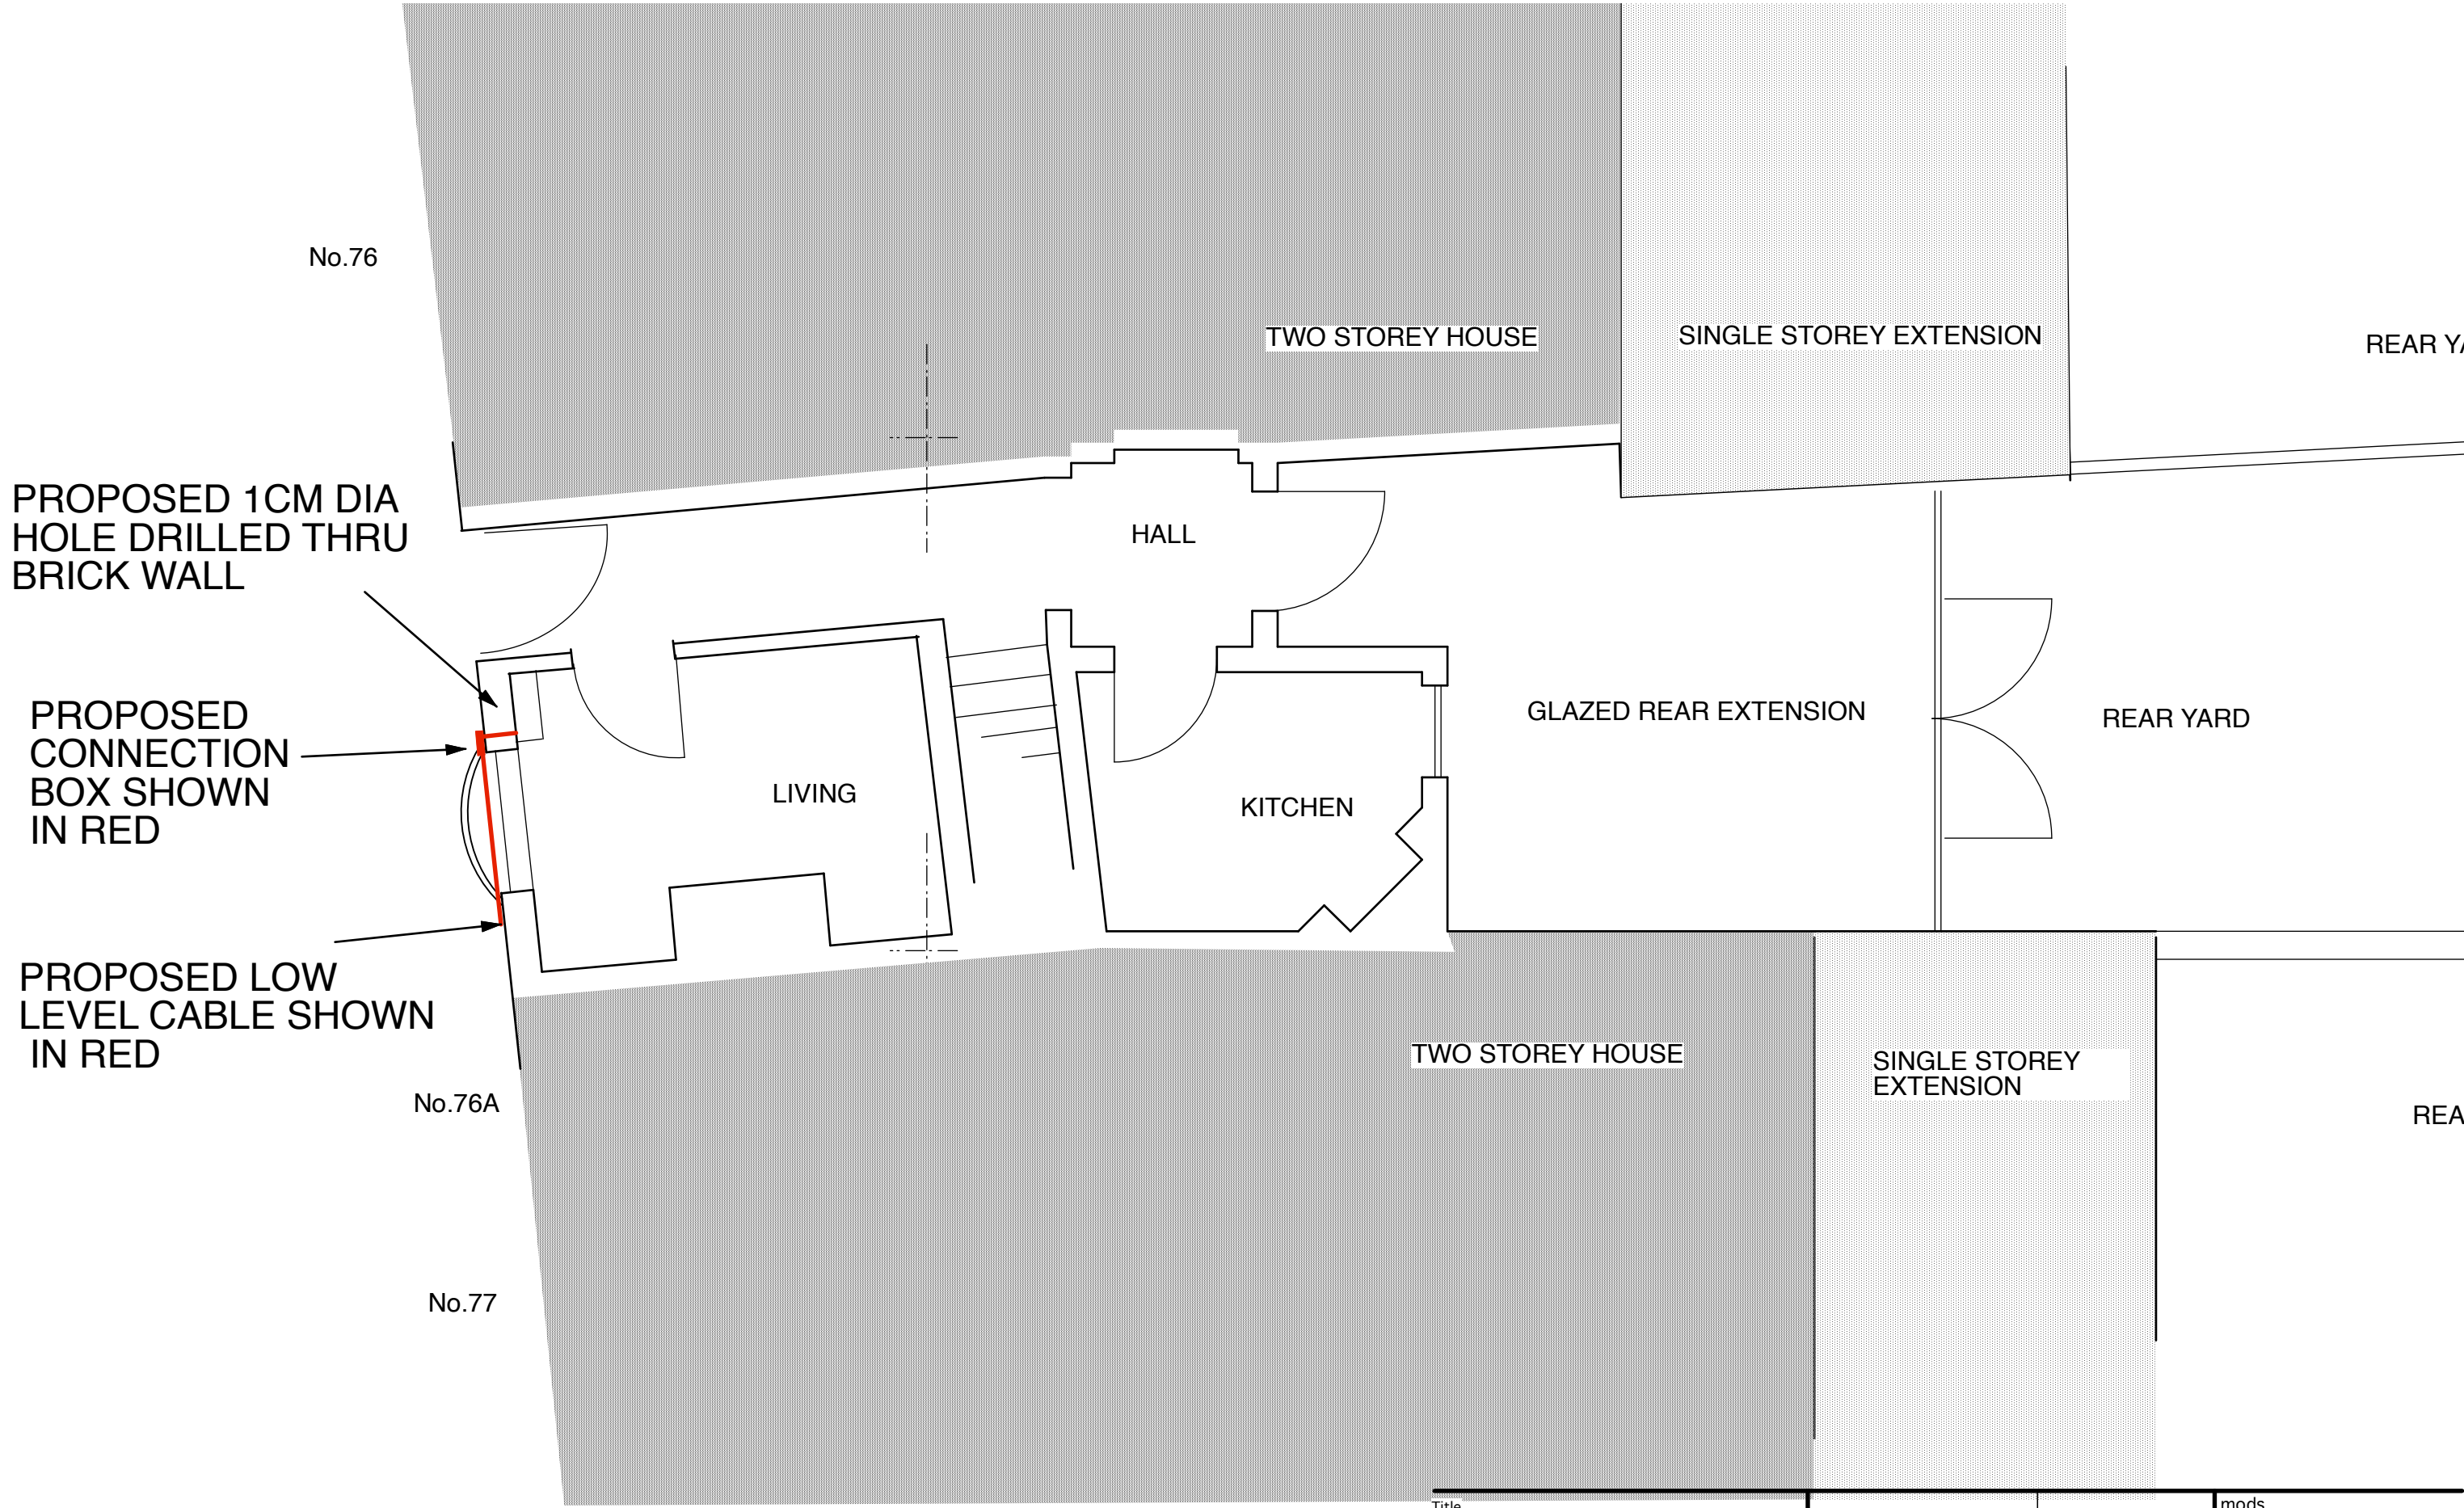


Title No 76A High Street Marlborough Proposed GF Plan	No. GF 01P(rev.A)		Scale 1:50 at A3	mods. Rev.A - plan of cable corrected
	Date Feb 2026		Drawn HC	
	Hugh Cullum Architect			
	hugh@hughcullum.com			