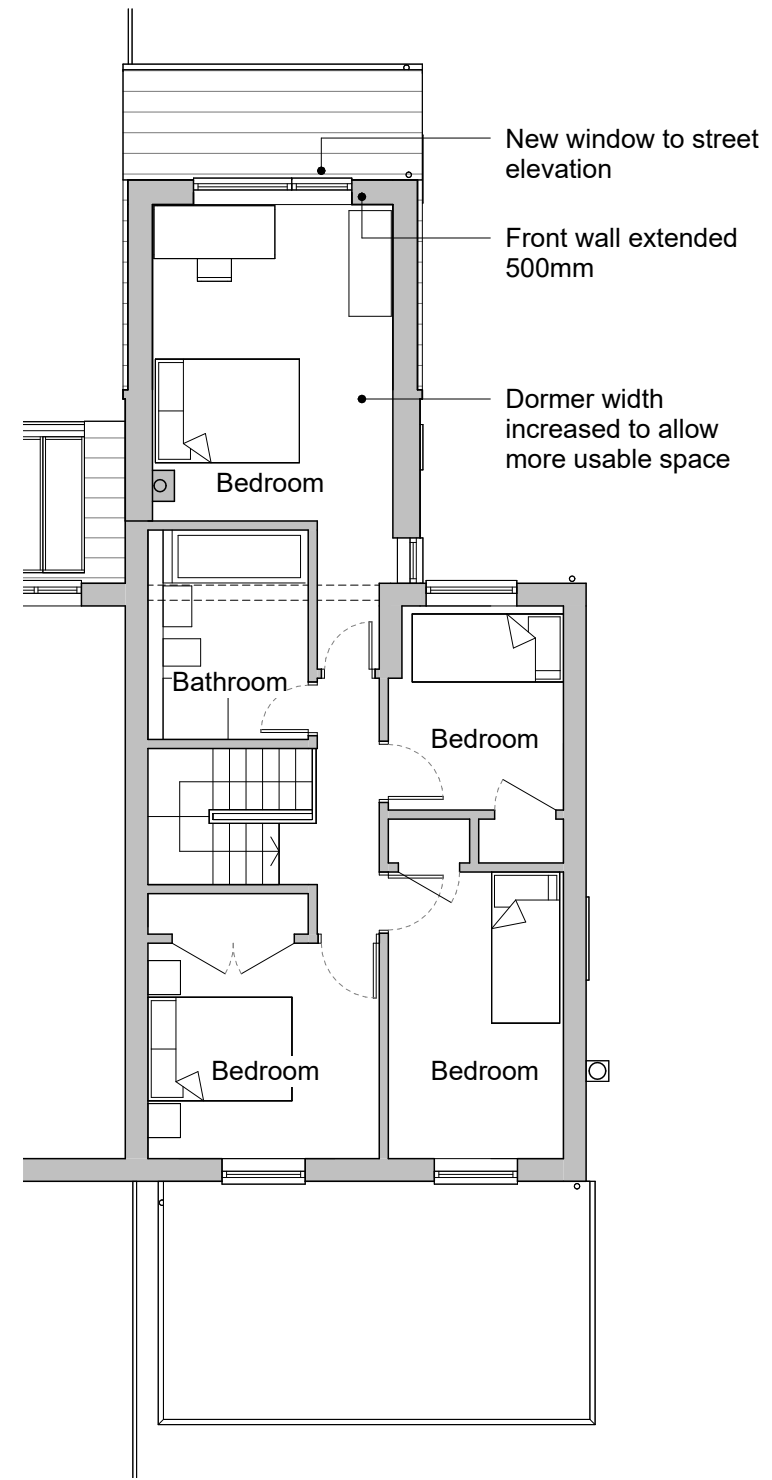
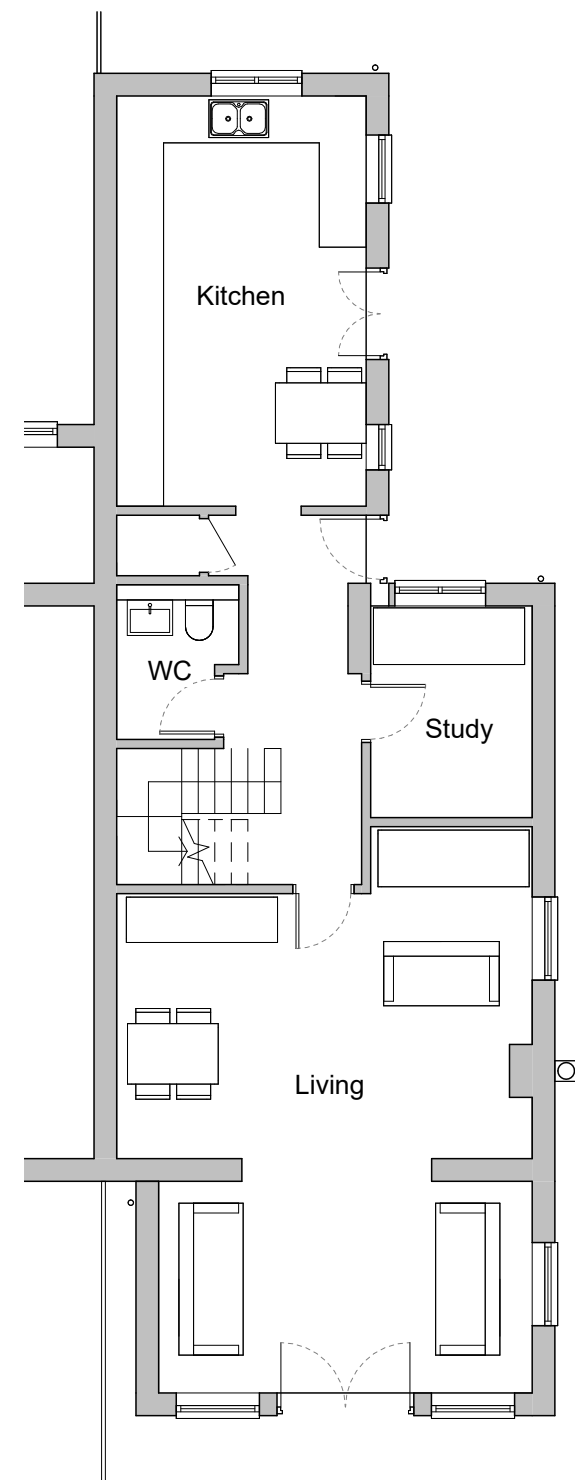
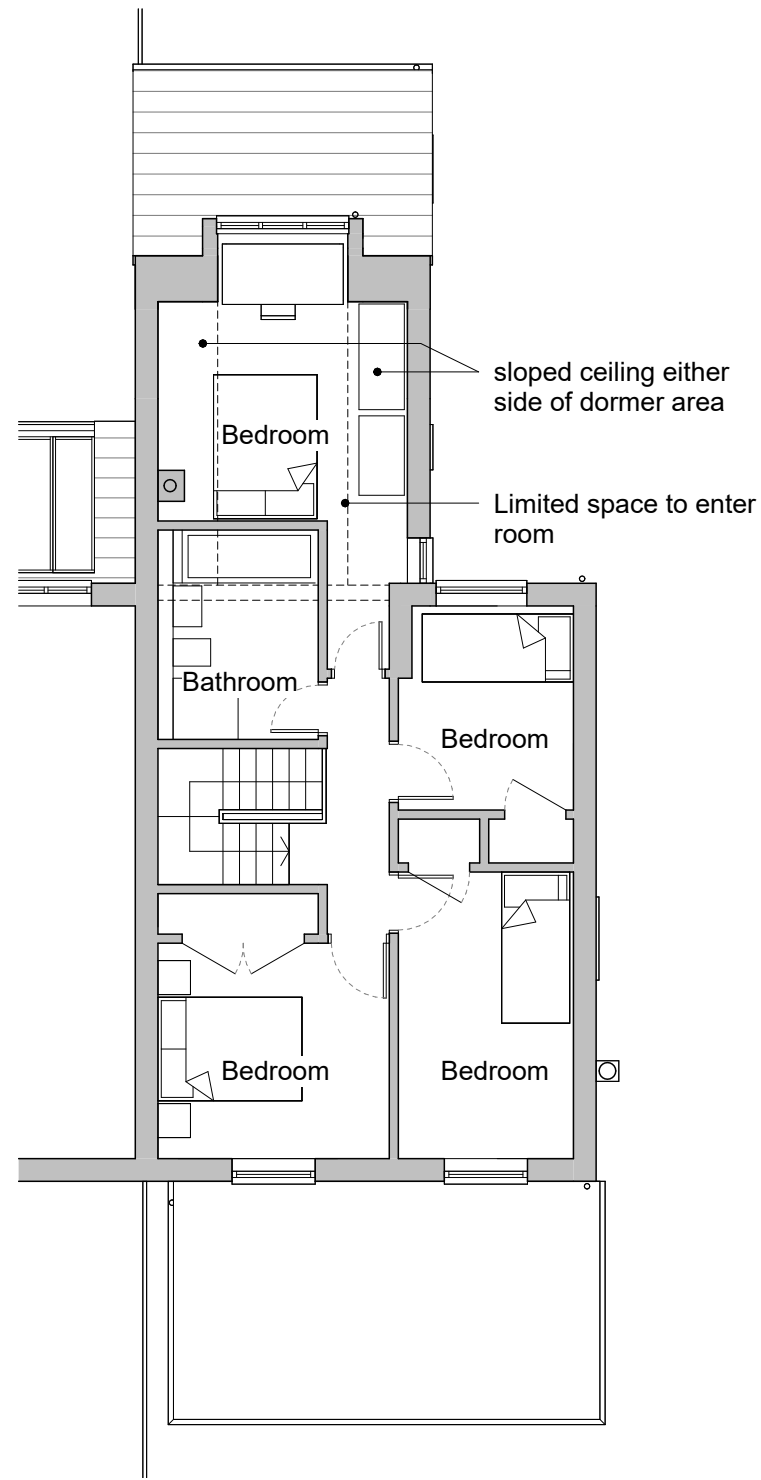
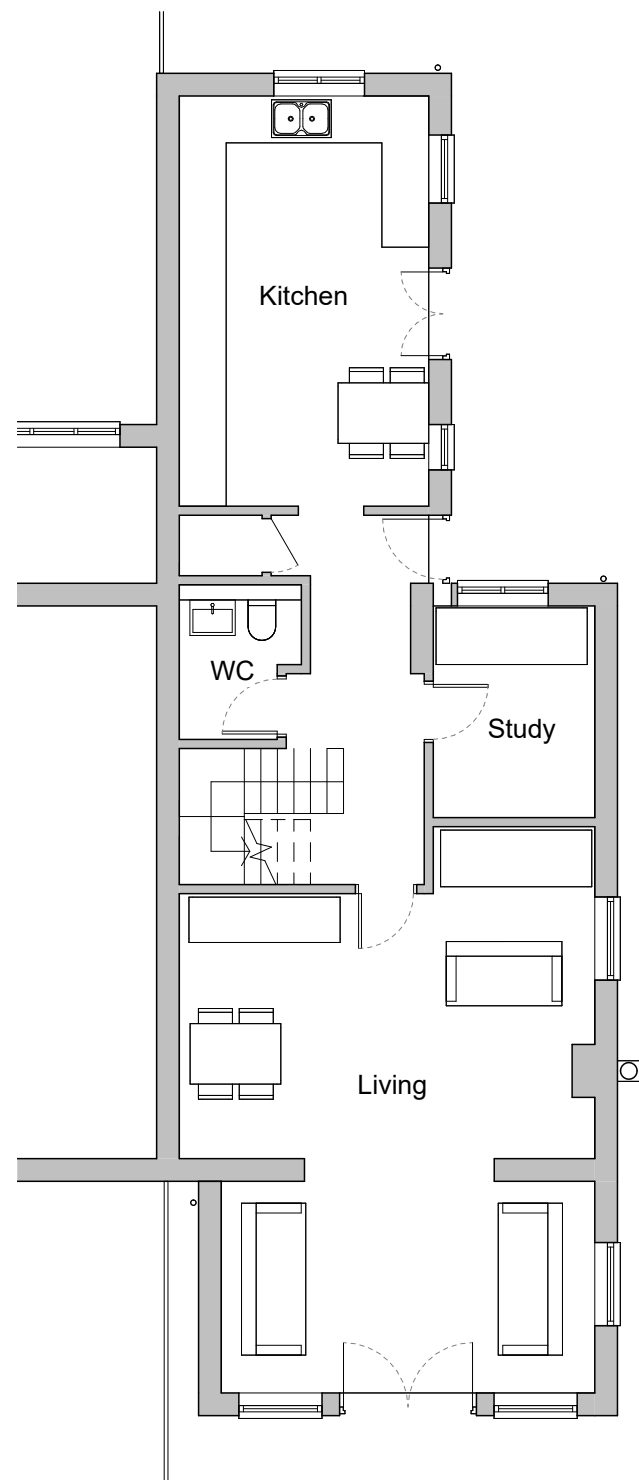


Date	Rev.	Description
29.01.2026	1	Issue
03.02.2026	2	ammended dormer
10.02.2026	3	Notes added. Issued for planning

PROJECT	46 The Tartars	REF	26001	DRAWING	1002	REV	3
TITLE	Existing and Proposed Floor Plans			SCALE @ A3	1 : 100		
AA							