




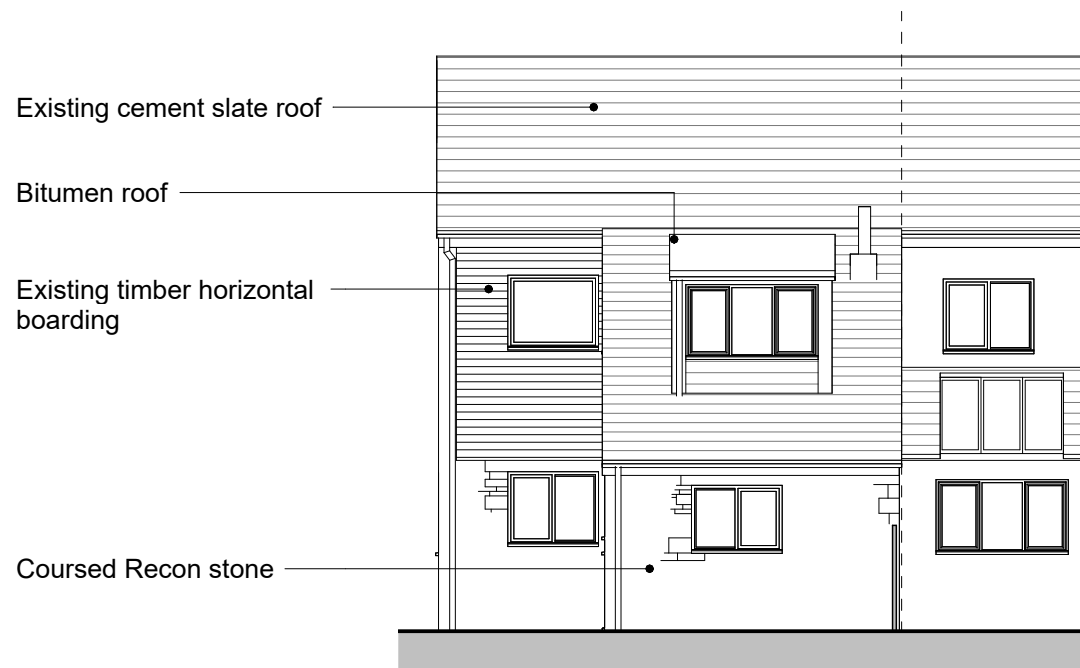


1 | North East Elevation - Existing
1 : 100

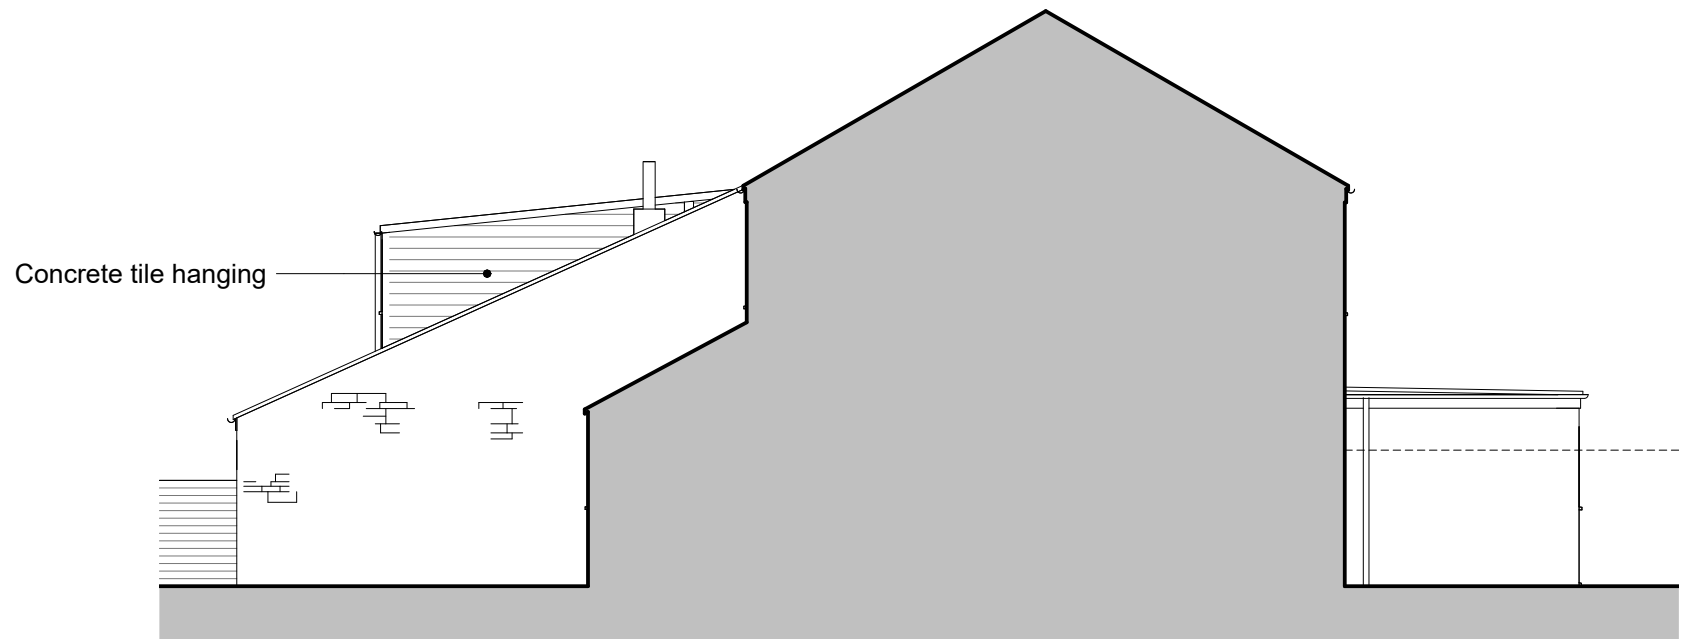

2 | North West Elevation - Existing
1 : 100

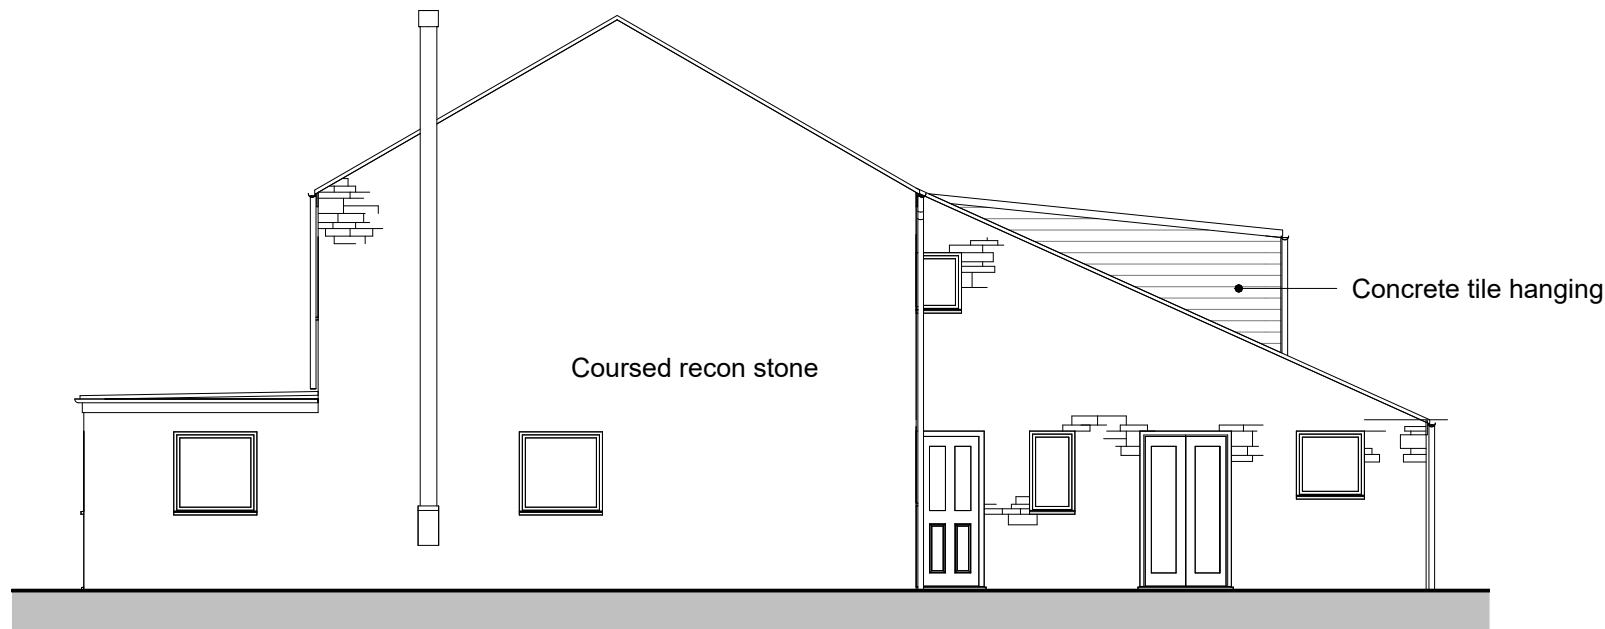

3 | South East Elevation - Existing
1 : 100

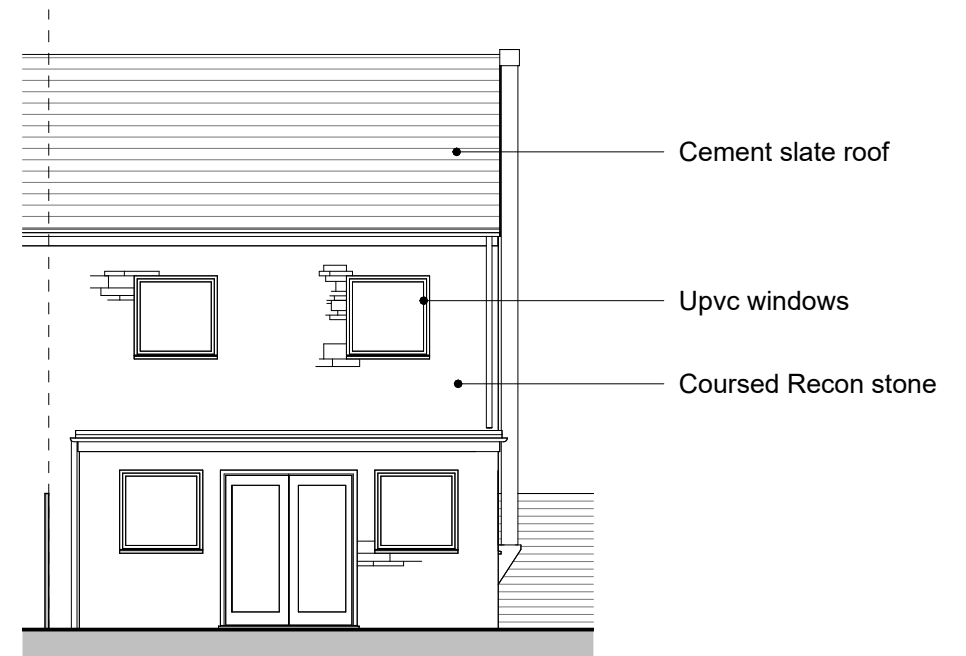

4 | South West Elevation - Existing
1 : 100

1:100 0 2 4 6 8 10m

Date	Rev.	Description
29.01.2026	1	Issue
10.02.2026	2	Notes added. Issued for planning

PROJECT	46 The Tartars	REF	26001	DRAWING	1003	REV	2
TITLE	Existing Elevations	SCALE @ A3	1 : 100				
AA							