




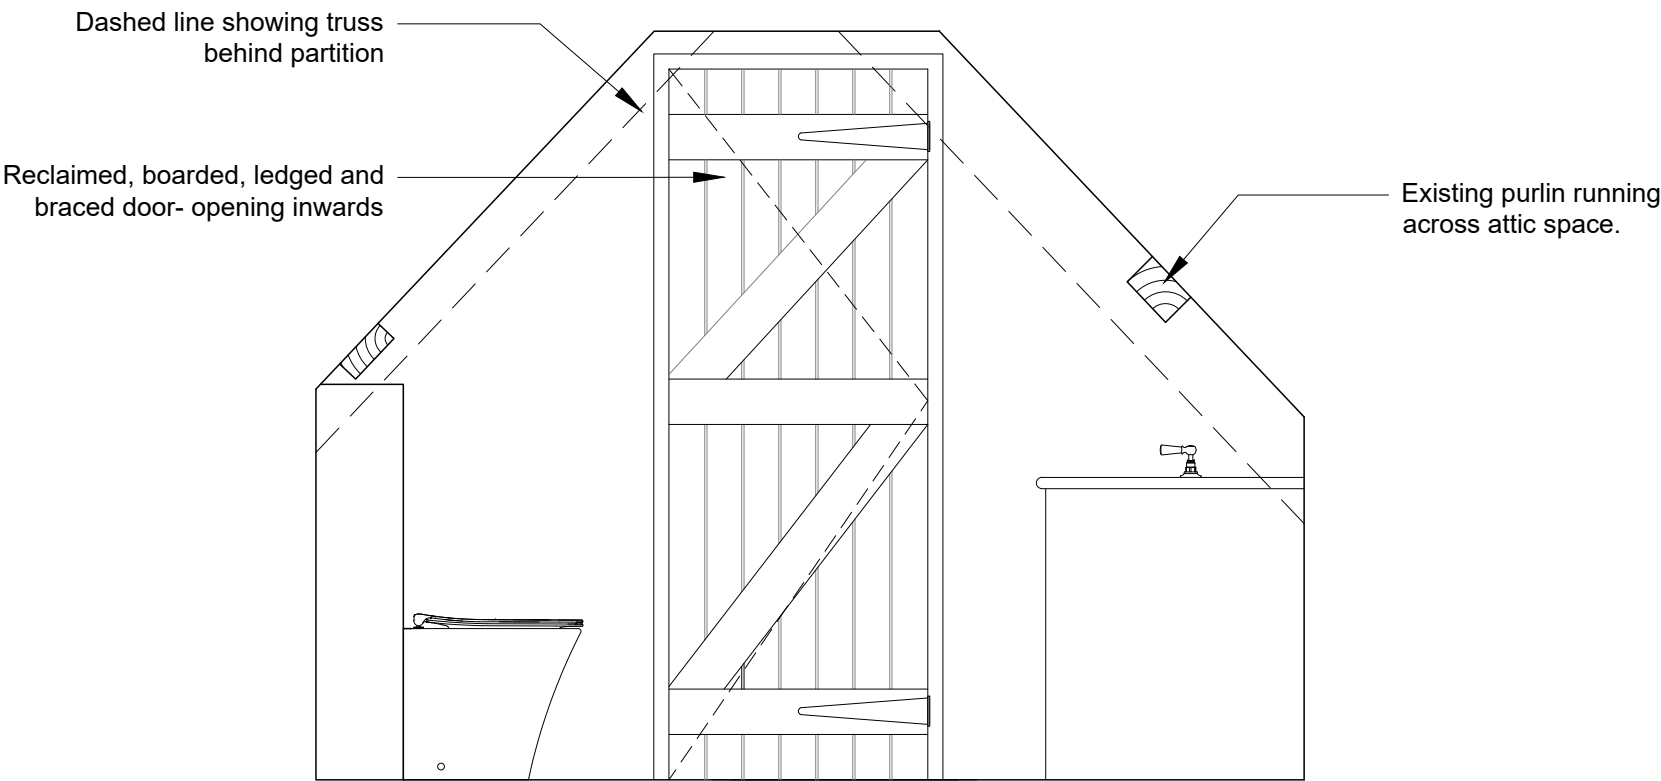

E1- Bathroom Internal Elevation- As Proposed
Scale 1:20

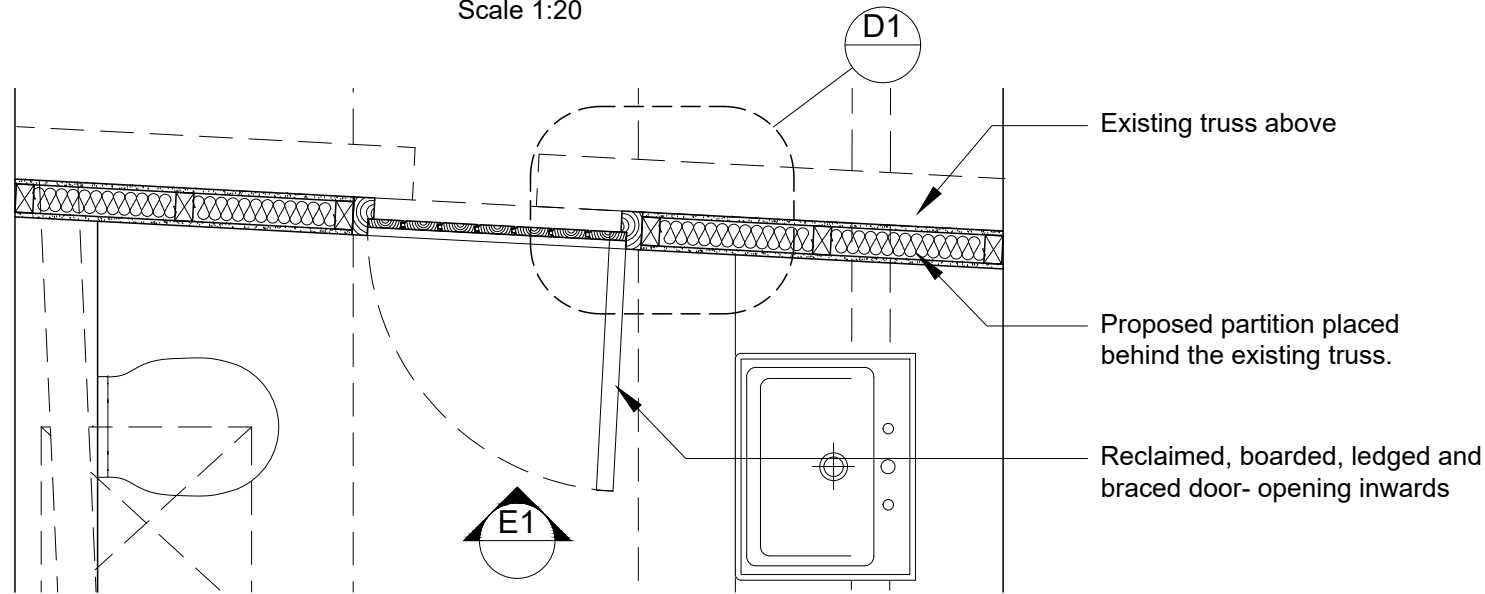

New partition and door to Attic bathroom- As Proposed
Scale 1:20

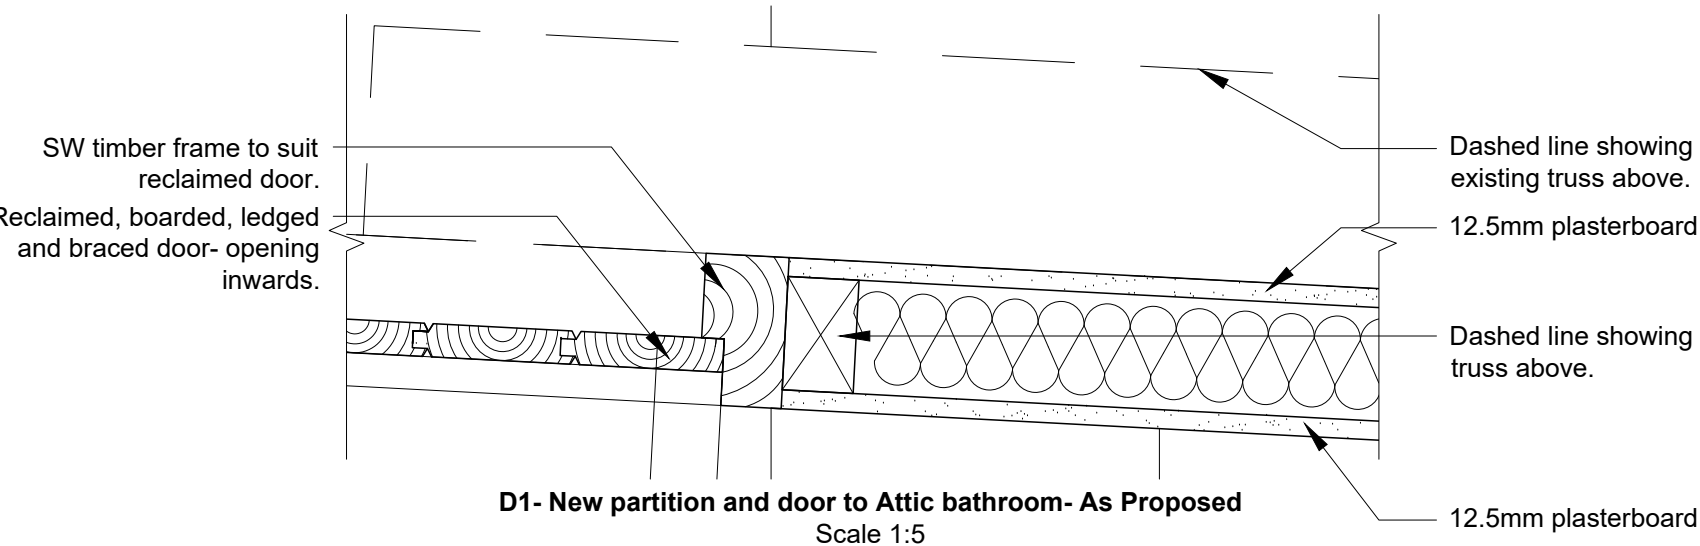

D1- New partition and door to Attic bathroom- As Proposed
Scale 1:5




Front of the reclaimed boarded door- v joints
Dimensions: 685mm (W) X 1940mm (H)



Rear of the reclaimed boarded door-
Ledged and braced

NOTES:
All dimensions are to be checked on site prior to construction.
Any discrepancies are to be reported to Philip Hughes Associates for clarification.

PLANNING

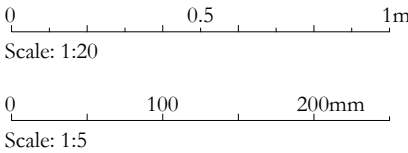

~	12-02-2026	Drawing originated	AT
REV	DATE	NOTES	BY

JOB TITLE
Gasper Farmhouse
Stourhead

DRAWING TITLE
Attic Door & Partition Detail
As Proposed

JOB No	DWG No	REV
666/02	122	~
DRAWN BY	SCALE	DATE
AT	1:20/5 at A3	Feb 2026

PHILIP HUGHES ASSOCIATES
HISTORIC BUILDINGS CONSERVATION CONSULTANTS
OLD MANOR STABLES TOUT HILL WINCANTON SOMERSET BA9 9DL TEL: 01963 824240 FAX: 01963 824642