
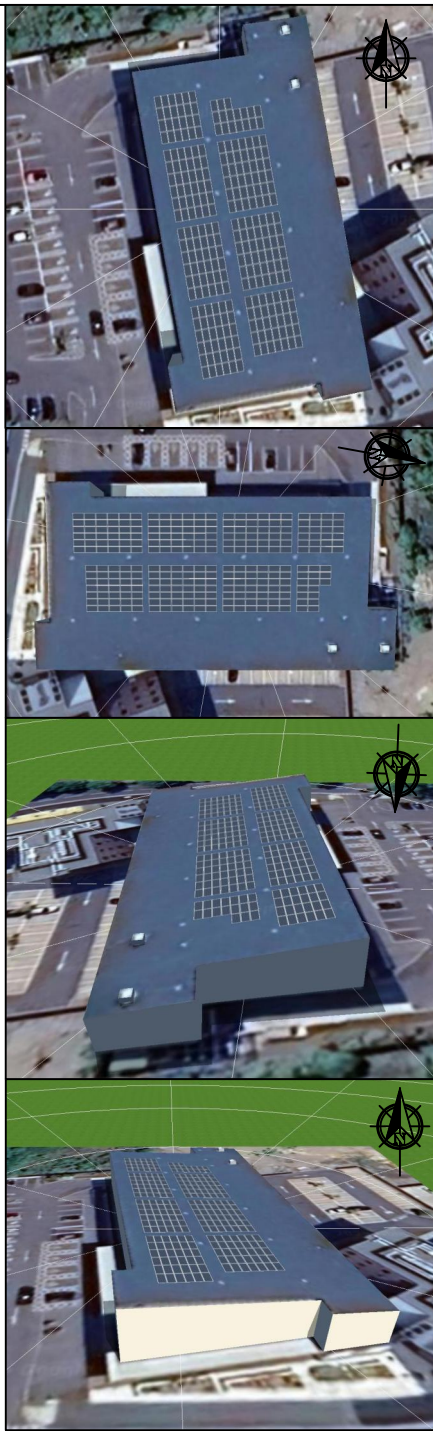


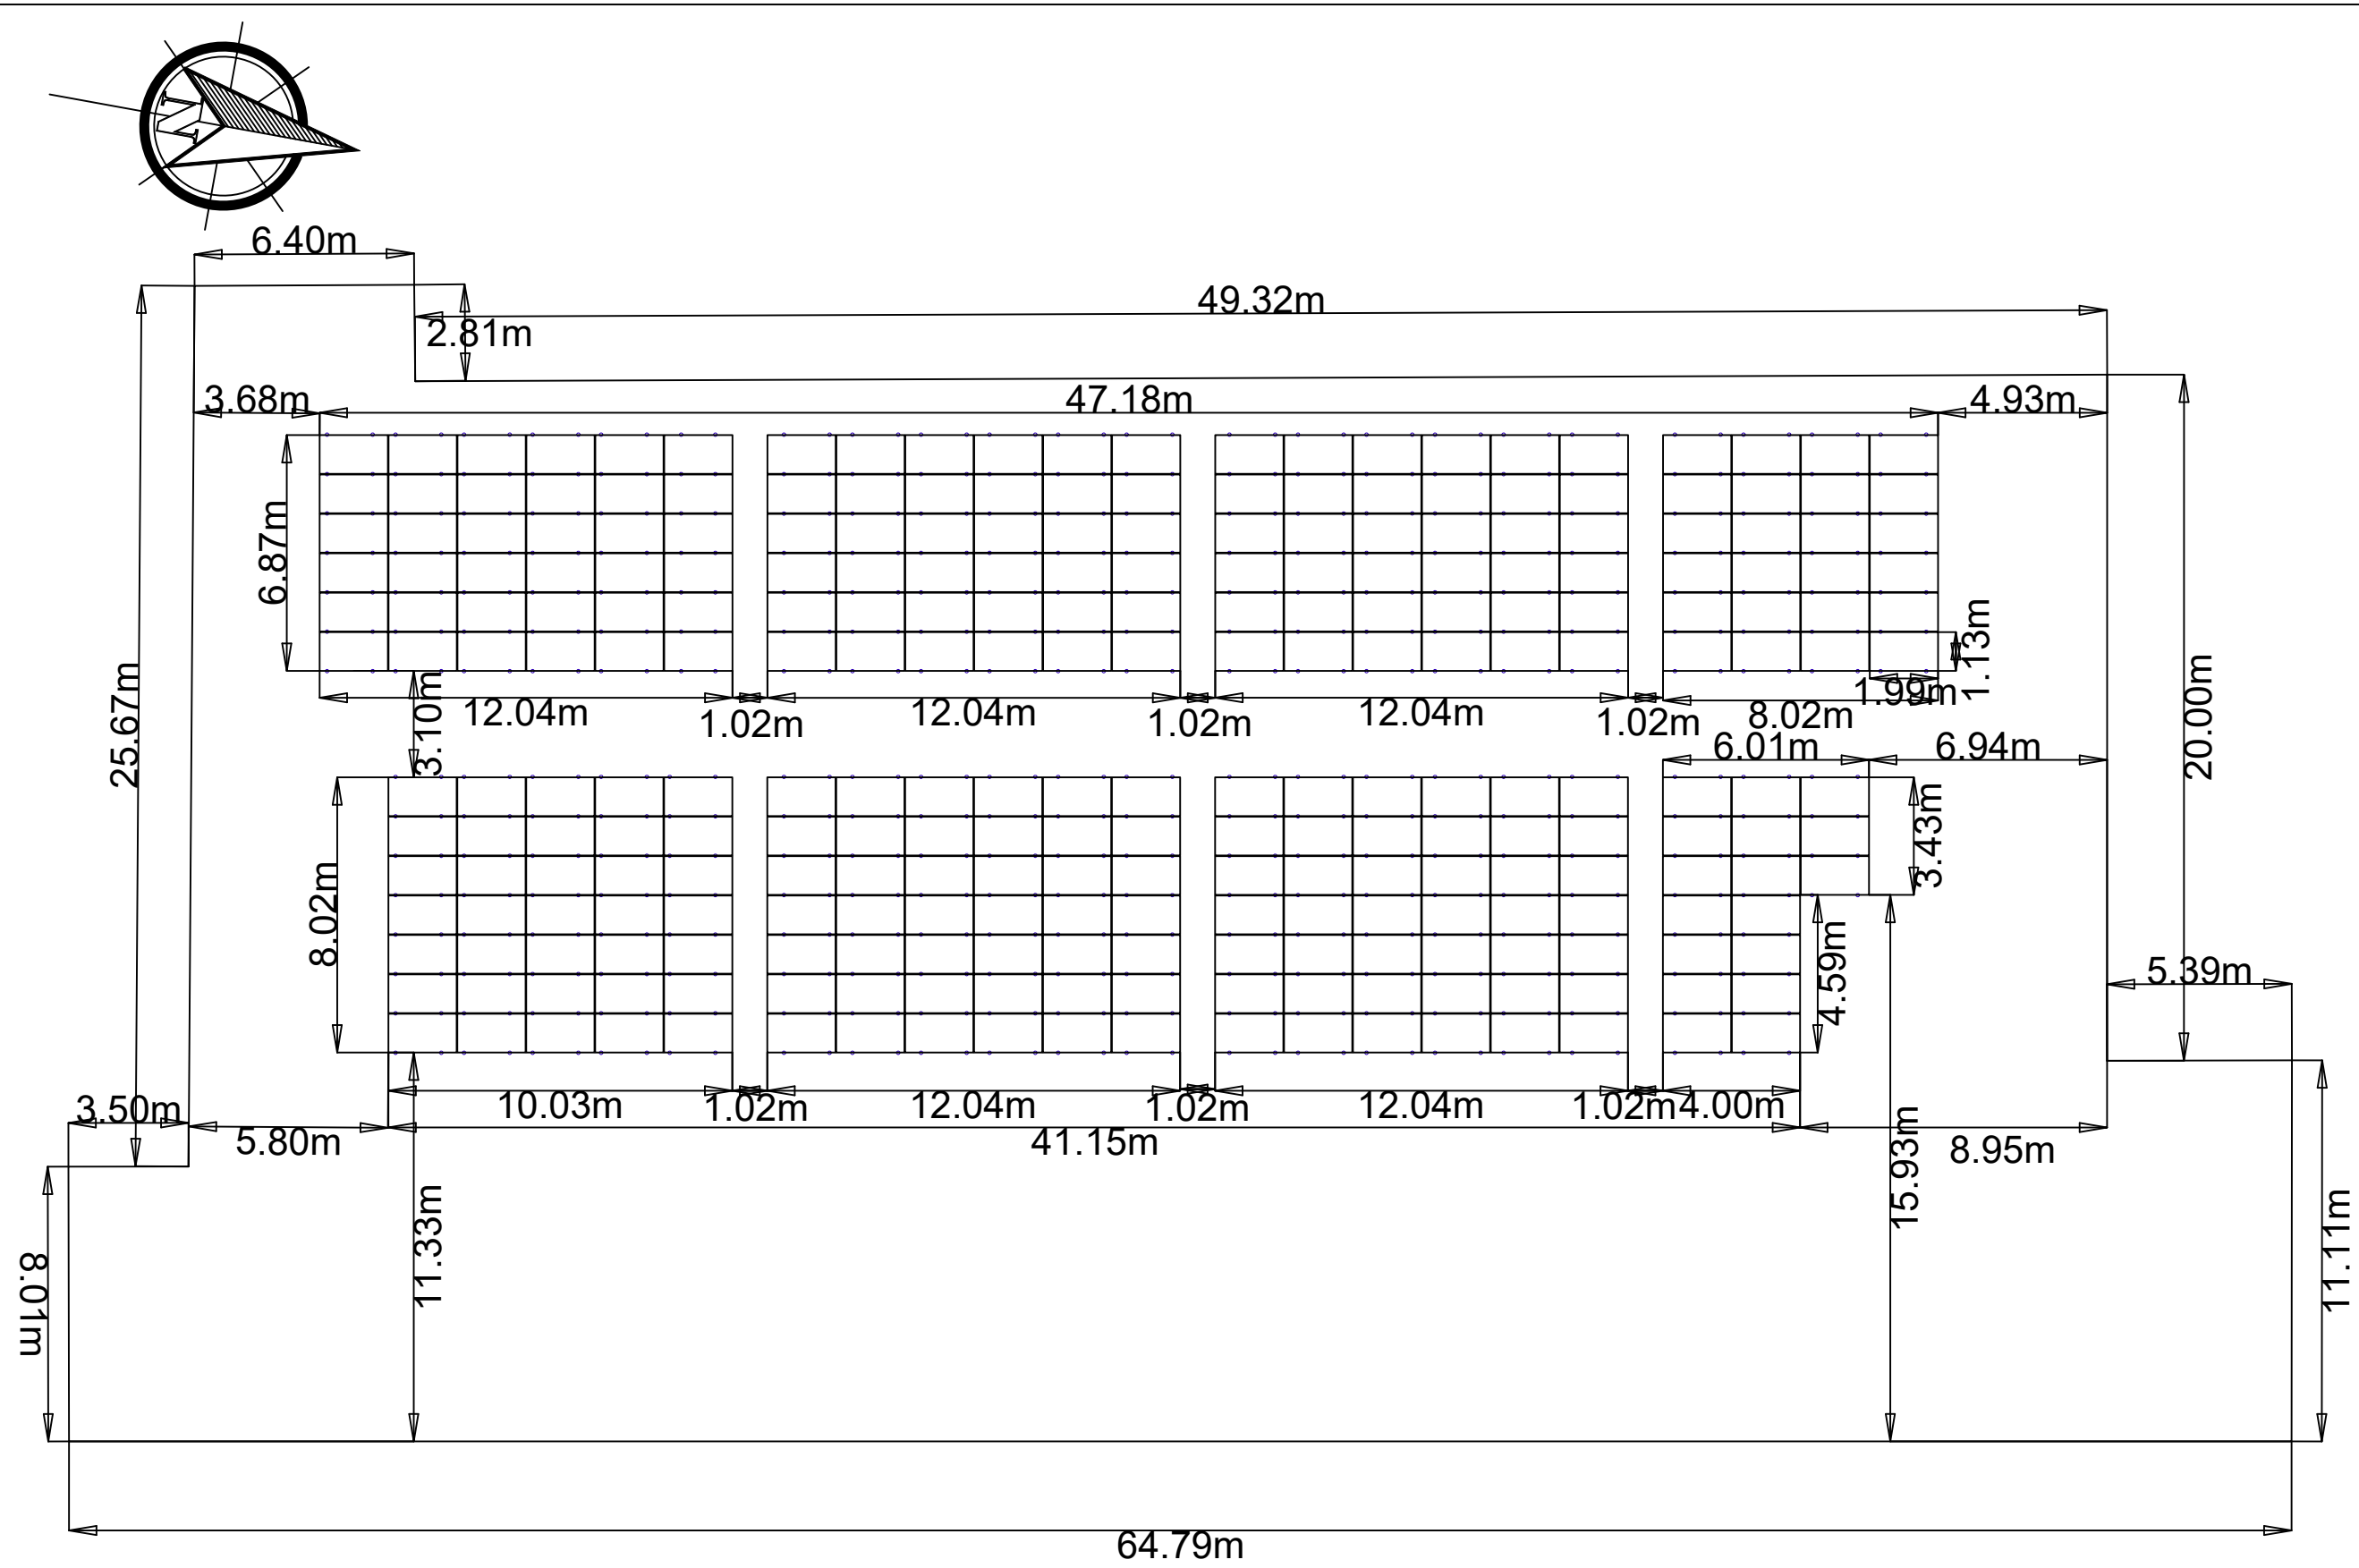

INSPIRED

INSPIRED PLC
CALDER HOUSE,
ST GEORGES PARK,
KIRKHAM,
LANCASHIRE,
PR4 2DZ

Project Name and Address	
ALDI LANGLEY PARK CHIPPENHAM SN15 1JB	
Drawn by AM	Date 09.02.26
Checked by JS	Date 09.02.26
Approved by TH	Date 09.02.26

General Notes
Panels: 268 X LR7–60HVD–540M

No.	Revision/Issue	Date

Project AR162	
Date 09.02.26	Sheet 1 / 1
Scale NTS	
Drawing No. AR162–IE–GL–07–P1	