



KEY

Application Boundary

Land also owned by client

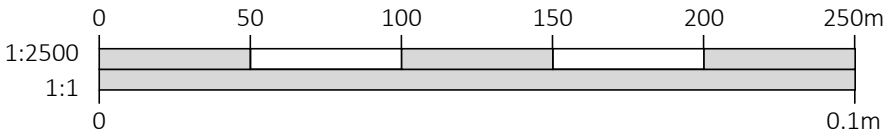

LOCATION PLAN
Existing
Scale 1:2500

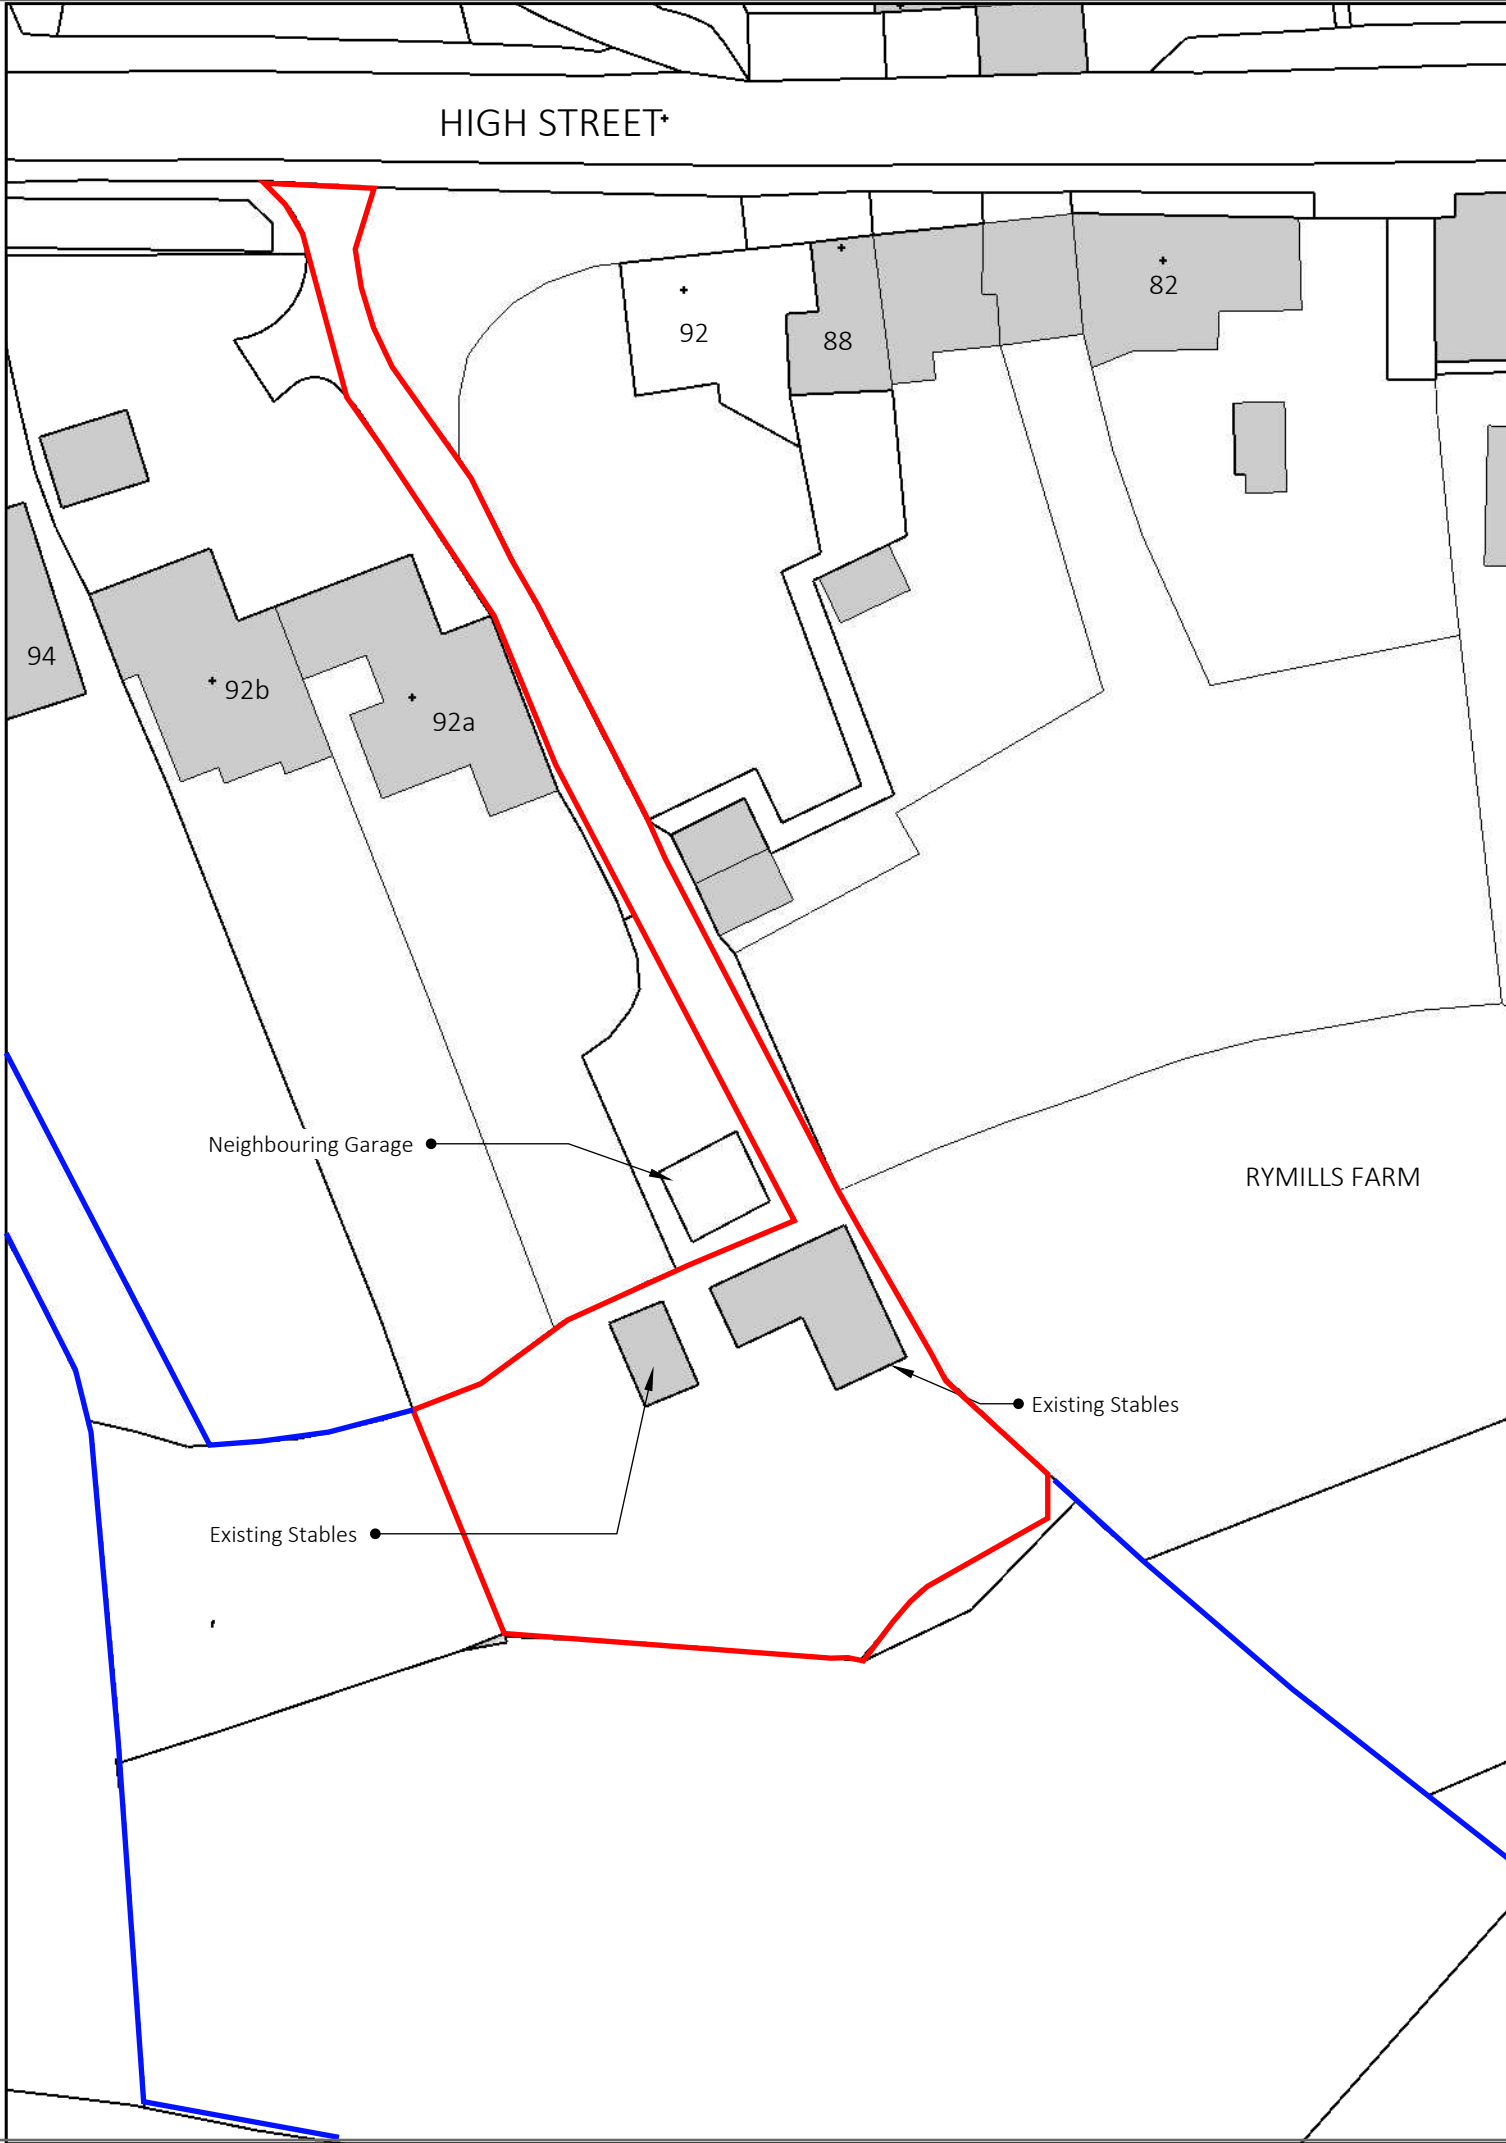

OAKWRIGHTS®

M	Planning Submission	08.02.23	JTF
L	Planning Submission	08.02.23	JTF
K	Planning Submission	27.01.23	JTF
J	Planning Submission	09.01.23	JTF
I	Planning Submission	22.12.22	JTF
H	Drawings for Approval	29.11.22	JTF
G	Drawings for Approval	22.11.22	JTF
F	Drawings for Approval	07.10.22	JTF
E	Drawings for Approval	22.09.22	JTF
D	Drawings for Approval	02.09.22	JTF
C	Drawings for Approval	31.08.22	JTF
B	Preliminary Drawings	22.08.22	JTF
A	Preliminary Drawings	19.08.22	JTF
-	Initial Drawings	10.06.22	JTF

DRAWINGS PRODUCED BY

T.J. Crump Oakwrights Ltd
The Lakes, Swainshill,
Hereford, HR4 7PU

+44 (0)1432 353353
enquiries@oakwrights.co.uk

© This drawing, its contents, and all information contained therein is protected by Copyright. It may be used once only for its intended purpose under a contract with T.J. Crump Oakwrights Ltd, but not for any other use or purpose. This drawing is for Planning purposes and does not constitute a construction issue drawing. All setting out dimensions and levels are indicative and are subject to detailed site survey and site conditions. The Client and their agent are responsible for ensuring that Building Control and construction drawings are carried out following Planning approval. Scaling from this drawing is for Local Planning Authority information only.

CLIENT
Mr John Foster

SITE ADDRESS
Site to the South of
92 High Street
Chapmanslade,
BA134AN

PROJECT
Proposed New Dwelling and
Associated Works

DEPARTMENT
ARCHITECTURE

DRAWING
EXISTING LOCATION PLAN

SCALE
1:2500 & 1:500 @ A3

DATE DRAWN
10.06.2022

DATE ISSUED
08.02.2023

DRAWN
JTF

CHECKED
HLN

ISSUE STATUS
PLANNING

DRG. NO.
2338.FOS-01

REV.
M

