

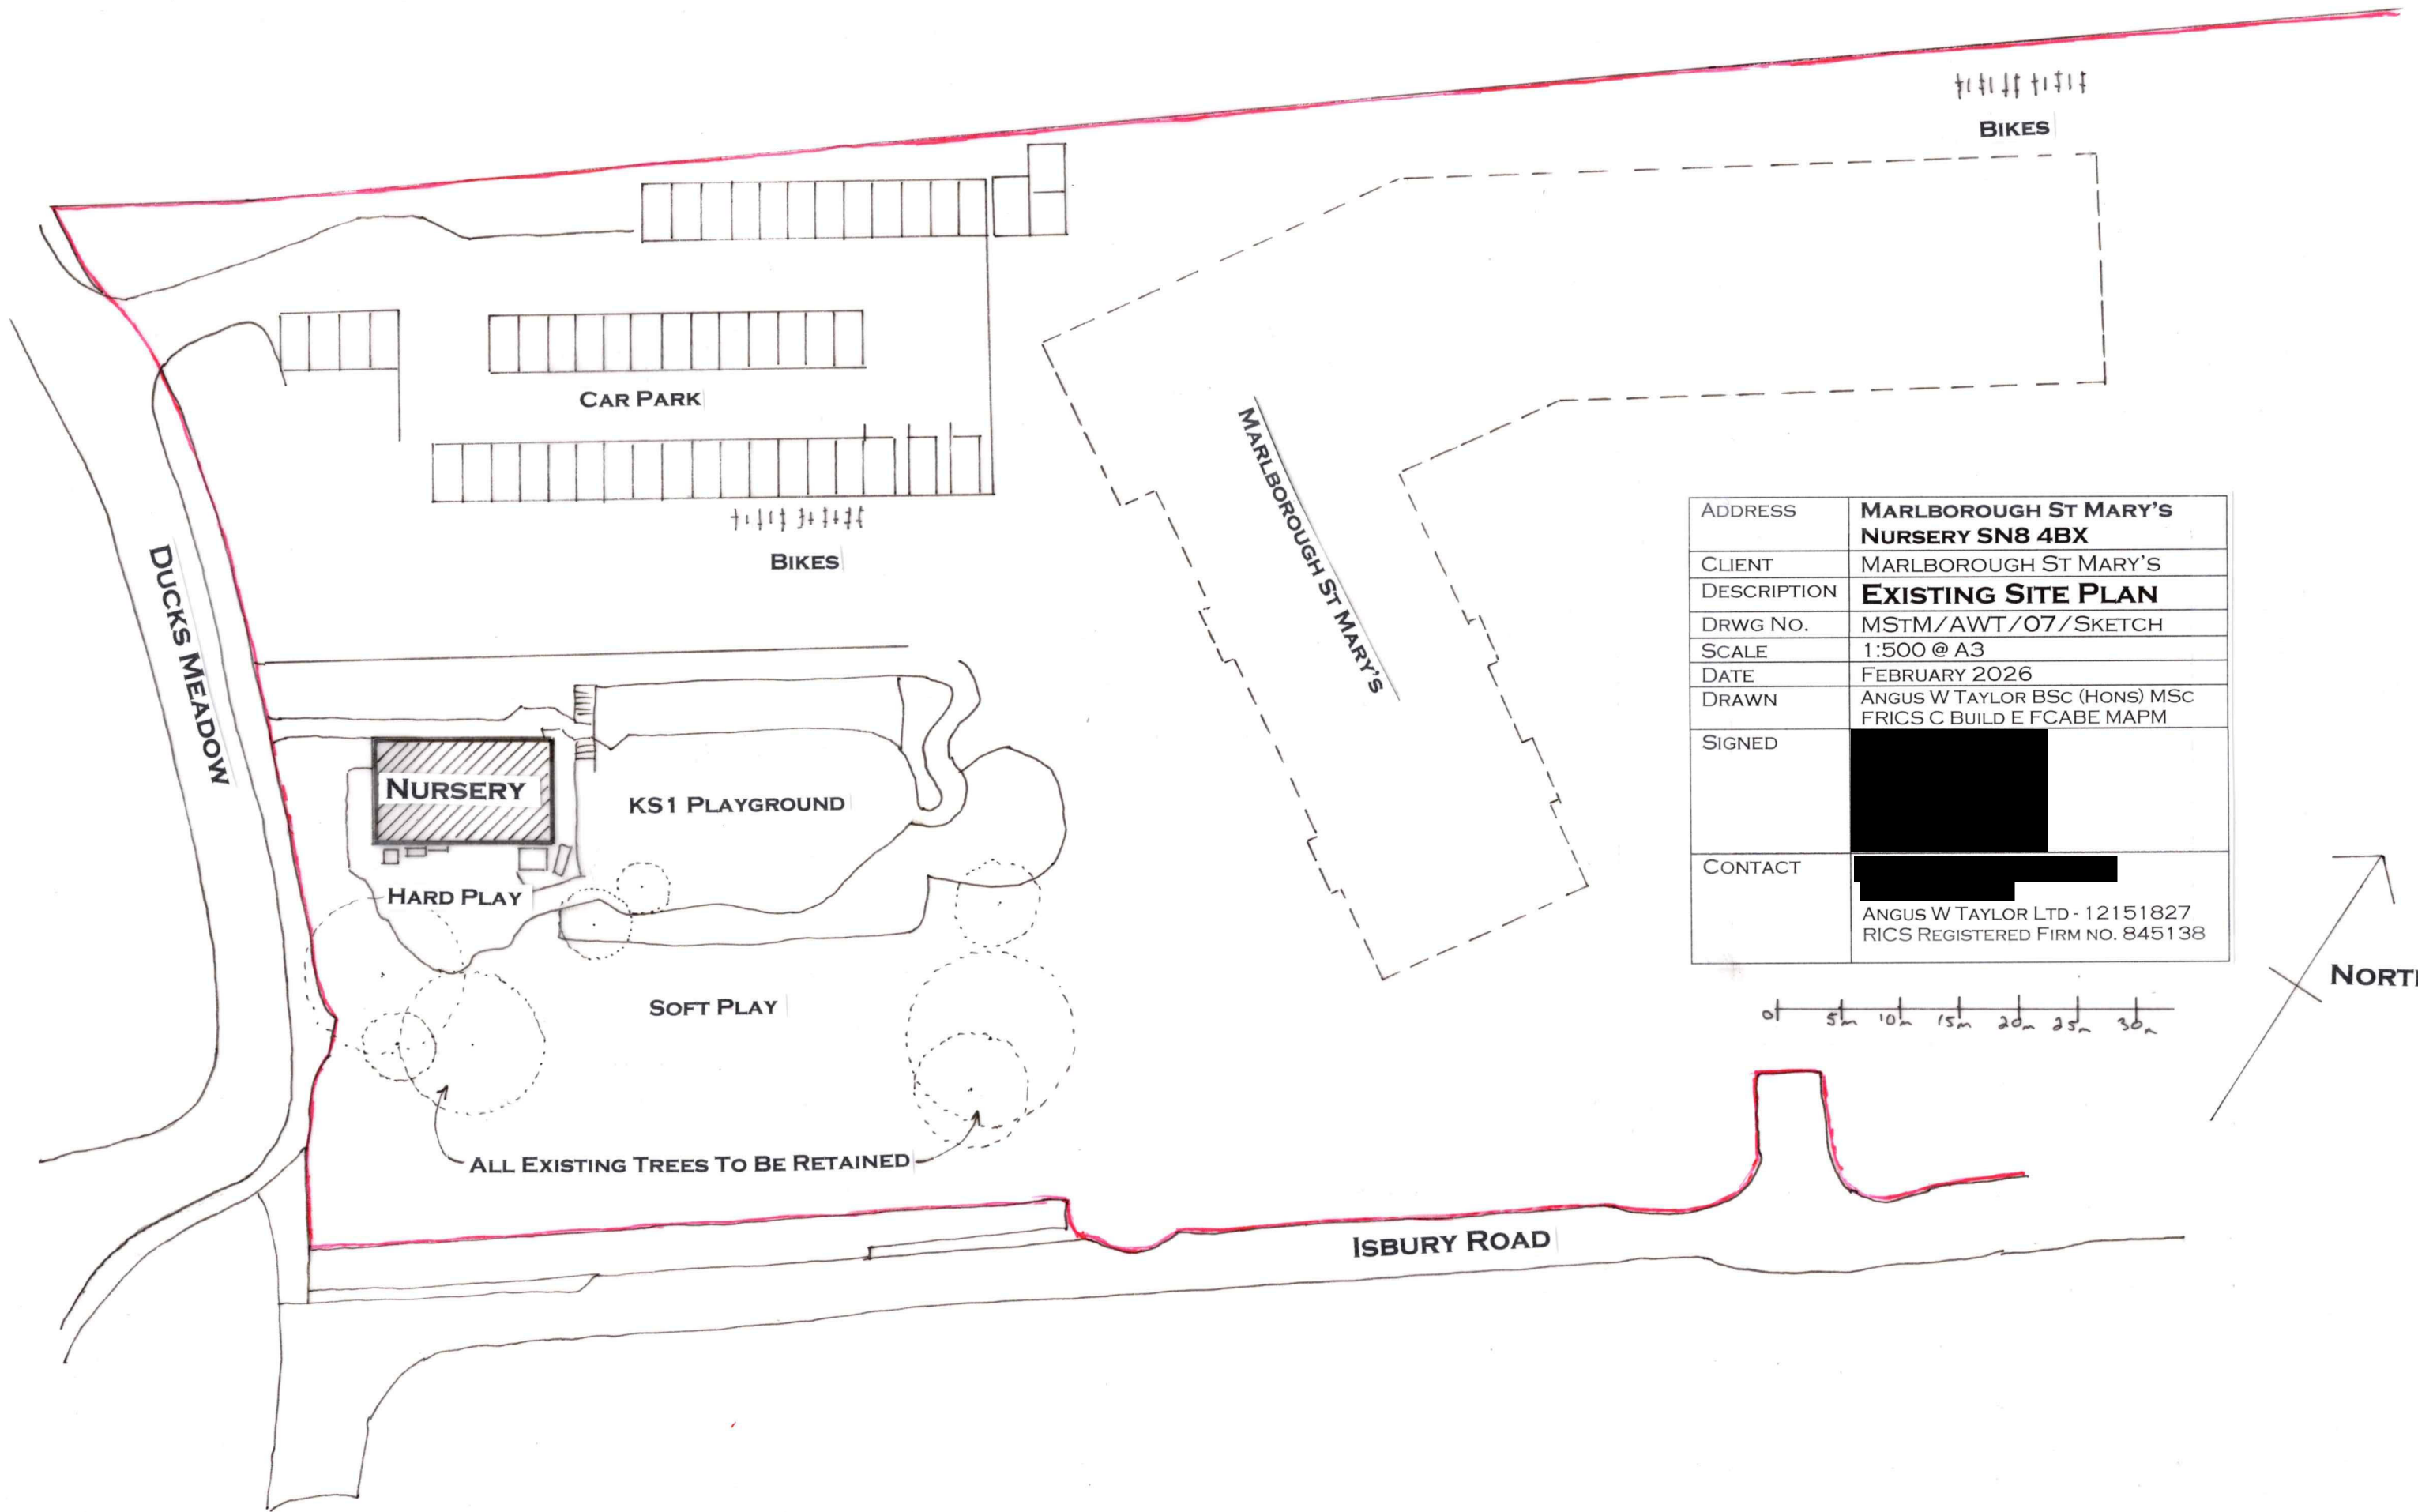


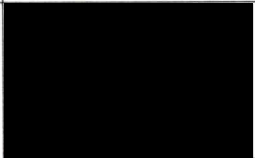

ADDRESS	MARLBOROUGH ST MARY'S NURSERY SN8 4BX
CLIENT	MARLBOROUGH ST MARY'S
DESCRIPTION	EXISTING SITE PLAN
DRWG NO.	MSTM/AWT/07/SKETCH
SCALE	1:500 @ A3
DATE	FEBRUARY 2026
DRAWN	ANGUS W TAYLOR BSC (HONS) MSC FRICS C BUILD E FCABE MAPM
SIGNED	
CONTACT	 ANGUS W TAYLOR LTD - 12151827 RICS REGISTERED FIRM NO. 845138

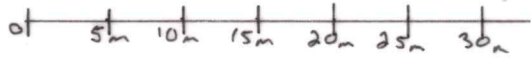

NORTH