




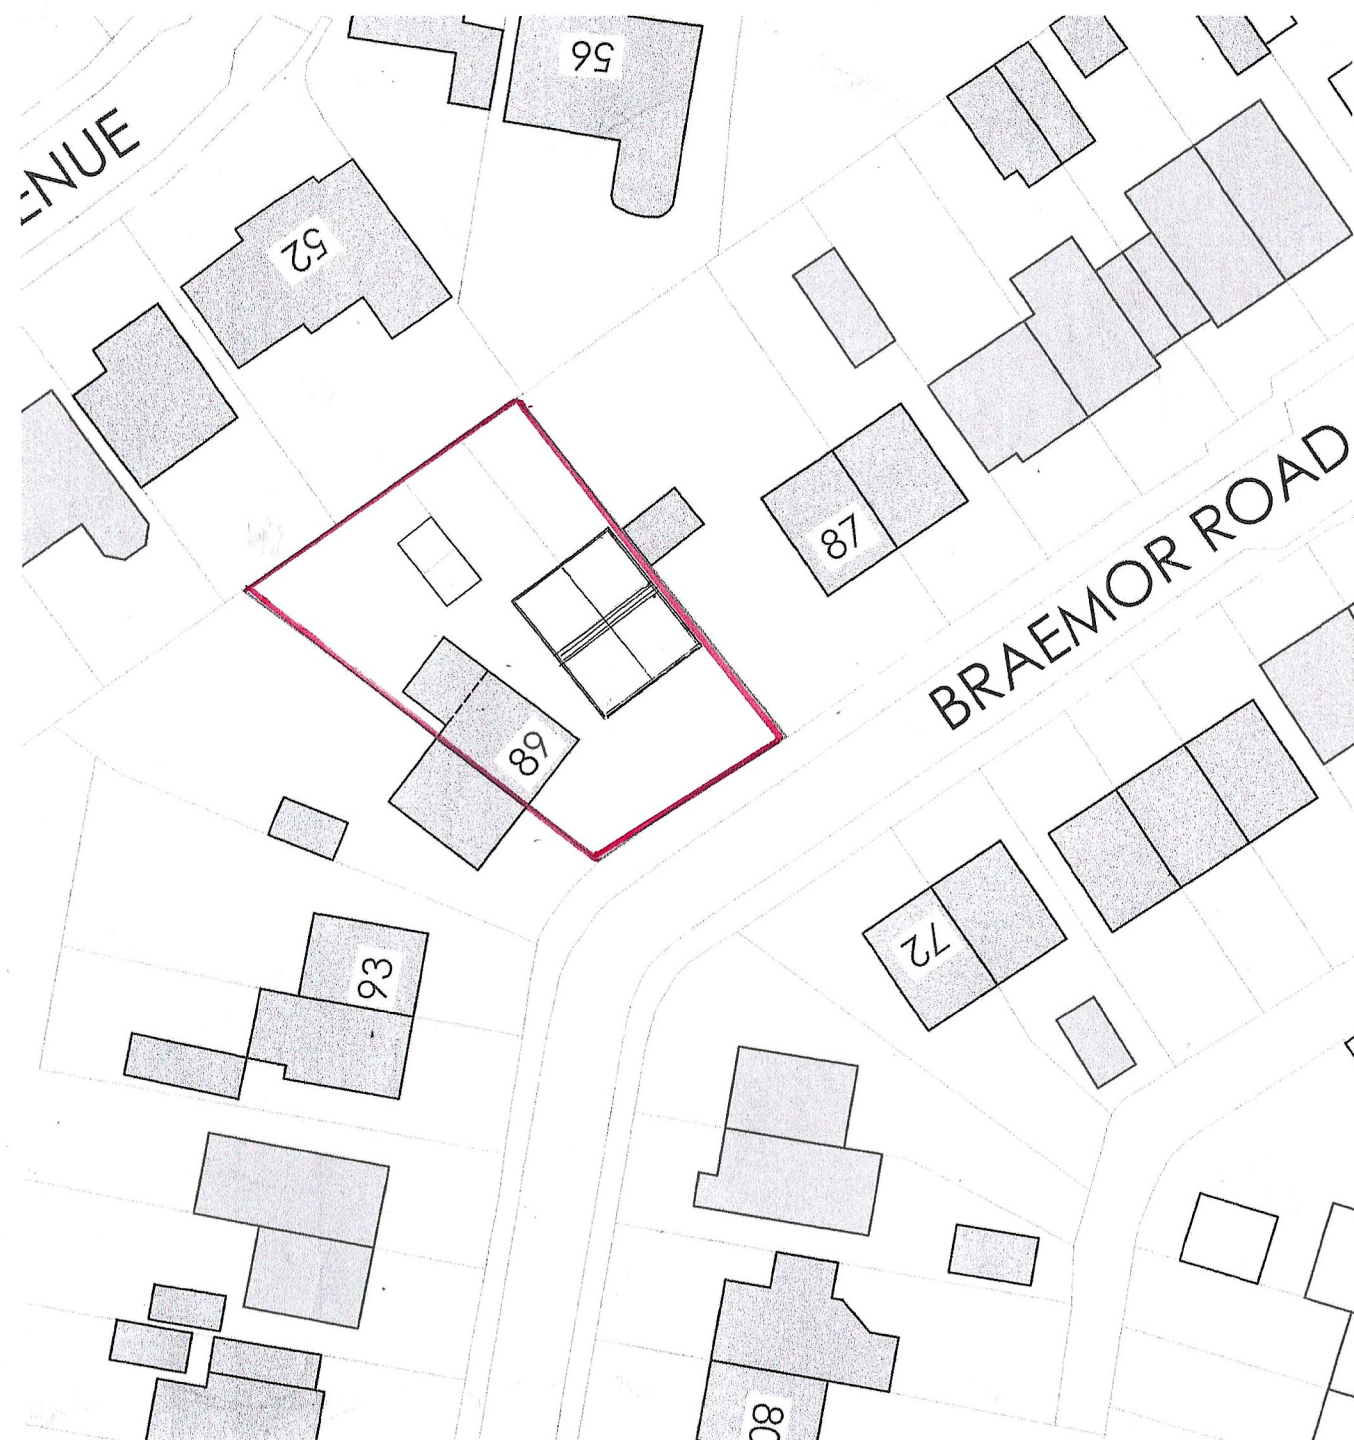

Block Plan - proposed plots

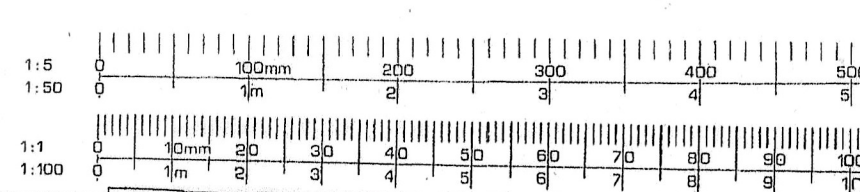

Location Plan

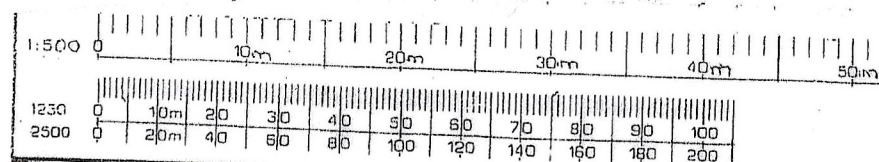

BOLINGBROKE DESIGN
6 The Slipway, Staverton, BA14 8UP
Mobile 07860 491800
bolingbroke.design@gmail.com

LEGEND:-
 Exg Walls
 New Stone
 New Brick
 New Block
 New Stud

NOTES:

© All copyright reserved 2025

Client **Barry Quittenton**
Job Title **Adi 89 Braemor Road**
Calne, SN11 9DX

Scale
1:500 1:1250
Drawn by
Date **Sept 2025**

Drawing Title
Loc/Block Plan

Drg No. **3202/1**

Rev
A