




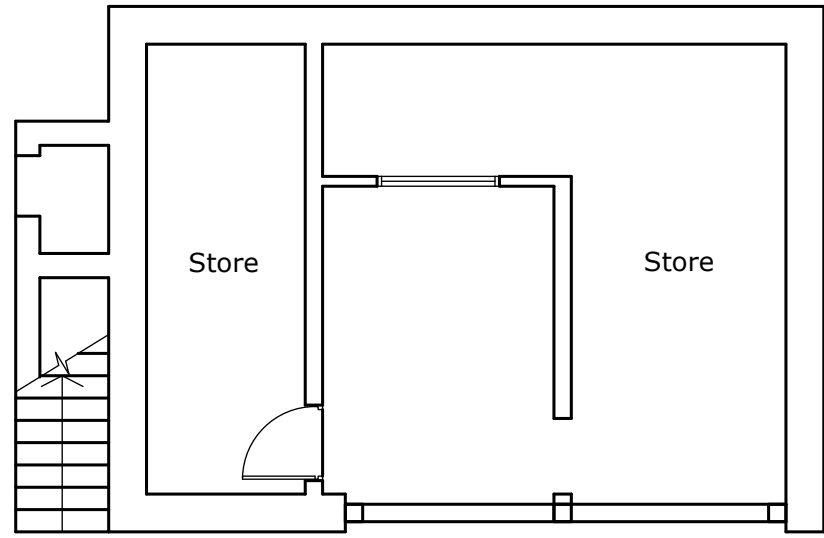

Ground Floor

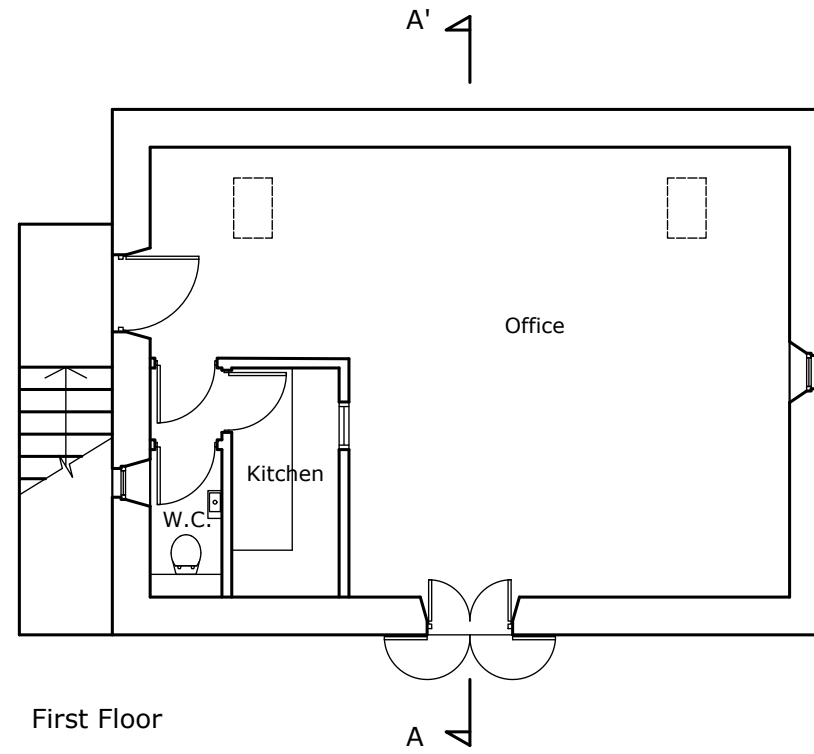

First Floor

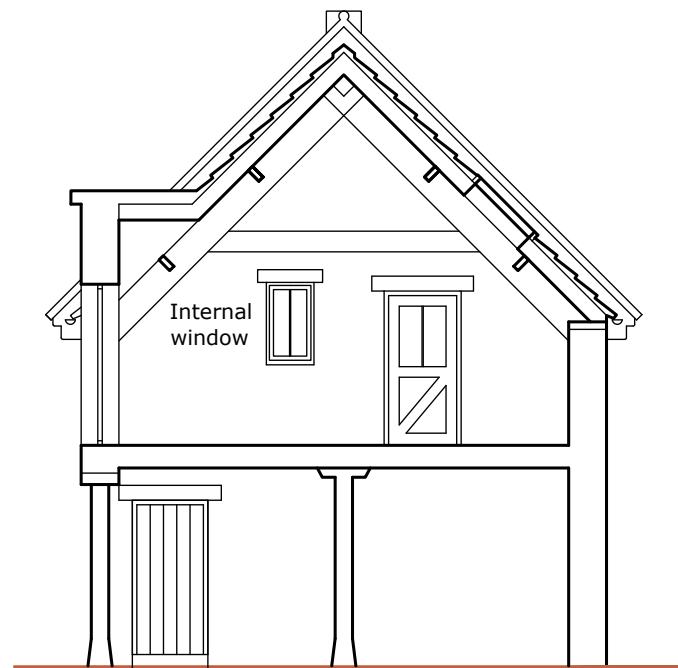

Section A-A'



DRAWING No. P02	PROJECT NO. LDC2469	DESCRIPTION Plans and Cross Section	DATE Nov 2025	The Studio, 82 Broadmead, Corsham, SN13 9AP	All dimensions to be checked on site. Drawing for planning purposes only - Not for construction. Reproduction of this drawing is prohibited without the consent in writing of Land Development & Planning Consultants Ltd. The plans are reproduced from the Ordnance Survey sheets with the permission of The Controller of HM Stationery Office. Crown Copyright Reserved. Licence Number AL546755.		Land, Development & Planning Consultants Ltd
	PROJECT Park Farm Barn	SCALE: 1:100 @ A3					