


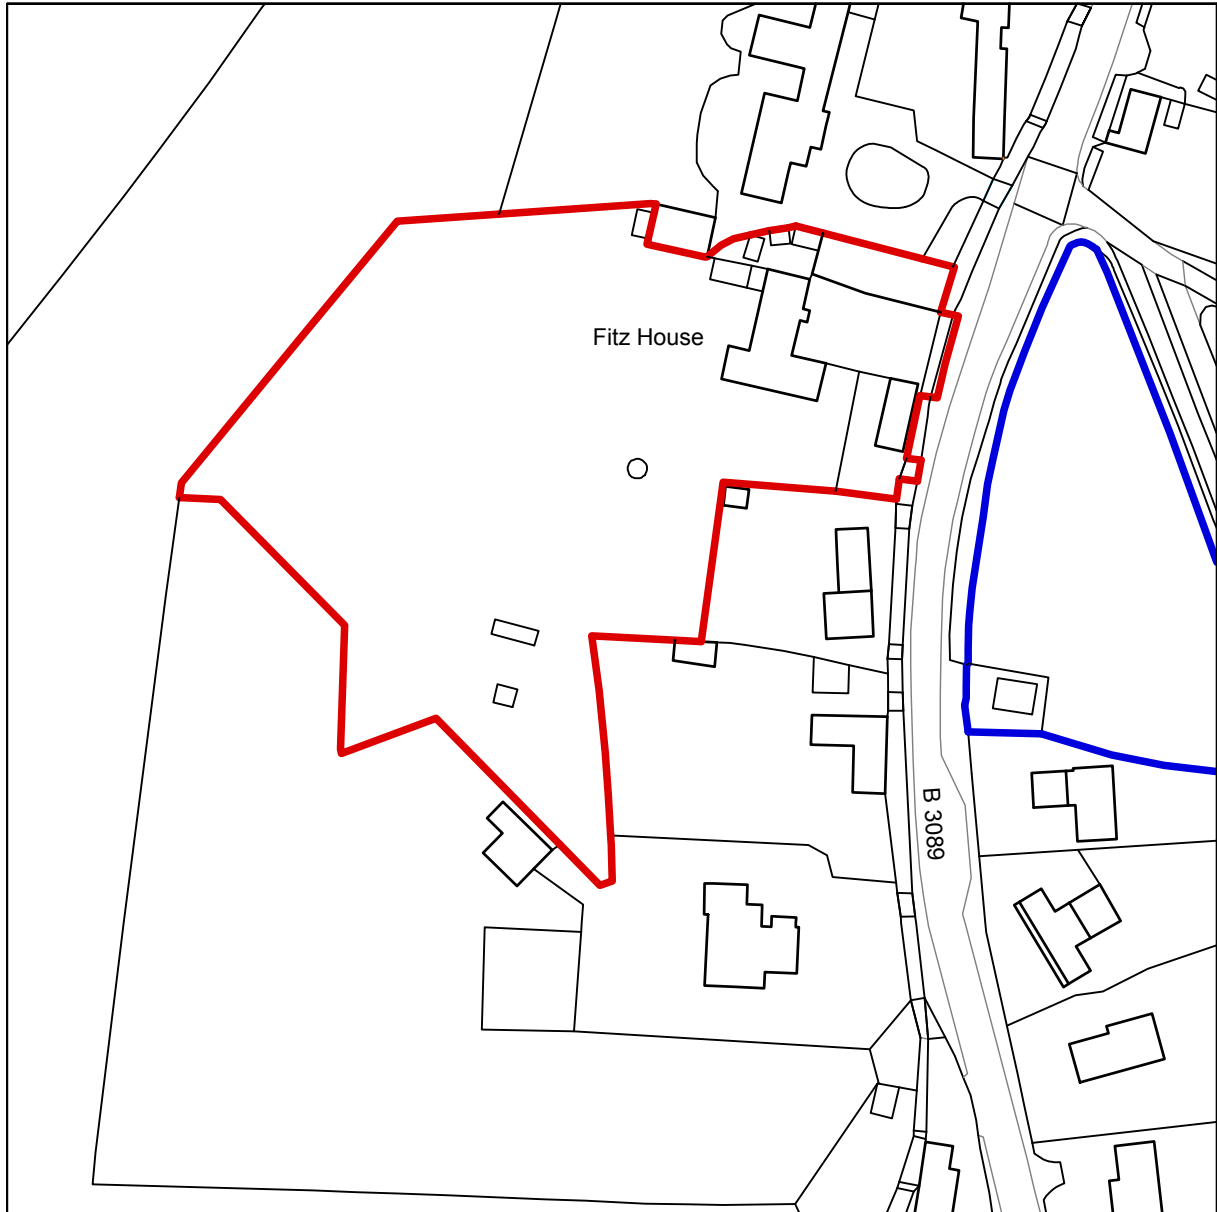

Edward Checkley | Conservation Architect


Project:
Fitz House
Teffont Magna
Wiltshire

Richmond Villa 7 Wonford Road Exeter EX2 4LF
design@edwardcheckley.co.uk +44(0)7811 809 822

Drawing Title:
Site Location Plan

Scale: 1:1250	Plot Size: A4	Date: 24.06.2025
------------------	------------------	---------------------

Drawn By: EBPC	Drawing: SL-01	Rev:
-------------------	-------------------	------

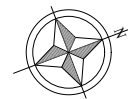

0 12.5 25 37.5 50 62.5m

Scale 1:1250 @ A4