


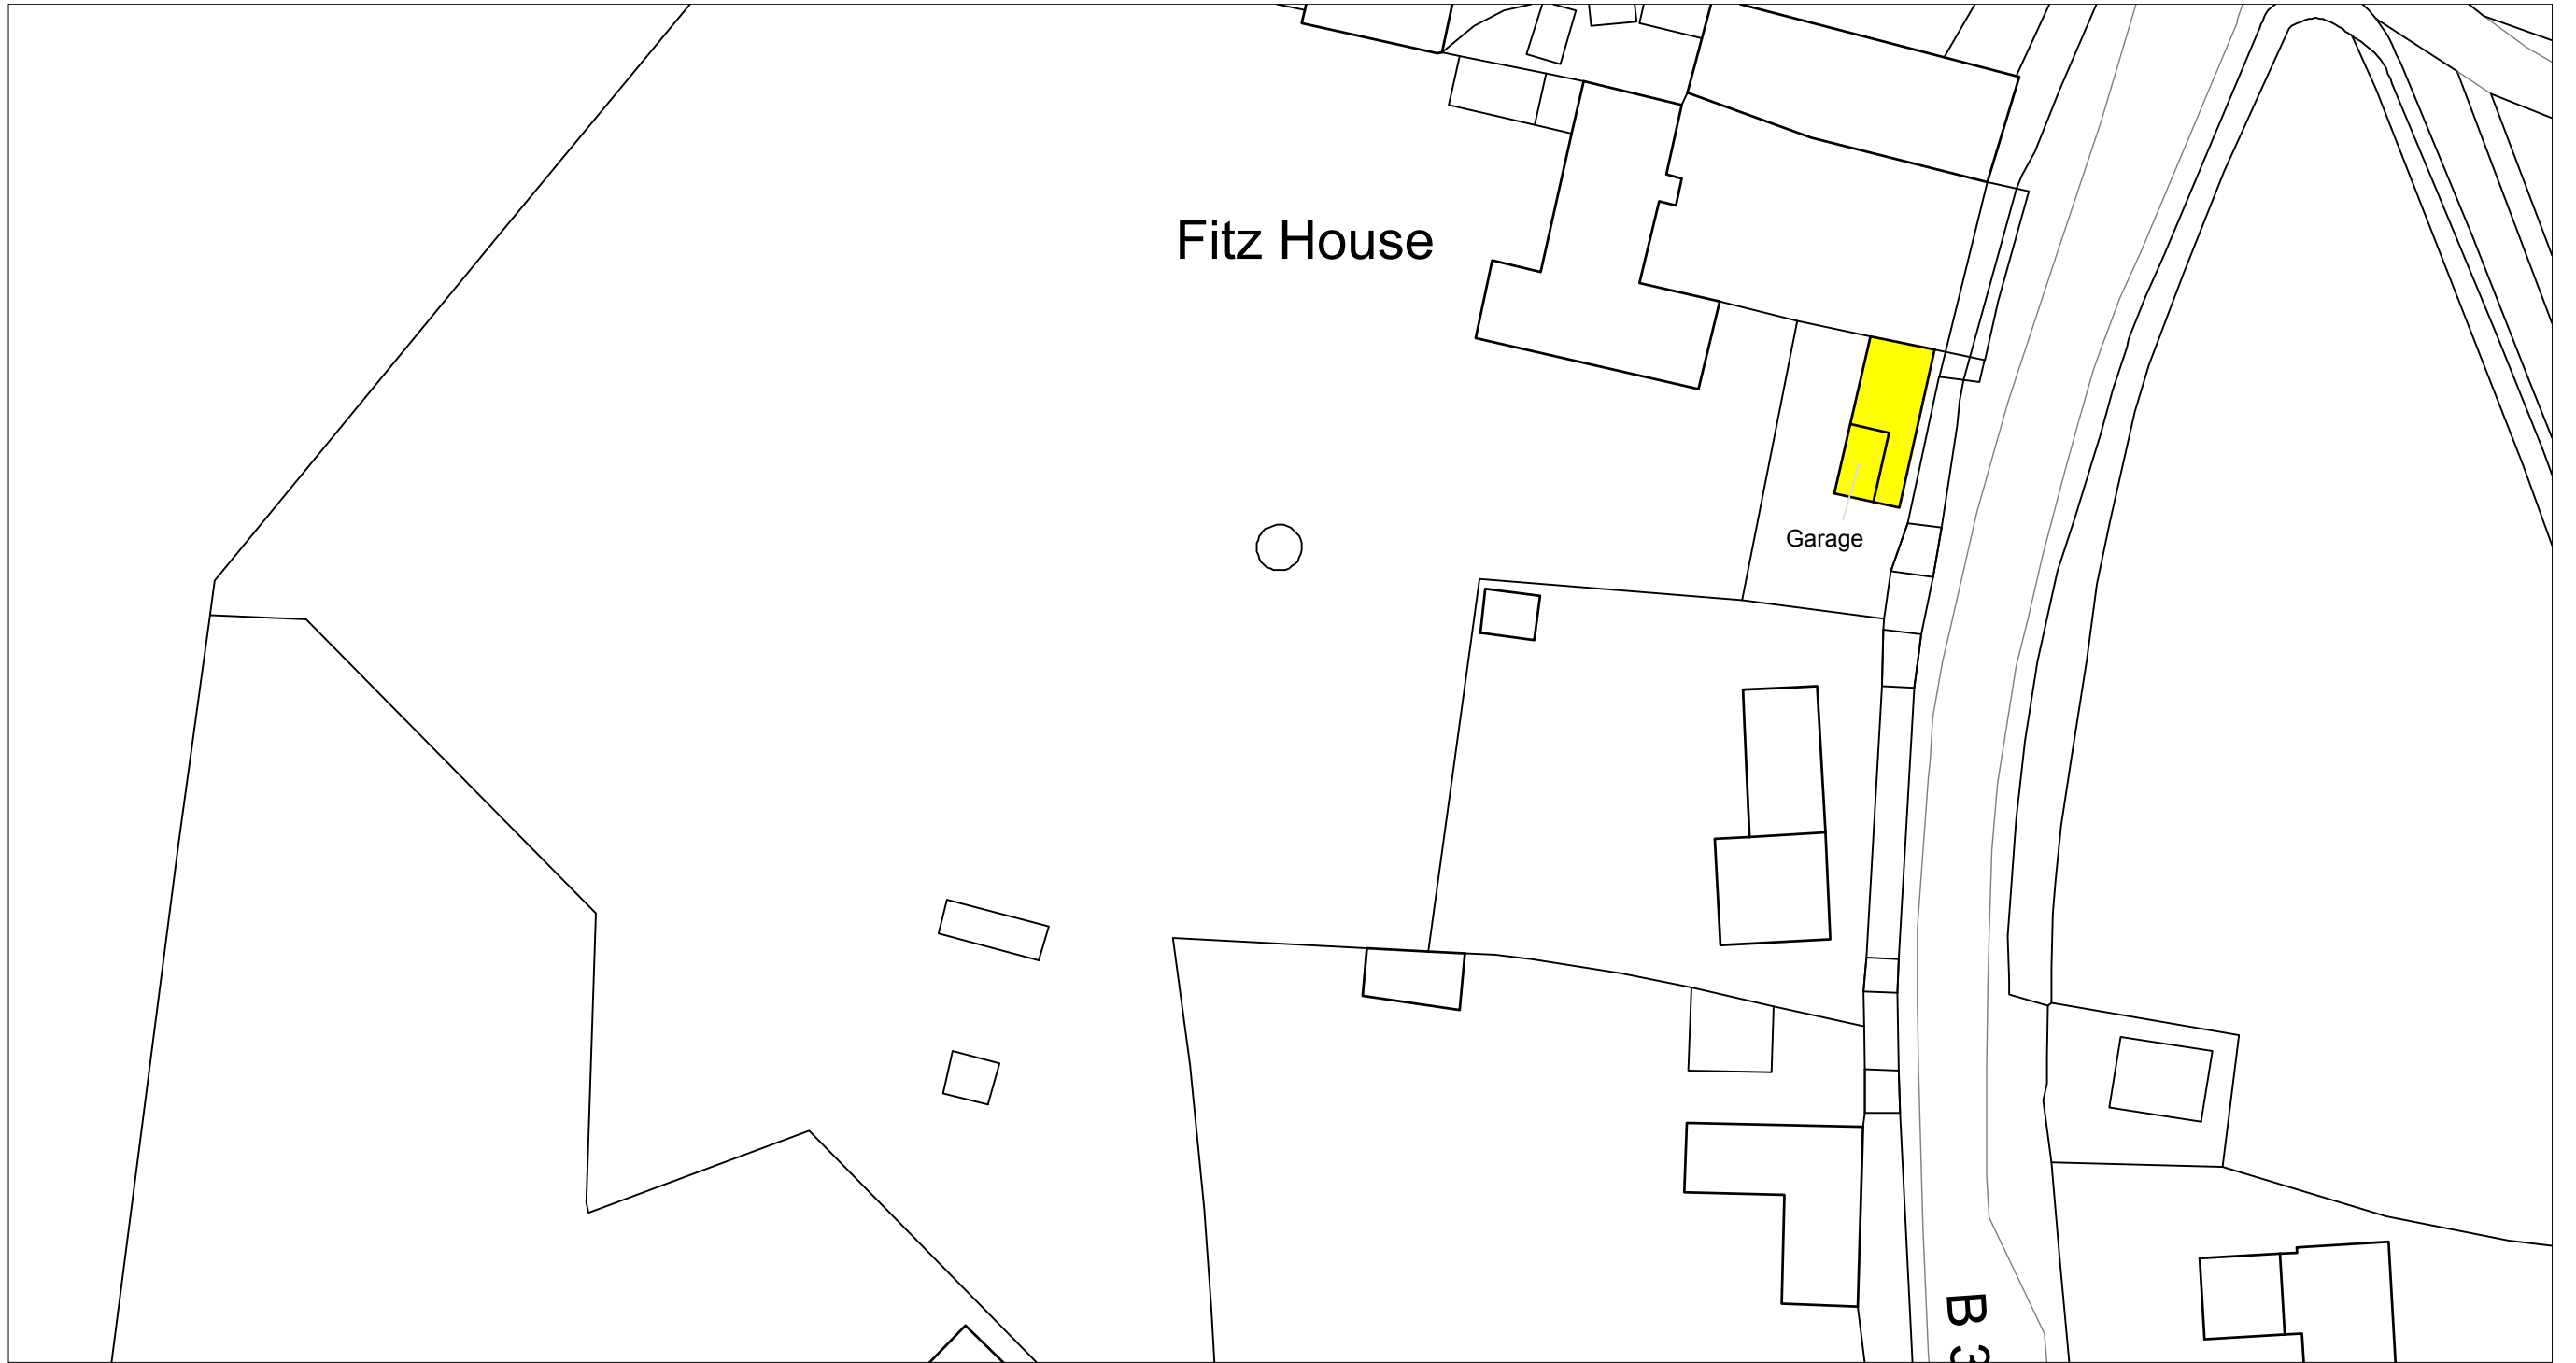

Existing Block Plan

Edward Checkley | Conservation Architect

Project:
The Cottage at Fitz House
Teffont Magna
Wiltshire
Richmond Villa 7 Wonford Road Exeter EX2 4LP
design@edwardcheckley.co.uk +44(0)7811 909 922

Drawing Title:
Existing & Proposed Block Plan
Scale: 1:500 Plot Size: A3 Date: 24.06.2025
Drawn By: EBPC Drawing: BP-01 Rev: a

