



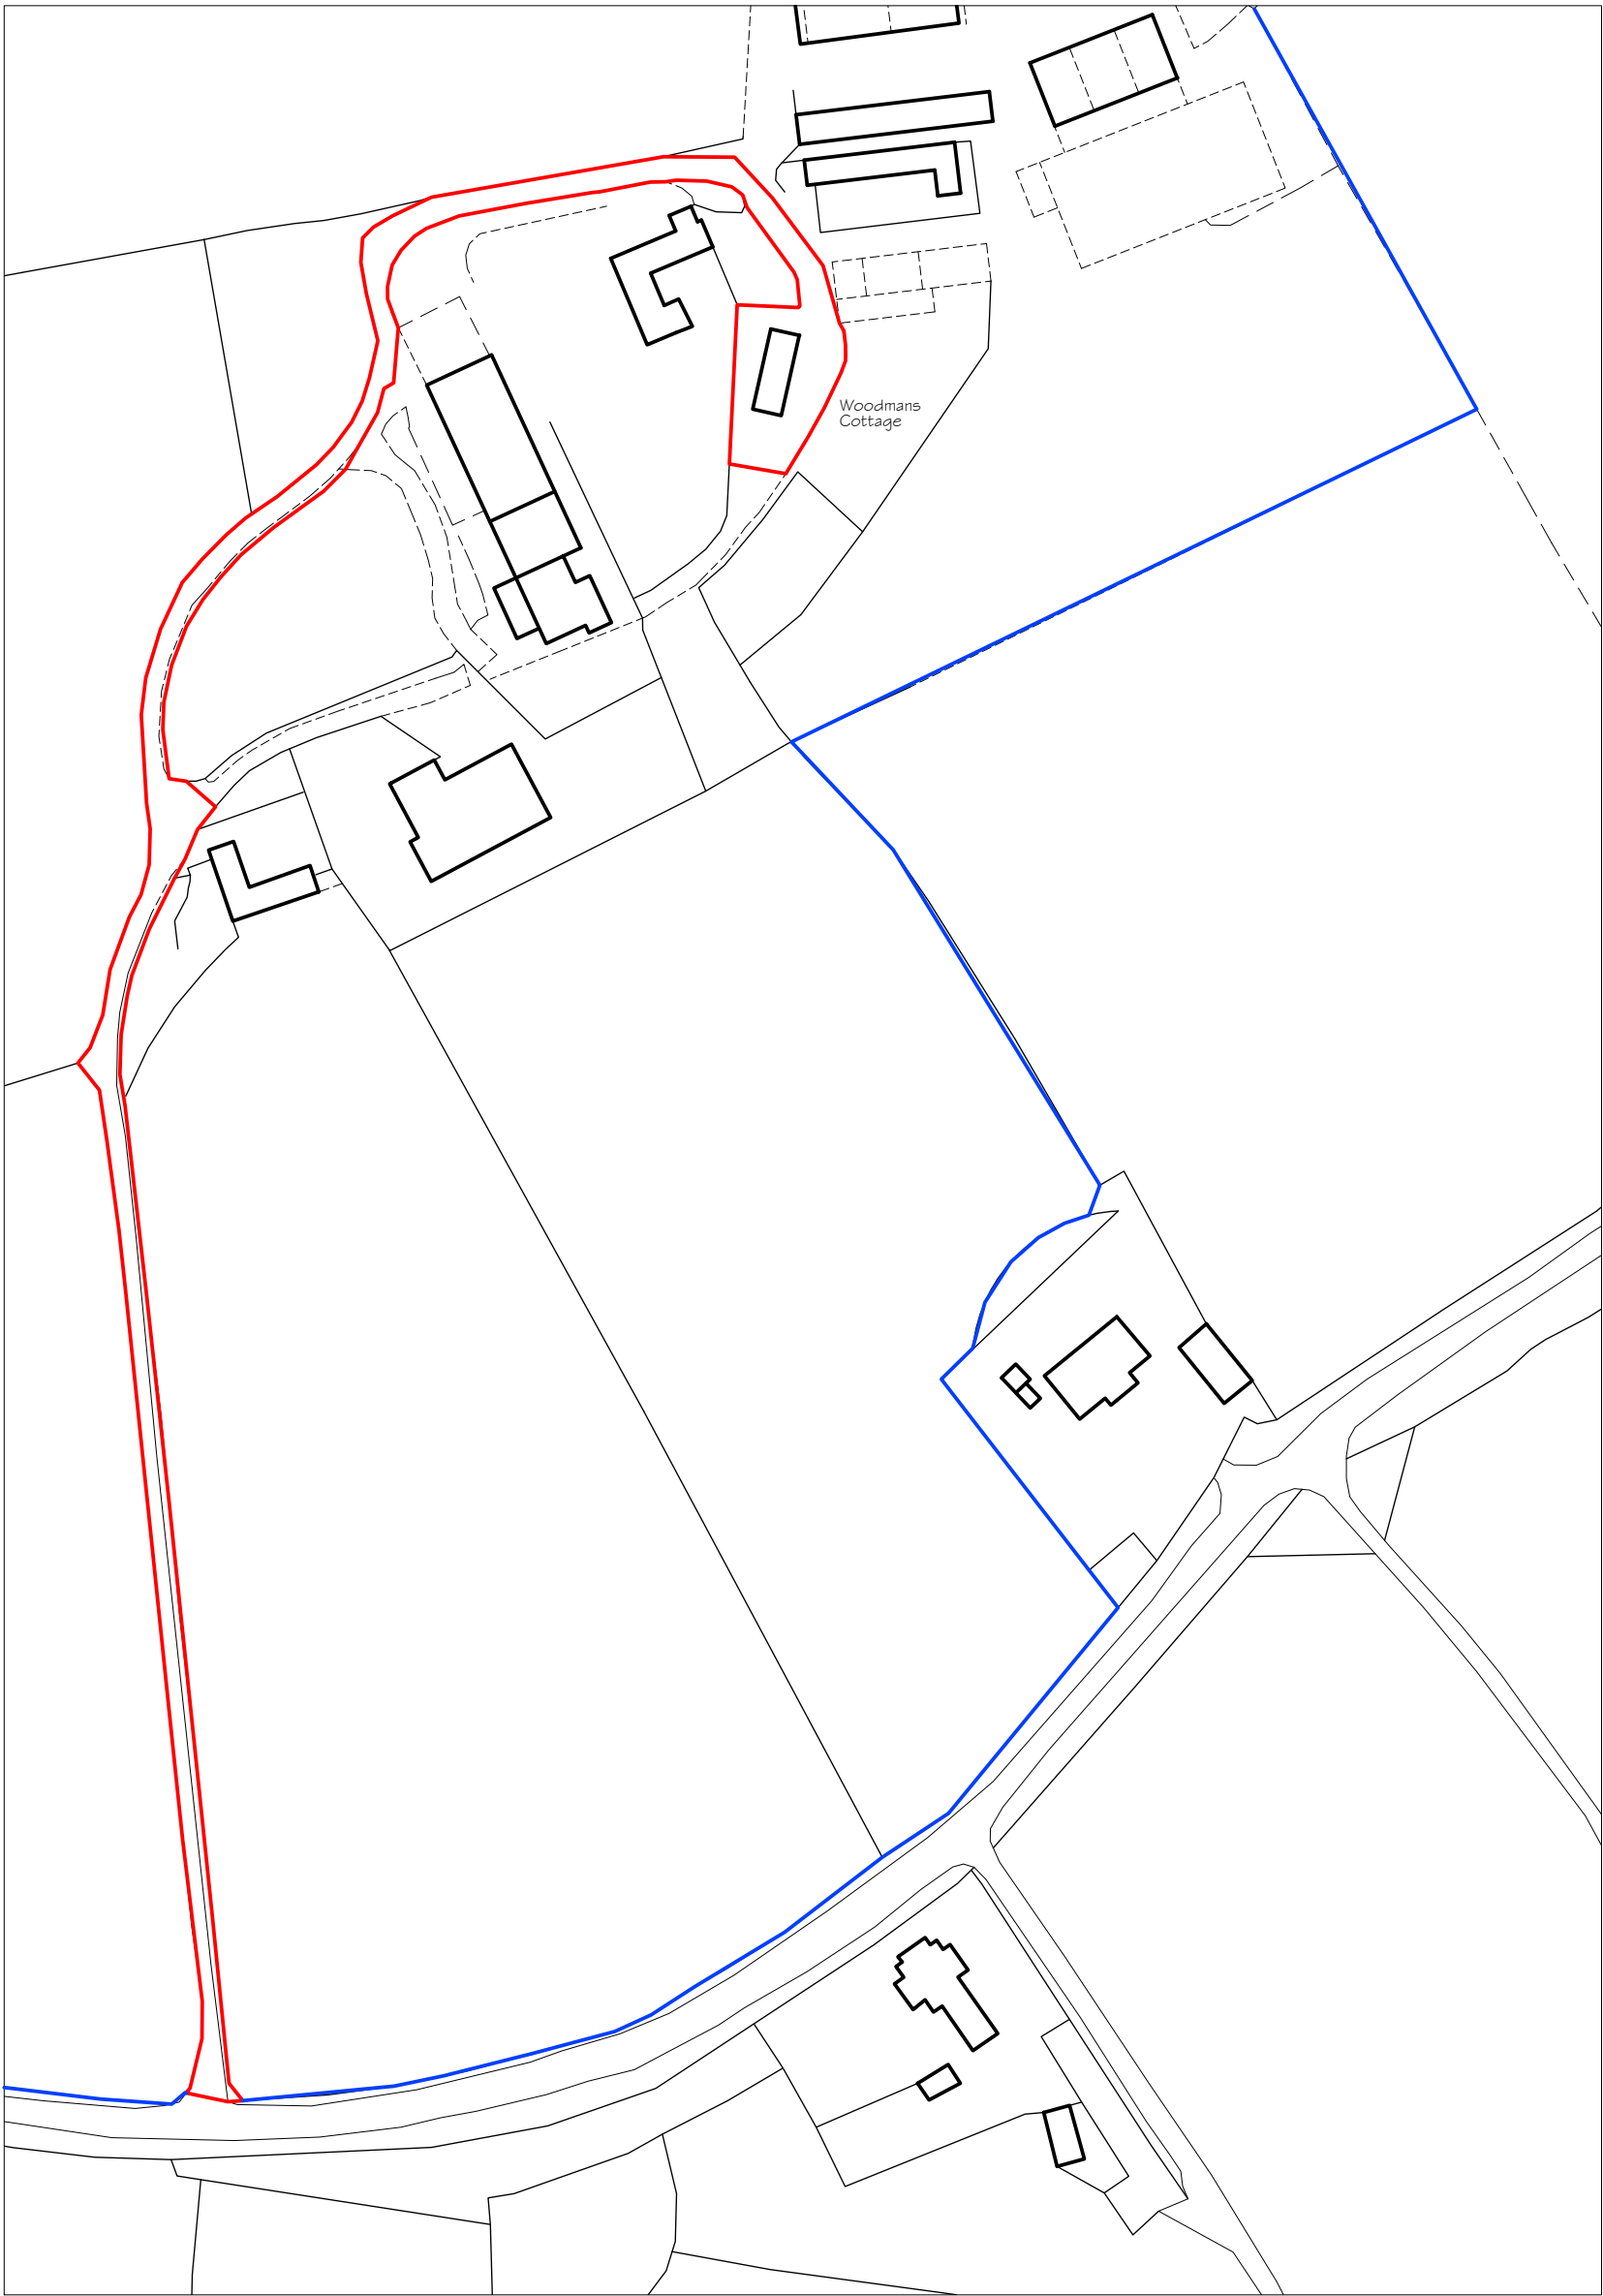

LOCATION PLAN 1:1250
Ordnance Survey Licence No: 100037384

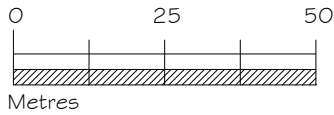

Rev	Date	Notes
-----	------	-------



TOWN AND
COUNTRY
PLANNING
DEVELOPMENT
CONSULTANTS

LPC (TRULL) LTD.,
TRULL, TETBURY, GLOUCESTERSHIRE GL6 8SQ
Tel: 01285 841433 email: admin@lpctrull.com

Client
Mr A Jackson
Project
Nables Farm

Drawing
LOCATION PLAN -
WOODMANS COTTAGE

Date: February 2026 Scale: 1:1250 @ A3
Drawing Number
LPC 2065 EX 701