



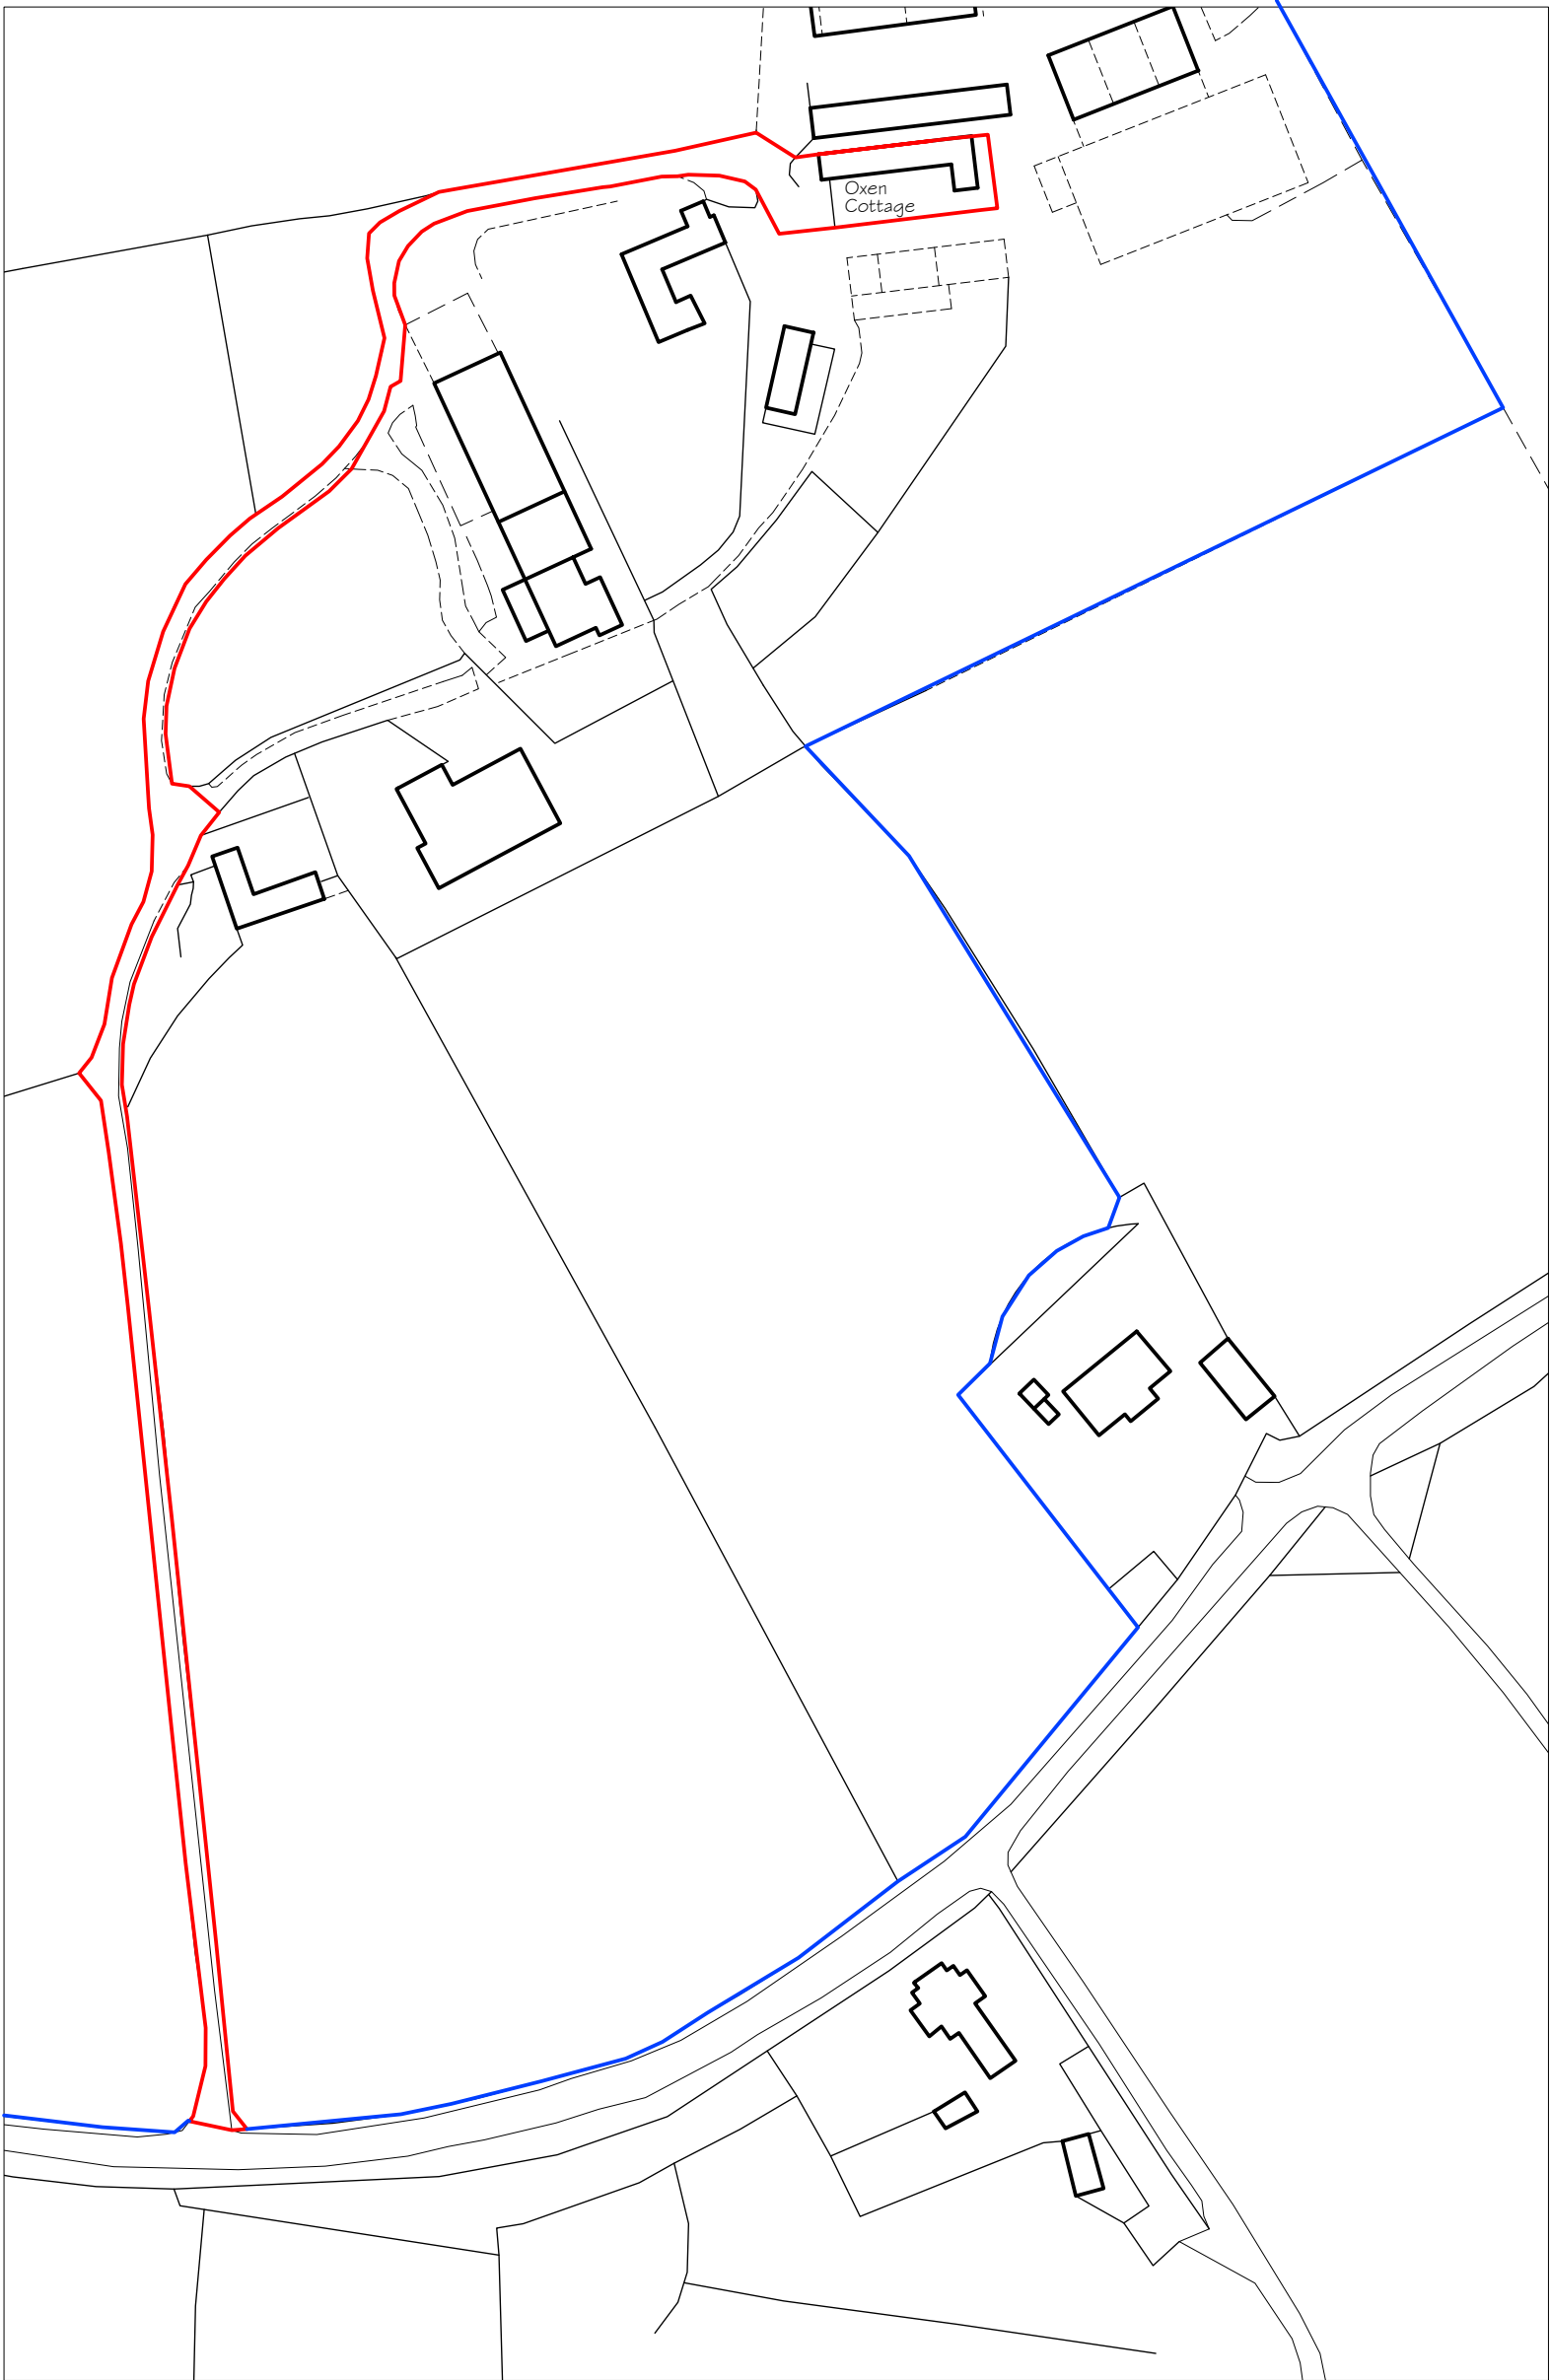

LOCATION PLAN 1:1250
Ordnance Survey Licence No: 100037384

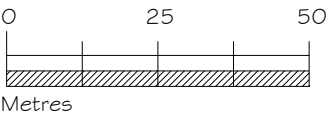

Rev	Date	Notes
-----	------	-------

lpc

TOWN AND COUNTRY PLANNING DEVELOPMENT CONSULTANTS

LPC (TRULL) LTD.,
TRULL, TETBURY, GLOUCESTERSHIRE GL8 8SQ
Tel: 01285 841433 email: admin@lpctrull.com

Client:
Mr A Jackson
Project:
Nables Farm

Drawing:
LOCATION PLAN - OXEN COTTAGE