

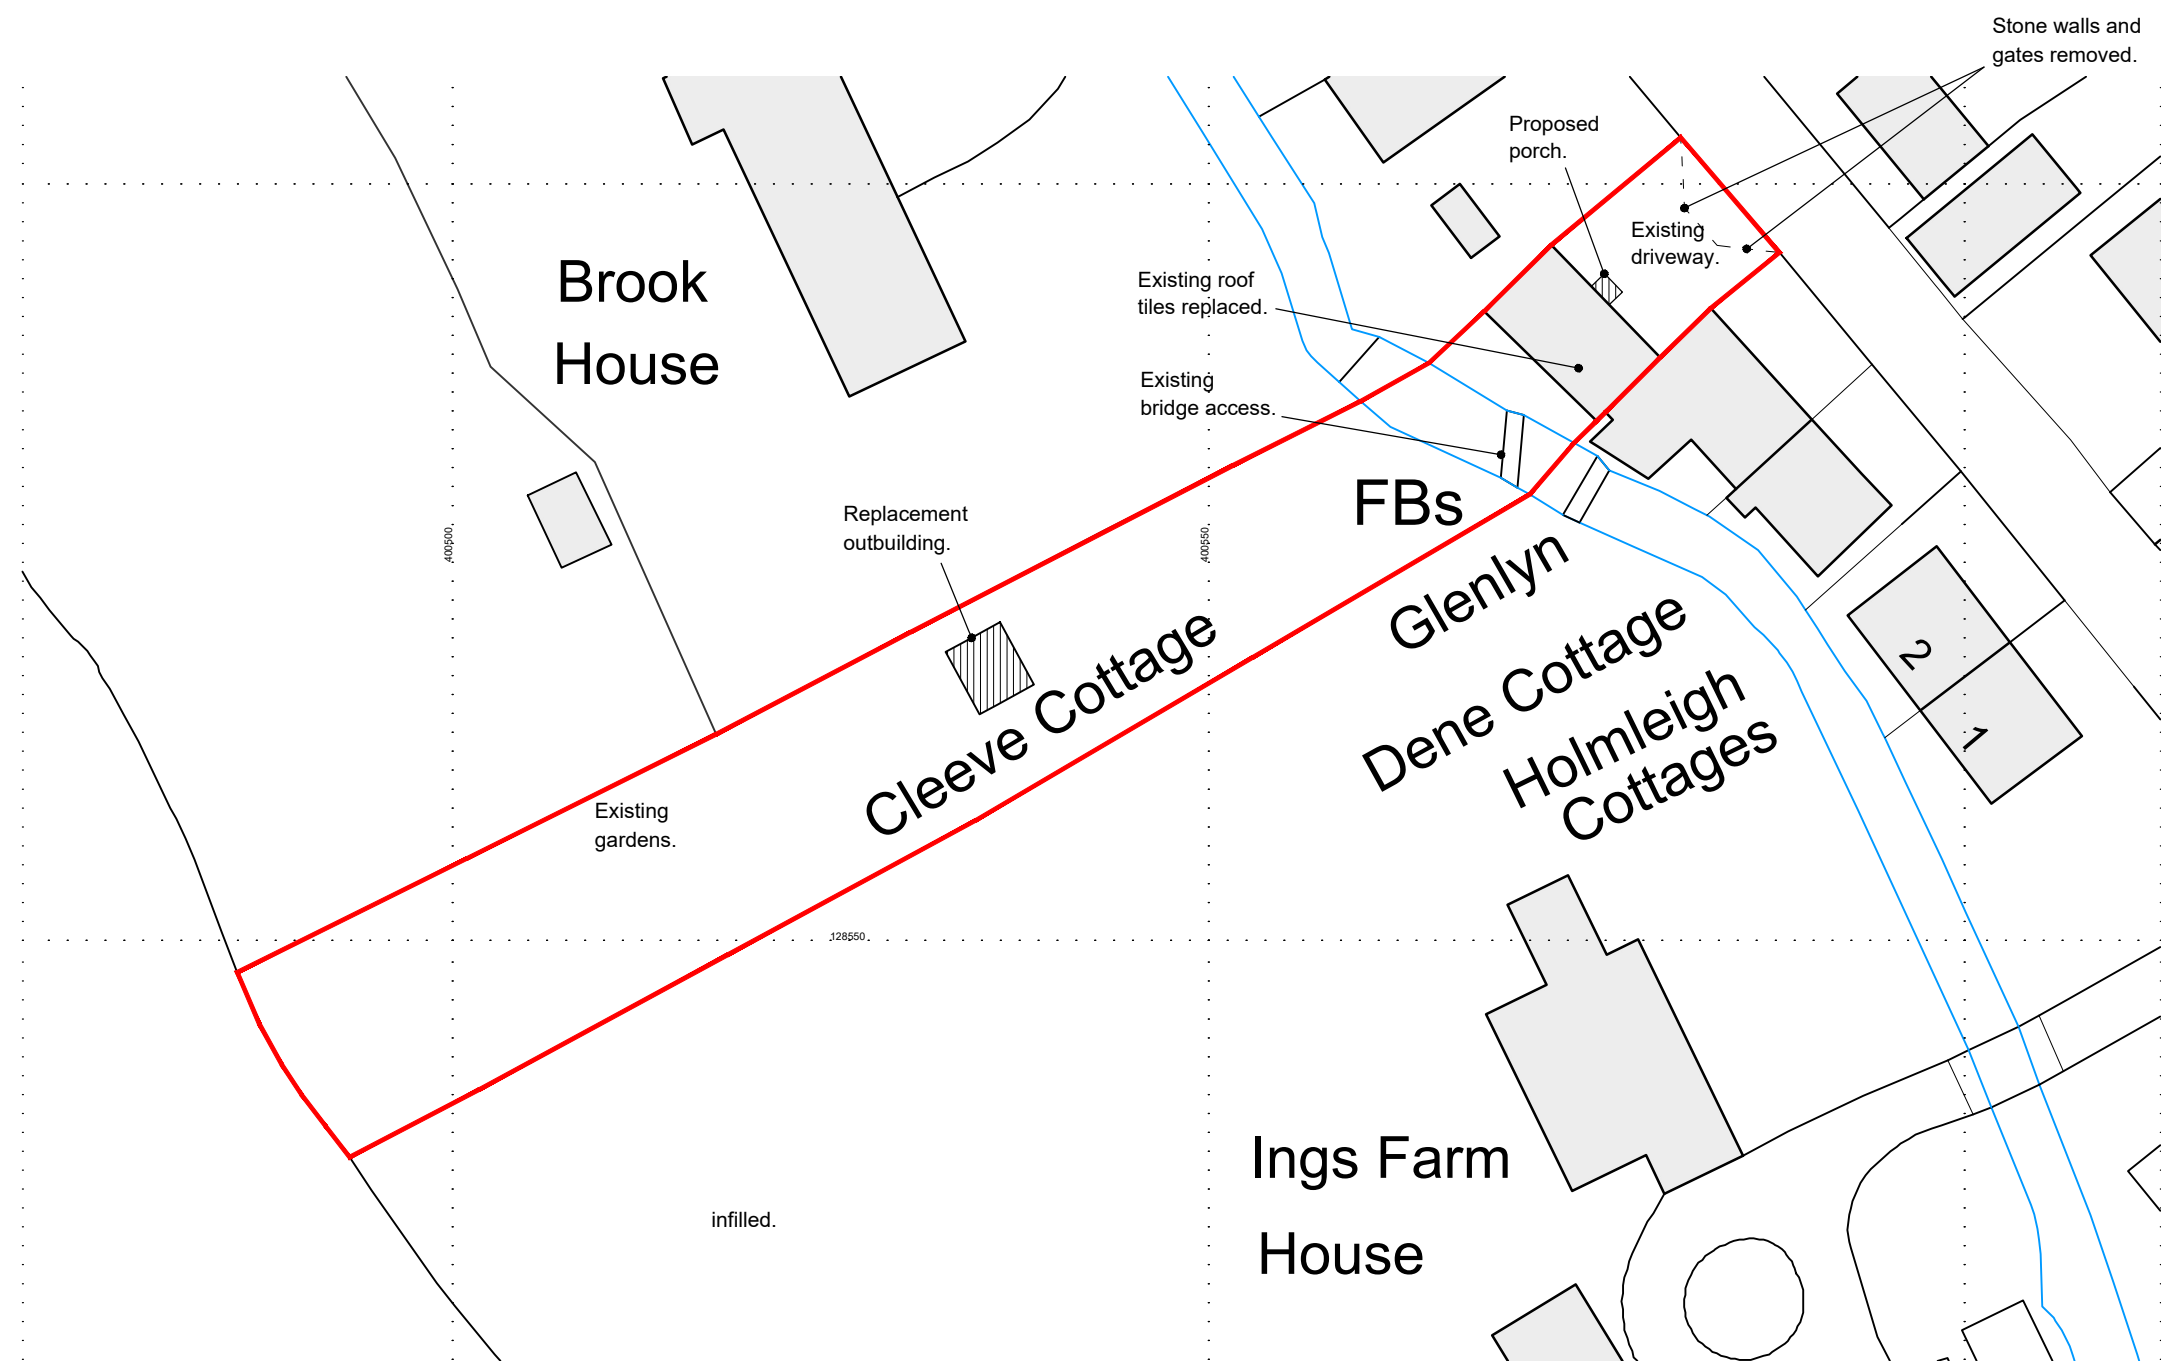


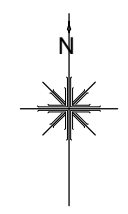


DRAWING LEGEND:

-  Site Boundary.
-  Existing Buildings.
-  Proposed Extension.

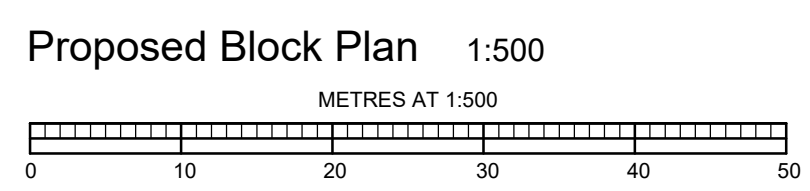

PROJECT: Cleeve Cottage, High Street, Fovant, Salisbury, Wiltshire, SP3 5JL. JOB No: 25042 DATE: February 2026
DRAWING: Proposed Block Plan. DRWG No: 201 SCALE: A3 - 1:500
THIS DRAWING AND ALL ASSOCIATED INFORMATION IS PROTECTED BY COPYRIGHT

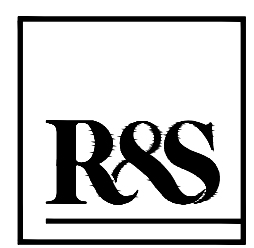

R & S CONSULTANTS LTD
SURVEYORS AND ARCHITECTURAL TECHNOLOGISTS
THE OLD COACH HOUSE, BARTON HILL, SHAFTESBURY, DORSET, SP7 8DQ.
RICHARD 07887763526 BEN 07792224875