


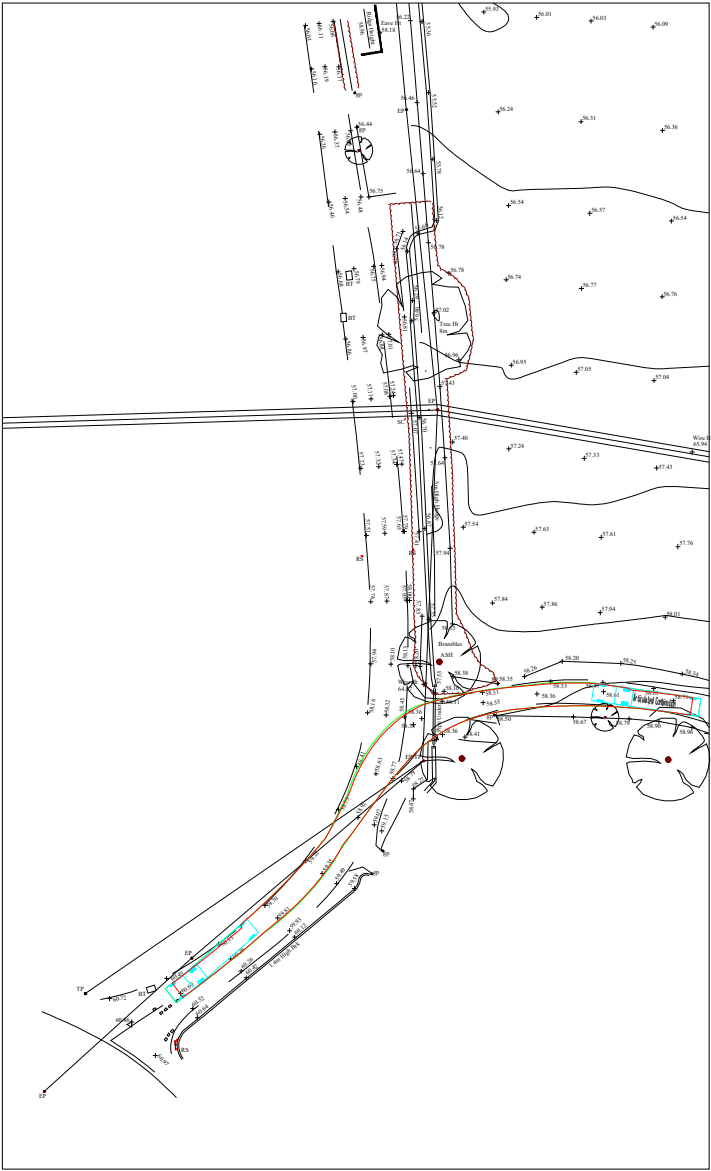


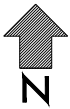


INGRESS

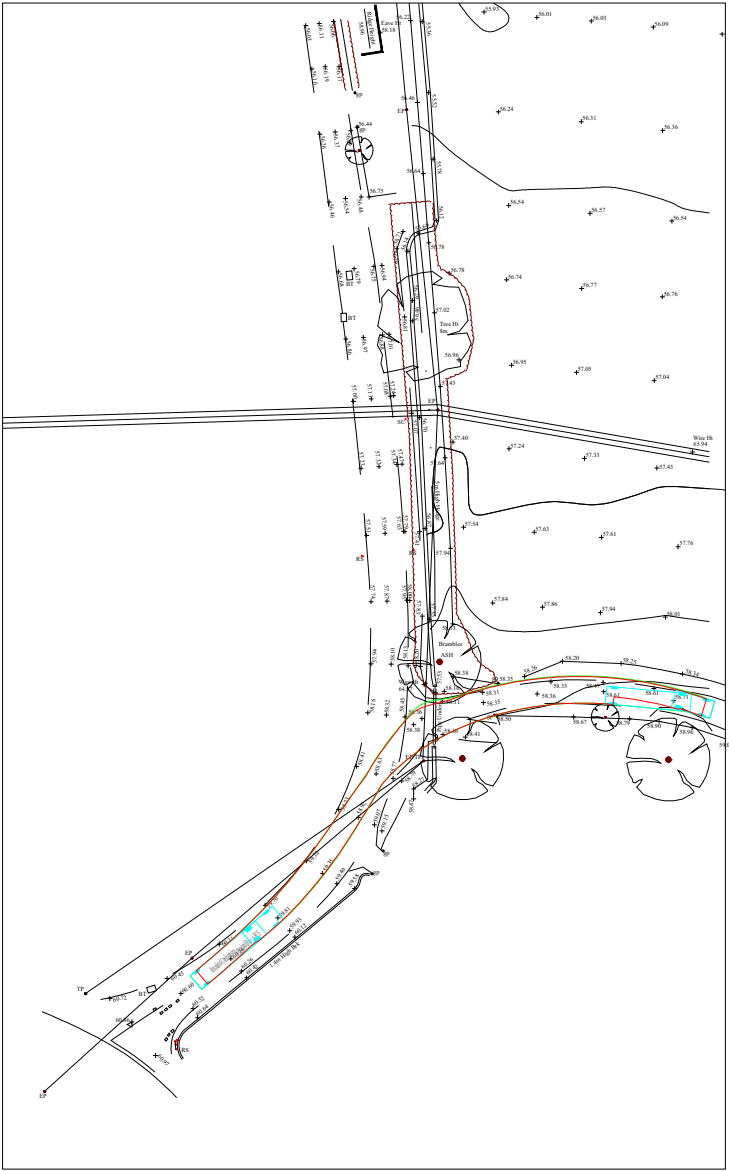

EGRESS

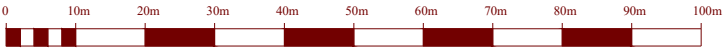

Scale 1 : 500

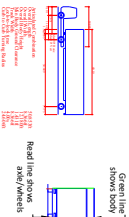

Client

Project

New Beef Unit at Whyr Farm

Drawing Title

Swept Path Tracking

Drawing Status

FORINFORMATION

Date

2026/02/17

Scale

1:500

Size

A1

Drawing No.

NJC-002

Rev

REV