


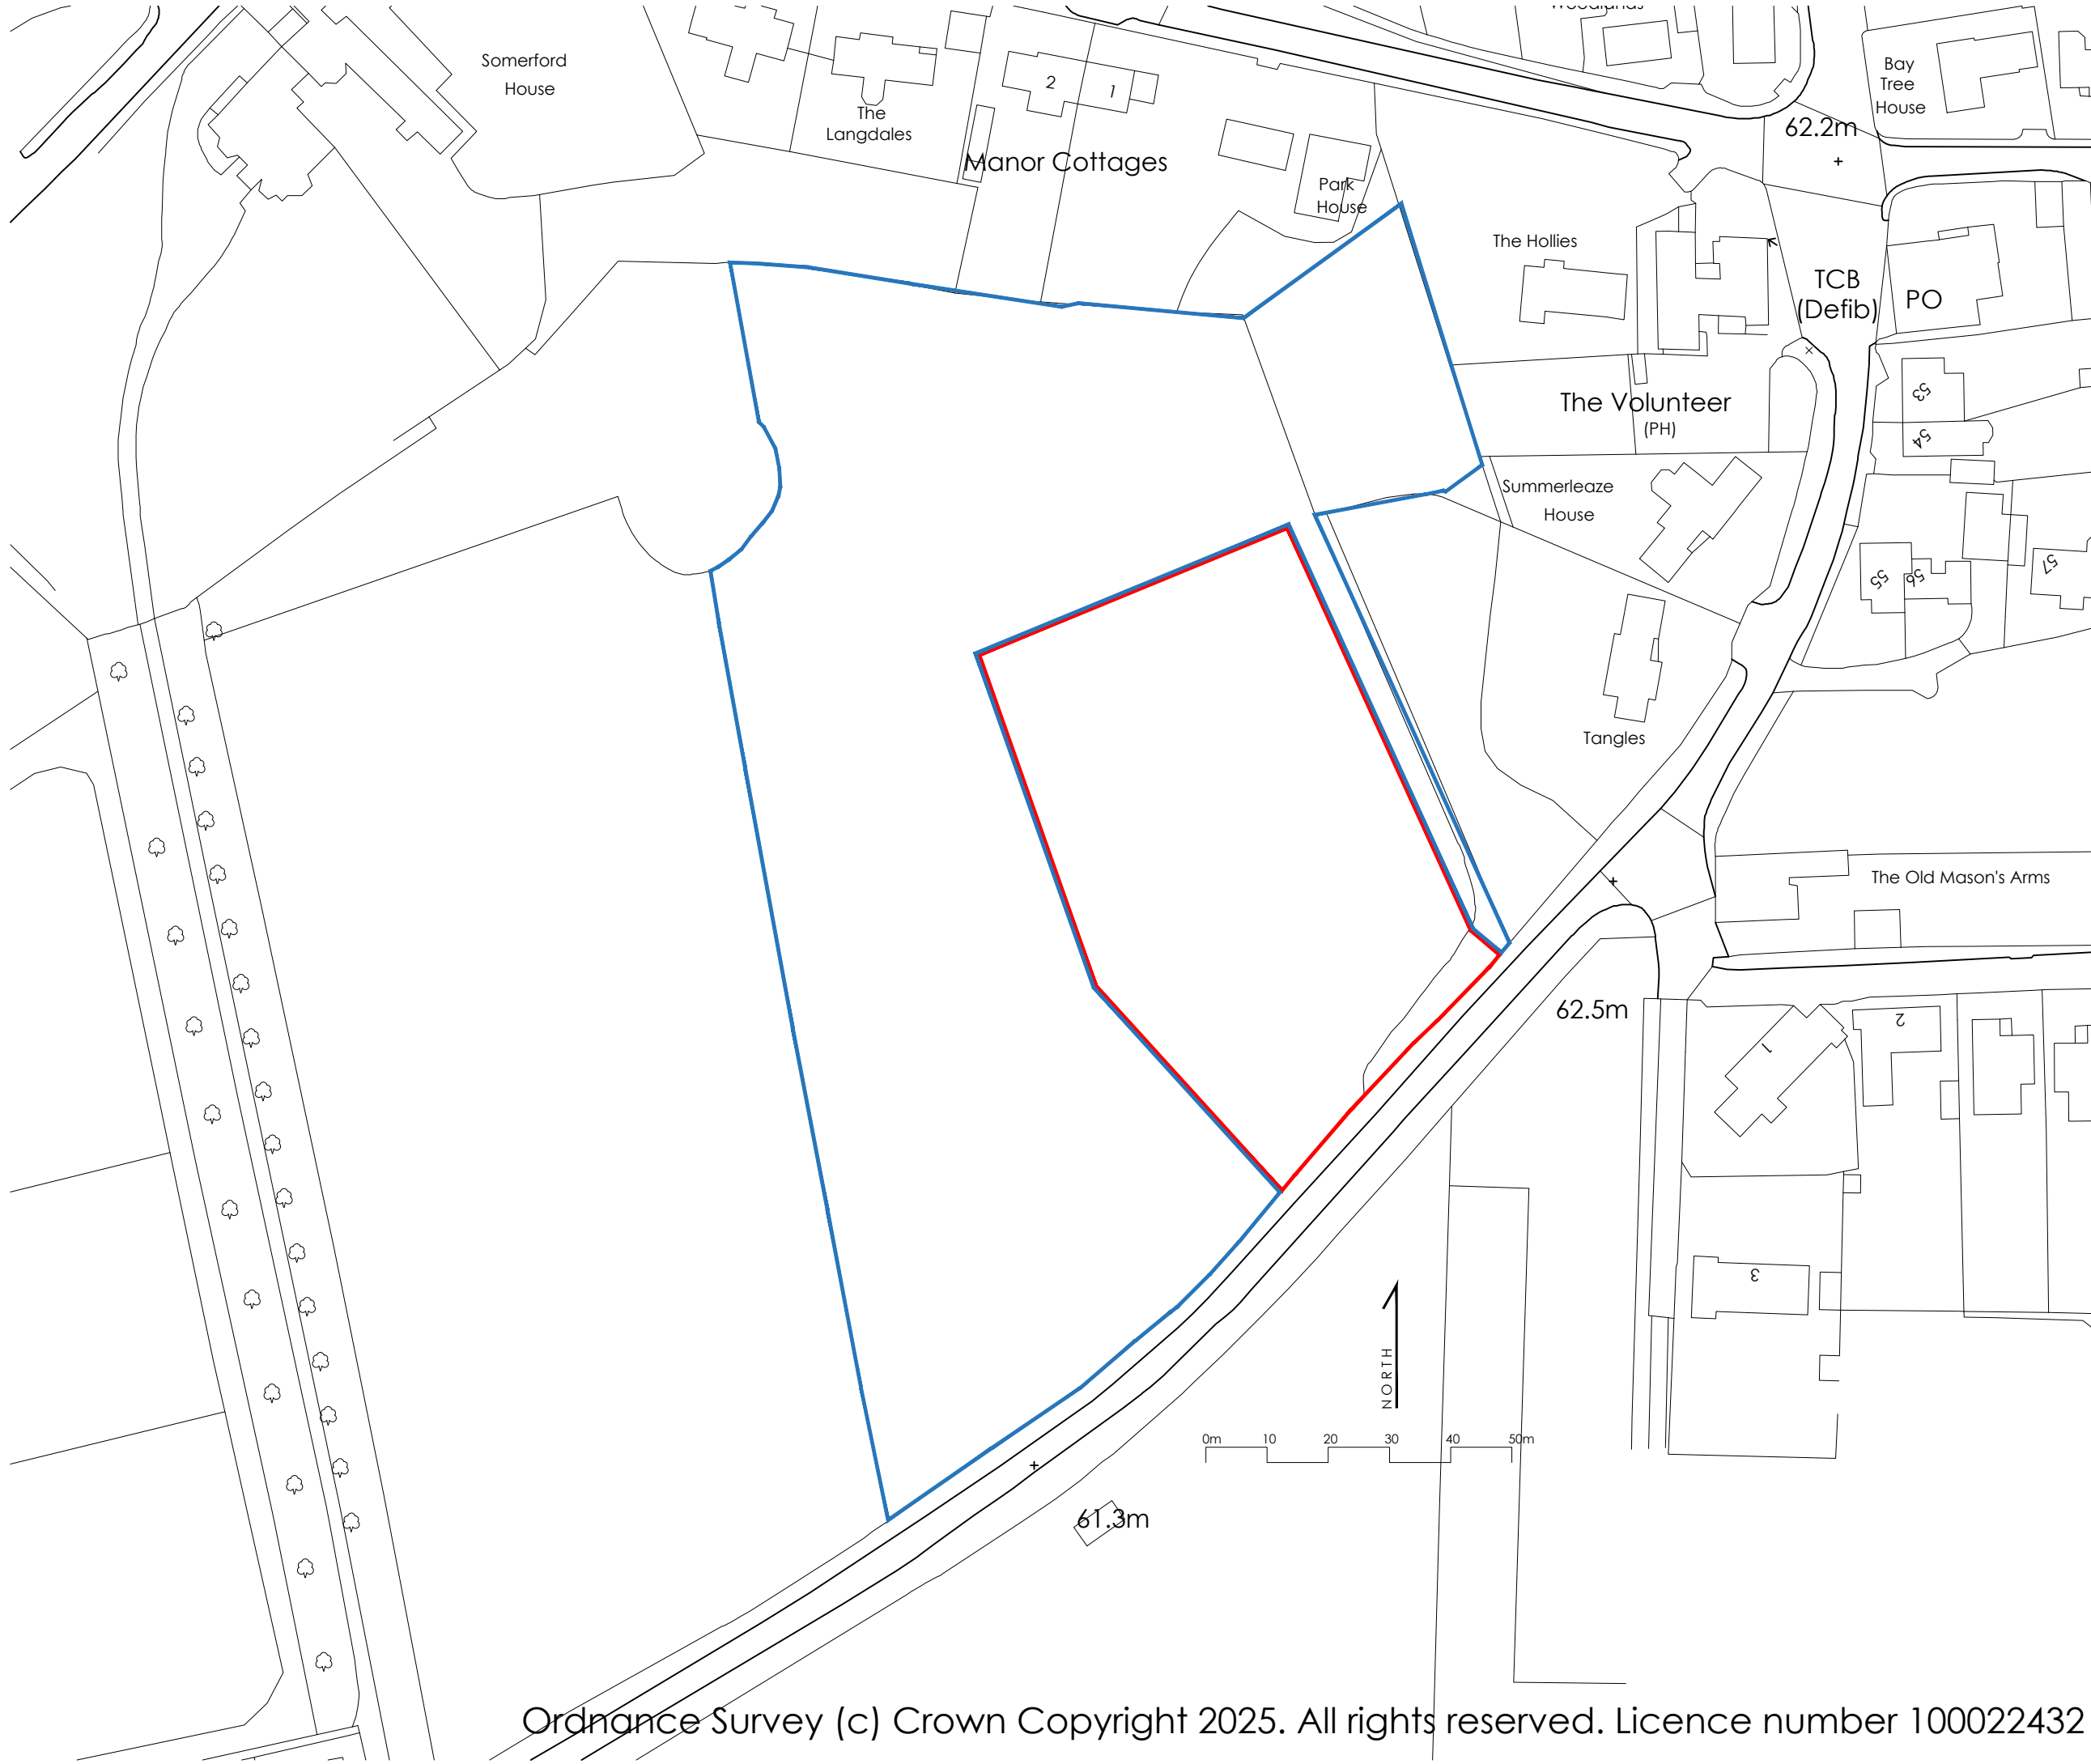

NOTES:
NO DIMENSIONS TO BE SCALED FROM THIS DRAWING
ALL DIMENSIONS ARE TO BE CHECKED AGAINST SITE DIMENSIONS
BEFORE ANY WORK IS BEGAN. IT IS THE CONTRACTOR'S
RESPONSIBILITY TO ENSURE COMPLIANCE WITH BUILDING
REGULATIONS.

COPYRIGHT RESERVED
THIS DRAWING AND THE ASSOCIATED COPYRIGHT & INTELLECTUAL
PROPERTY RIGHTS SHALL REMAIN VESTED IN BHP HARWOOD
ARCHITECTS LLP. THIS DRAWING MAY NOT BE COPIED,
REPRODUCED, LENT OR DISCLOSED WITHOUT THE EXPLICIT
PERMISSION OF BHPH ARCHITECTS

REVISIONS		
Rev.	Date	Description

Client :
Mr N Davies &
Ms E Turtle

Job :
North of Seagry Road,
Great Somerford

Drawing Title:
Site Location Plan

Scale:
1:1000 @A3

Date:	Drawn By	Checked
Jan 2026	ES	SR

Drawing No: 3919.P.100 Revision: -

PLANNING

BHPH
architects

info@bhpharchitects.com
www.bhpharchitects.com

Box House, Bath Road, Box,
SN13 8AA
T: 01225 969385

Boston House Business Centre, Downsview Road,
Wantage,
OX12 9FF
T: 01235 765322