



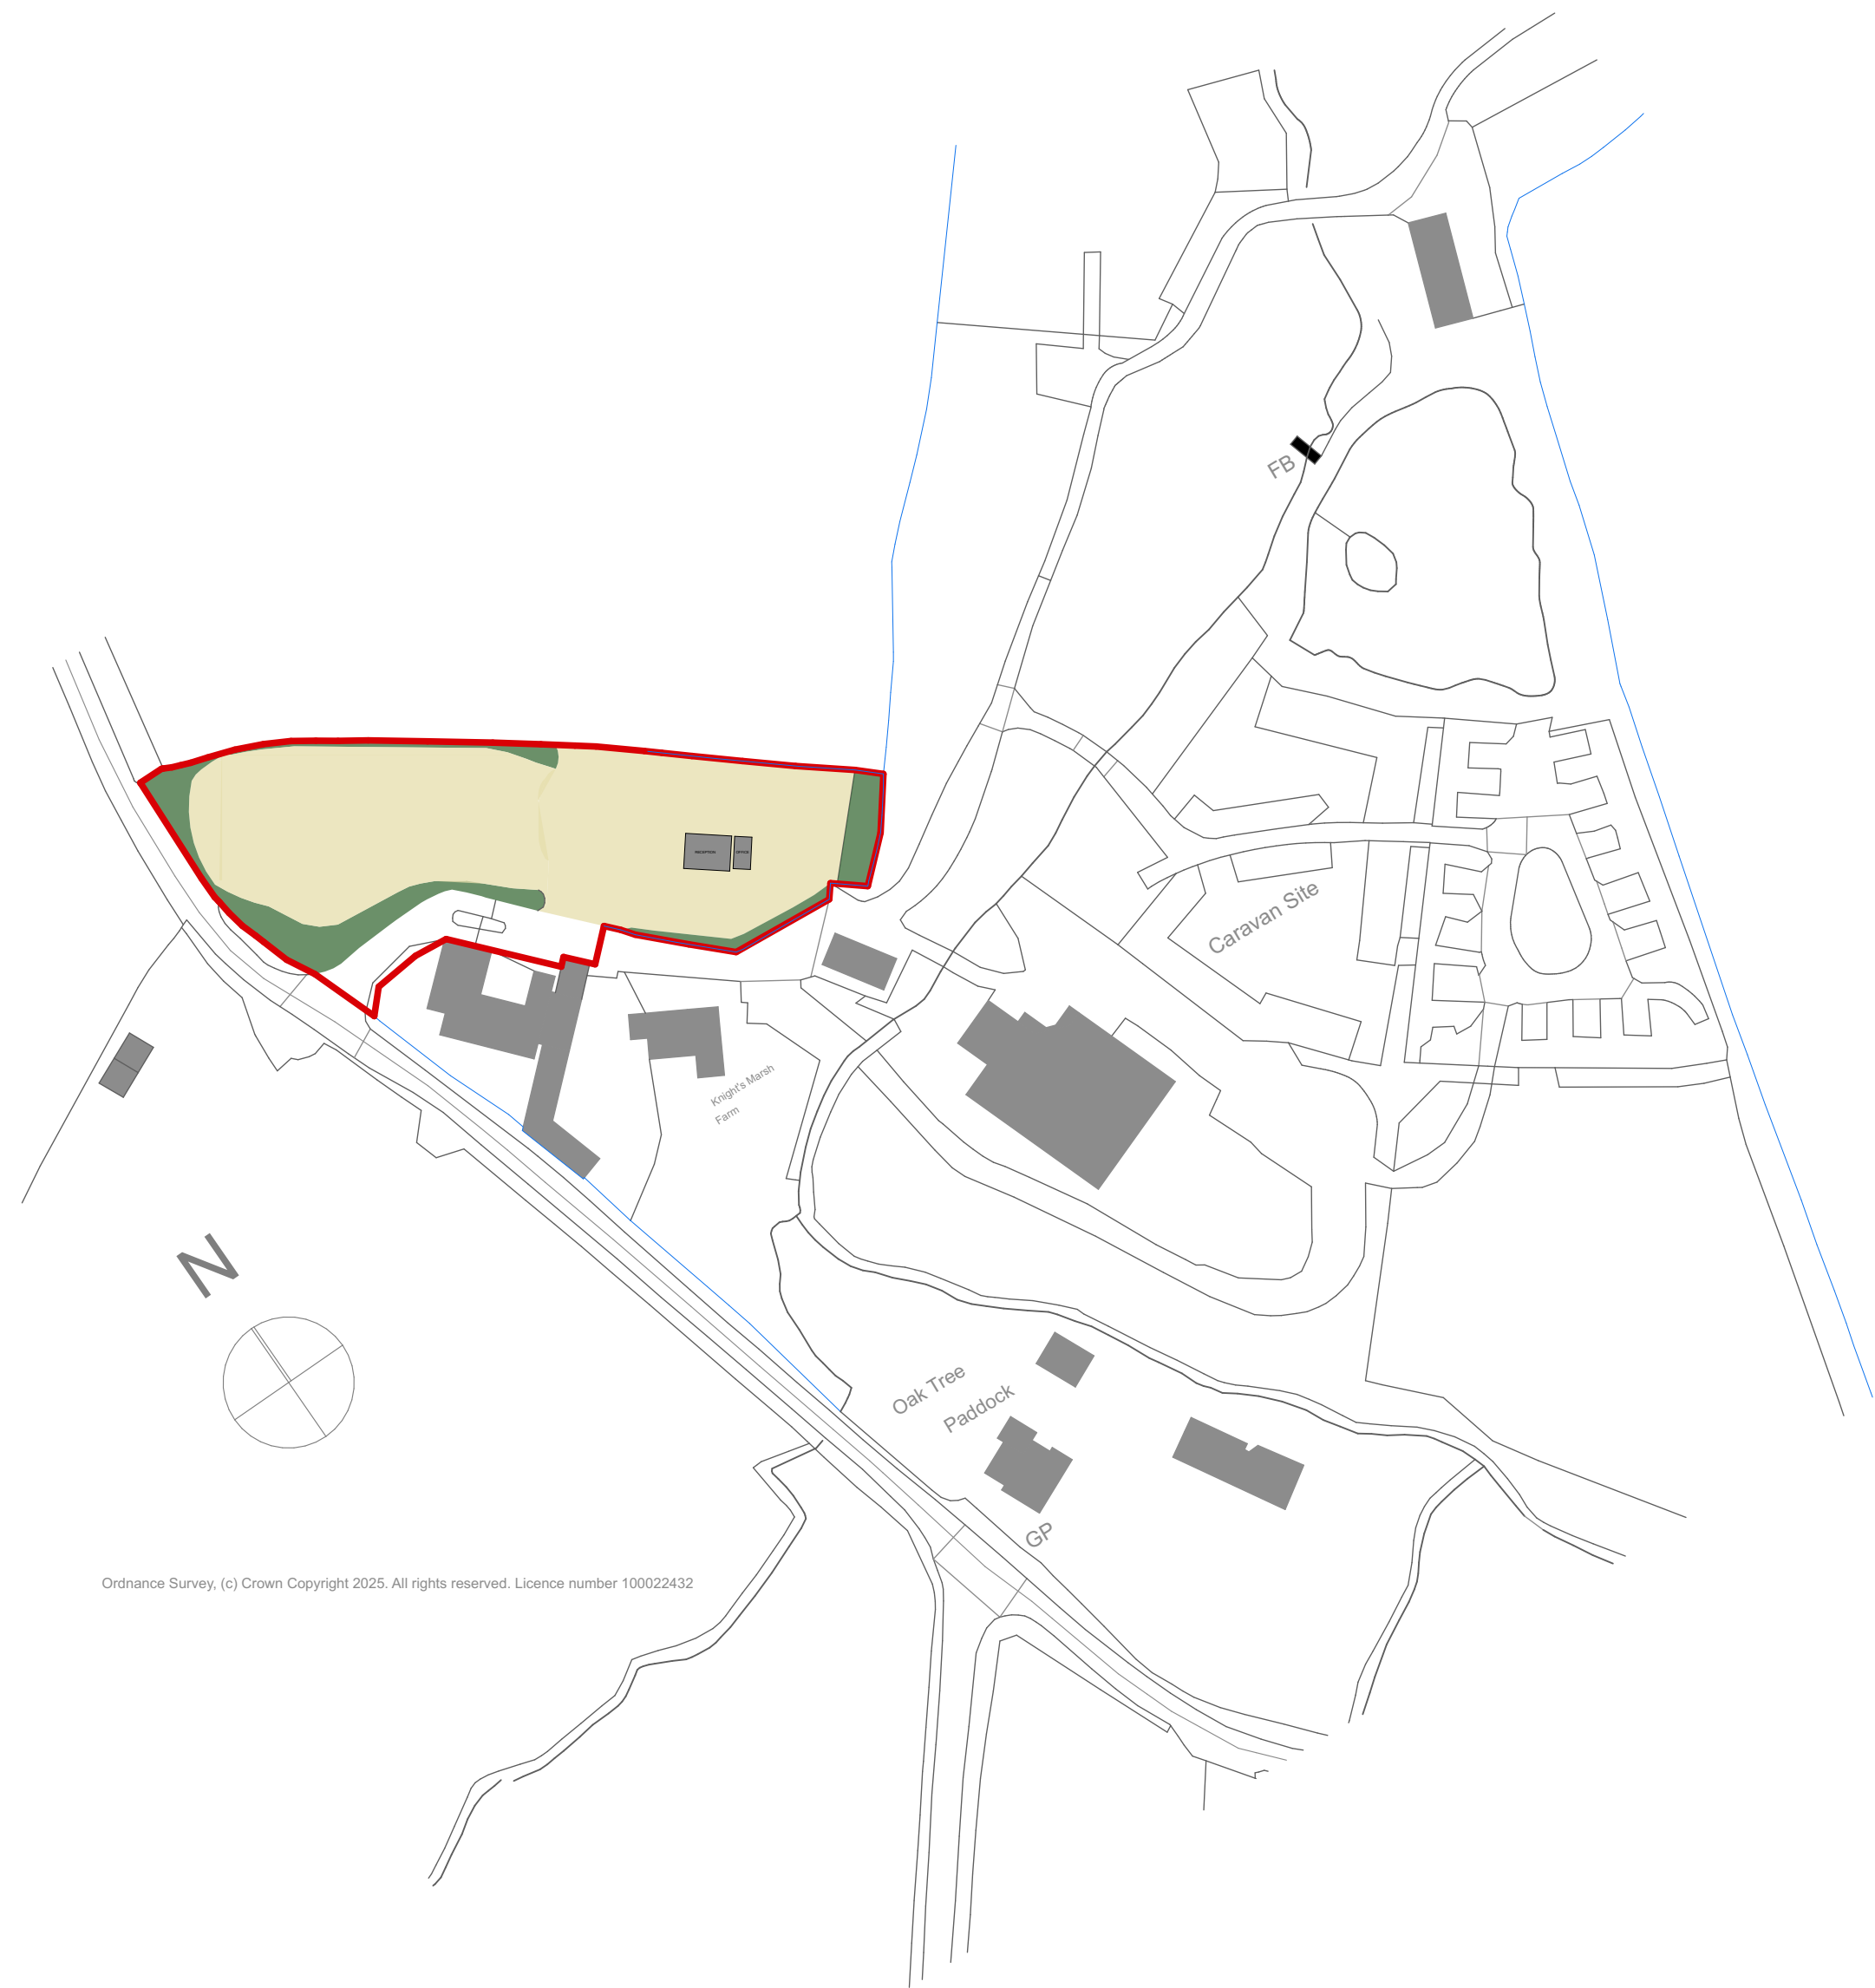

Ordnance Survey, (c) Crown Copyright 2025. All rights reserved. Licence number 100022432

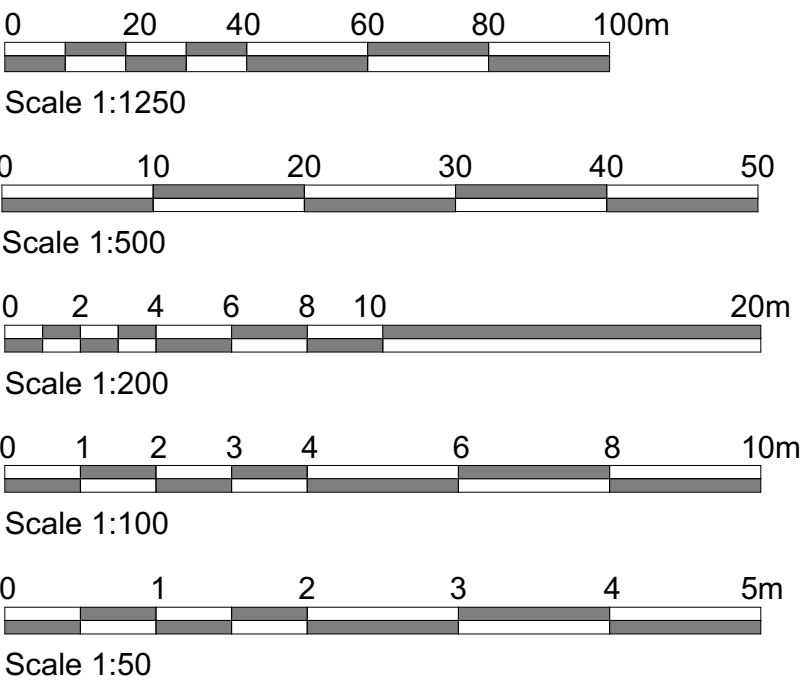

rev	description		date	dr by
original by		KY	09/10/2025	app by
status				
Planning				
PMG Architecture & Surveying design • planning • project management RICS regulated by RICS CIAT chartered institute of architectural technologists Tel: 01252 975470 E-mail: hello@pmgconsultancy.co.uk Website: www.pmgconsultancy.co.uk PMG Architecture & Surveying Sentinel House, Ancells Business Park, Fleet, GU51 2UZ				

Mr Edward Nicholson				
Blackland Lakes Ltd				
Stockley Lane				
Calm SN11 0NQ				
project				
Padel Courts & Agricultural Barn				
drawing title				
Site Location Plan				
scale @A1	project No	drawing No	rev	
Noted		06	A	