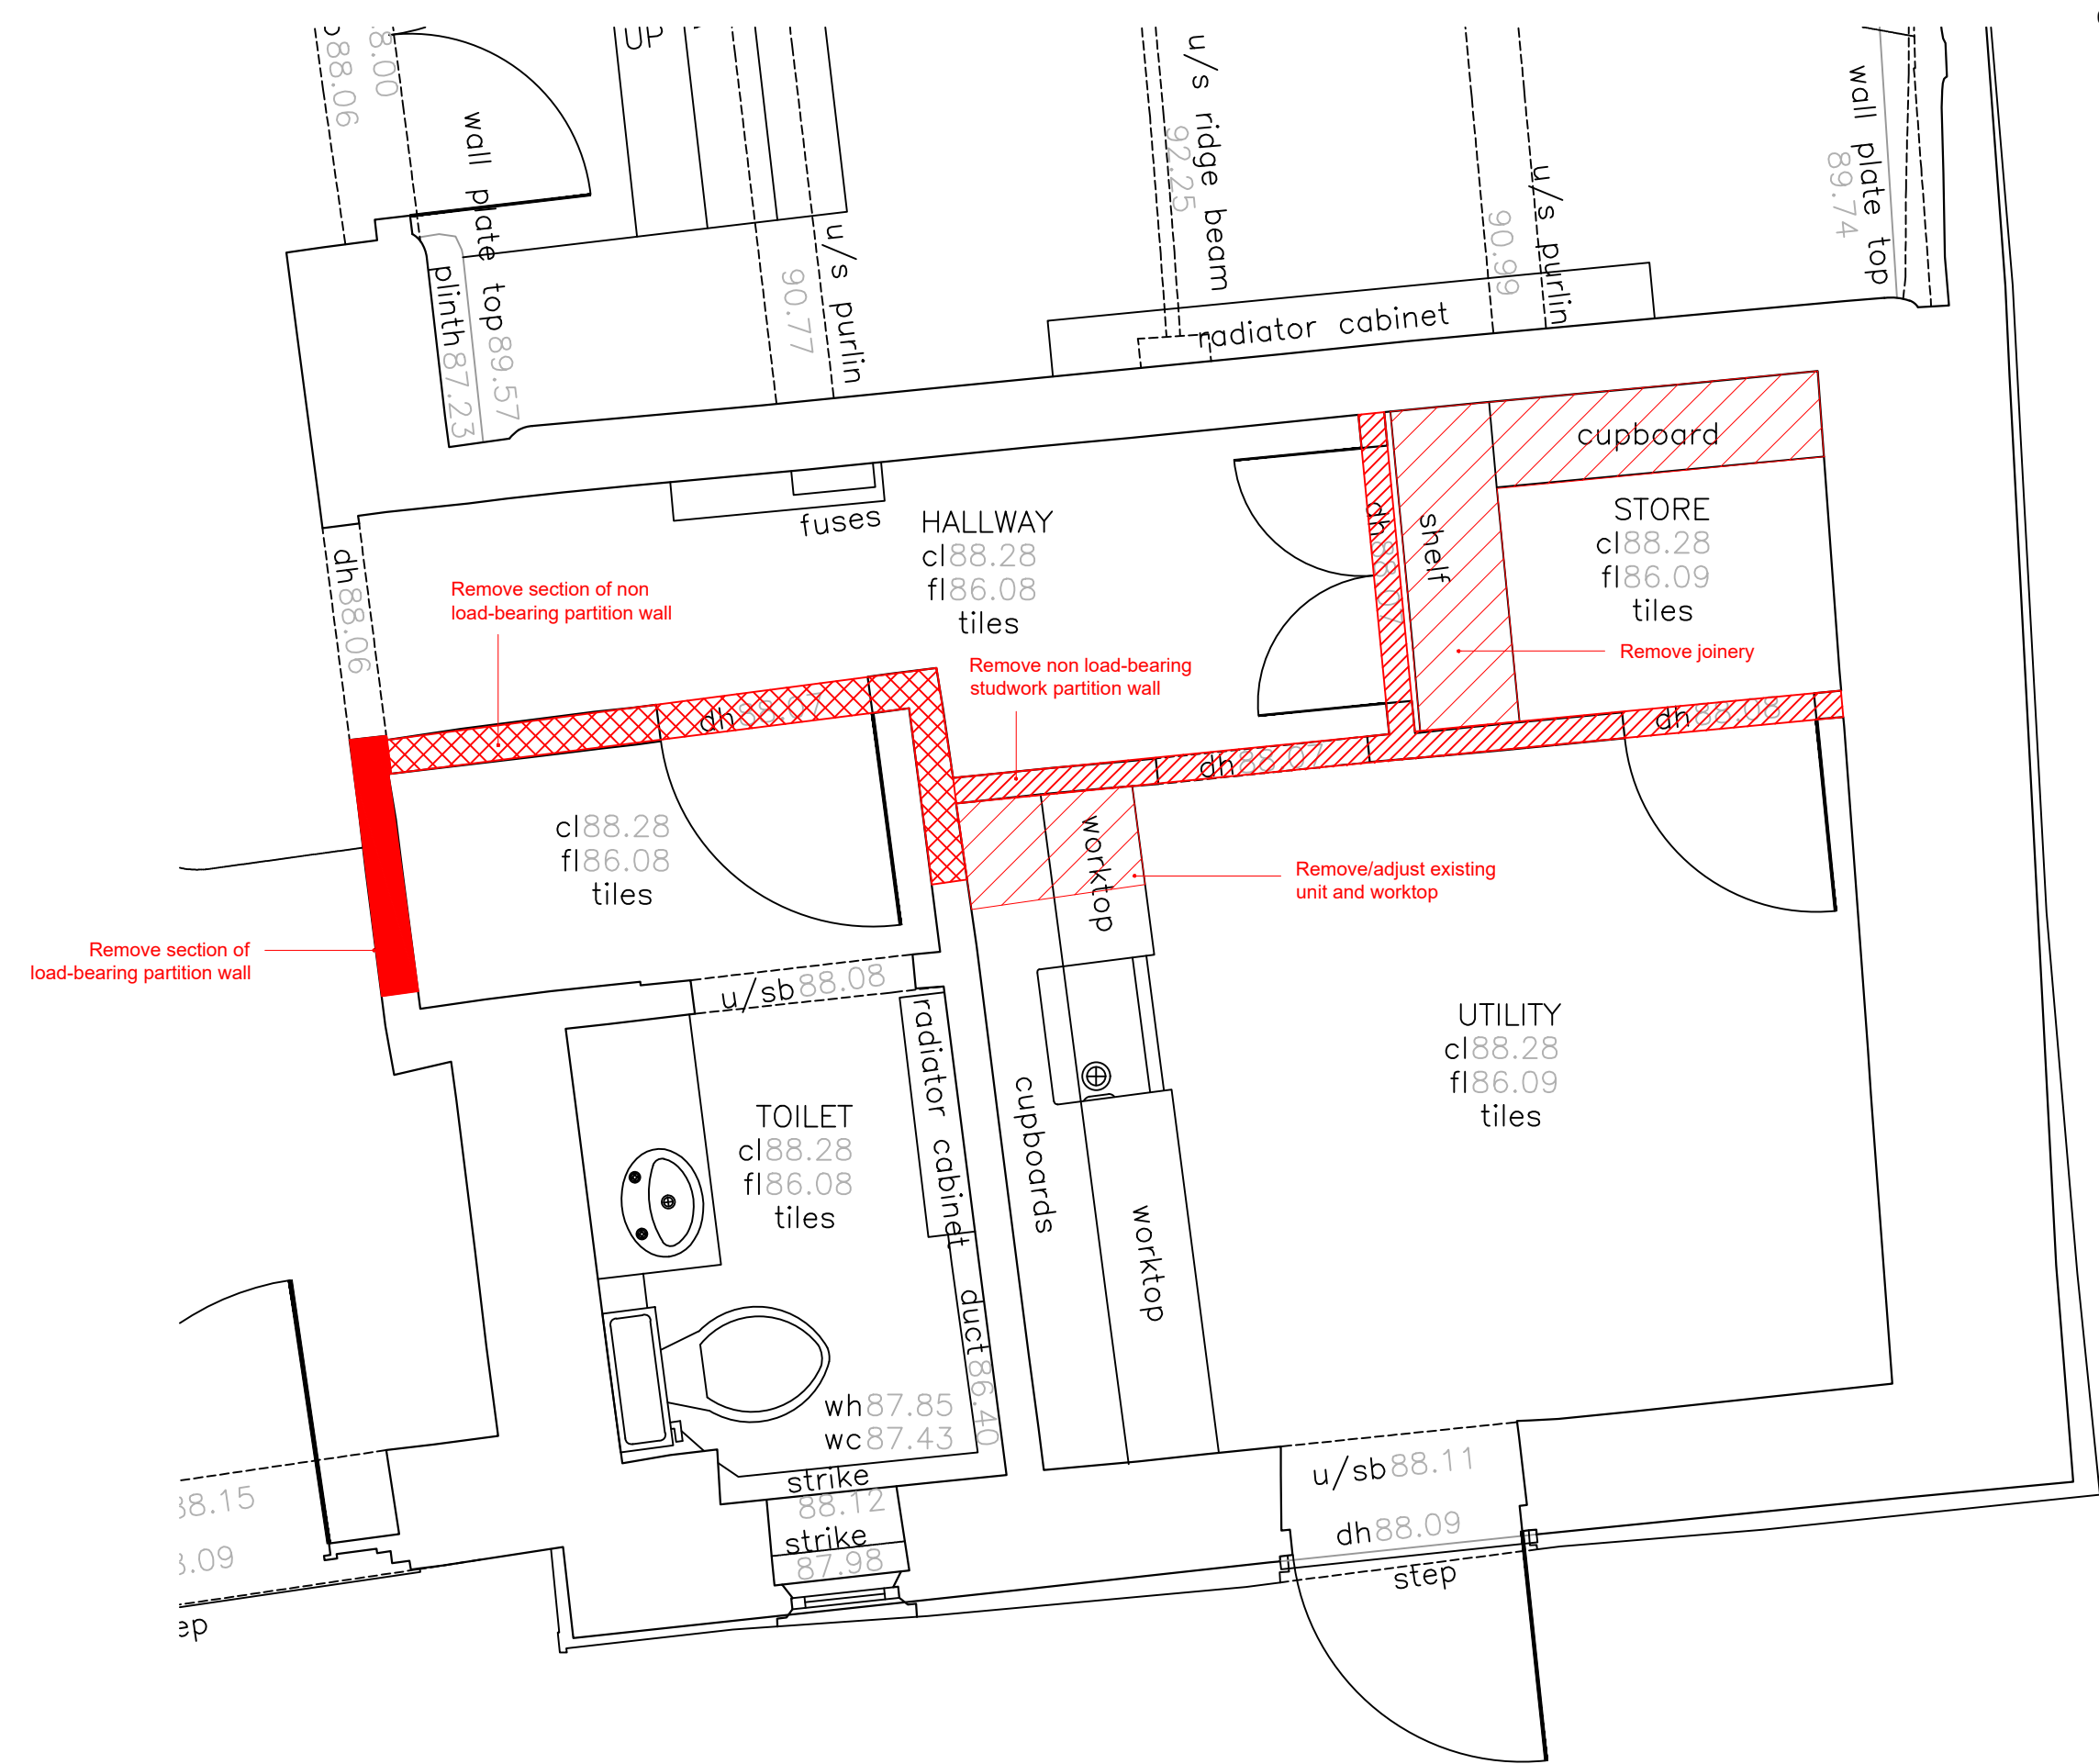


Contractors must check all dimensions on site.
Only figured dimensions are to be worked from.
Discrepancies must be reported to the Architect before proceeding.
THIS DRAWING IS COPYRIGHT©

Client -
Ms E Cooper

Project -
**Proposed Works at Glebe Farmhouse
Enford, Wiltshire, SN9 6AW**

Drawing -
**Proposed Demolition Plan -
Ground Floor - Utility Area**

Date -	By -	Scale -	REV -
09.01.2026	NK	1:25 @A3	--
Job No -	CHKD -	Drawing No -	
2518	CL	D-101	

The Studio
105 Southbroom Road
Devizes
Wiltshire
SN10 1LY
tel: 01380 722 204
mob:07733 885 770
www.dra-architects.co.uk