


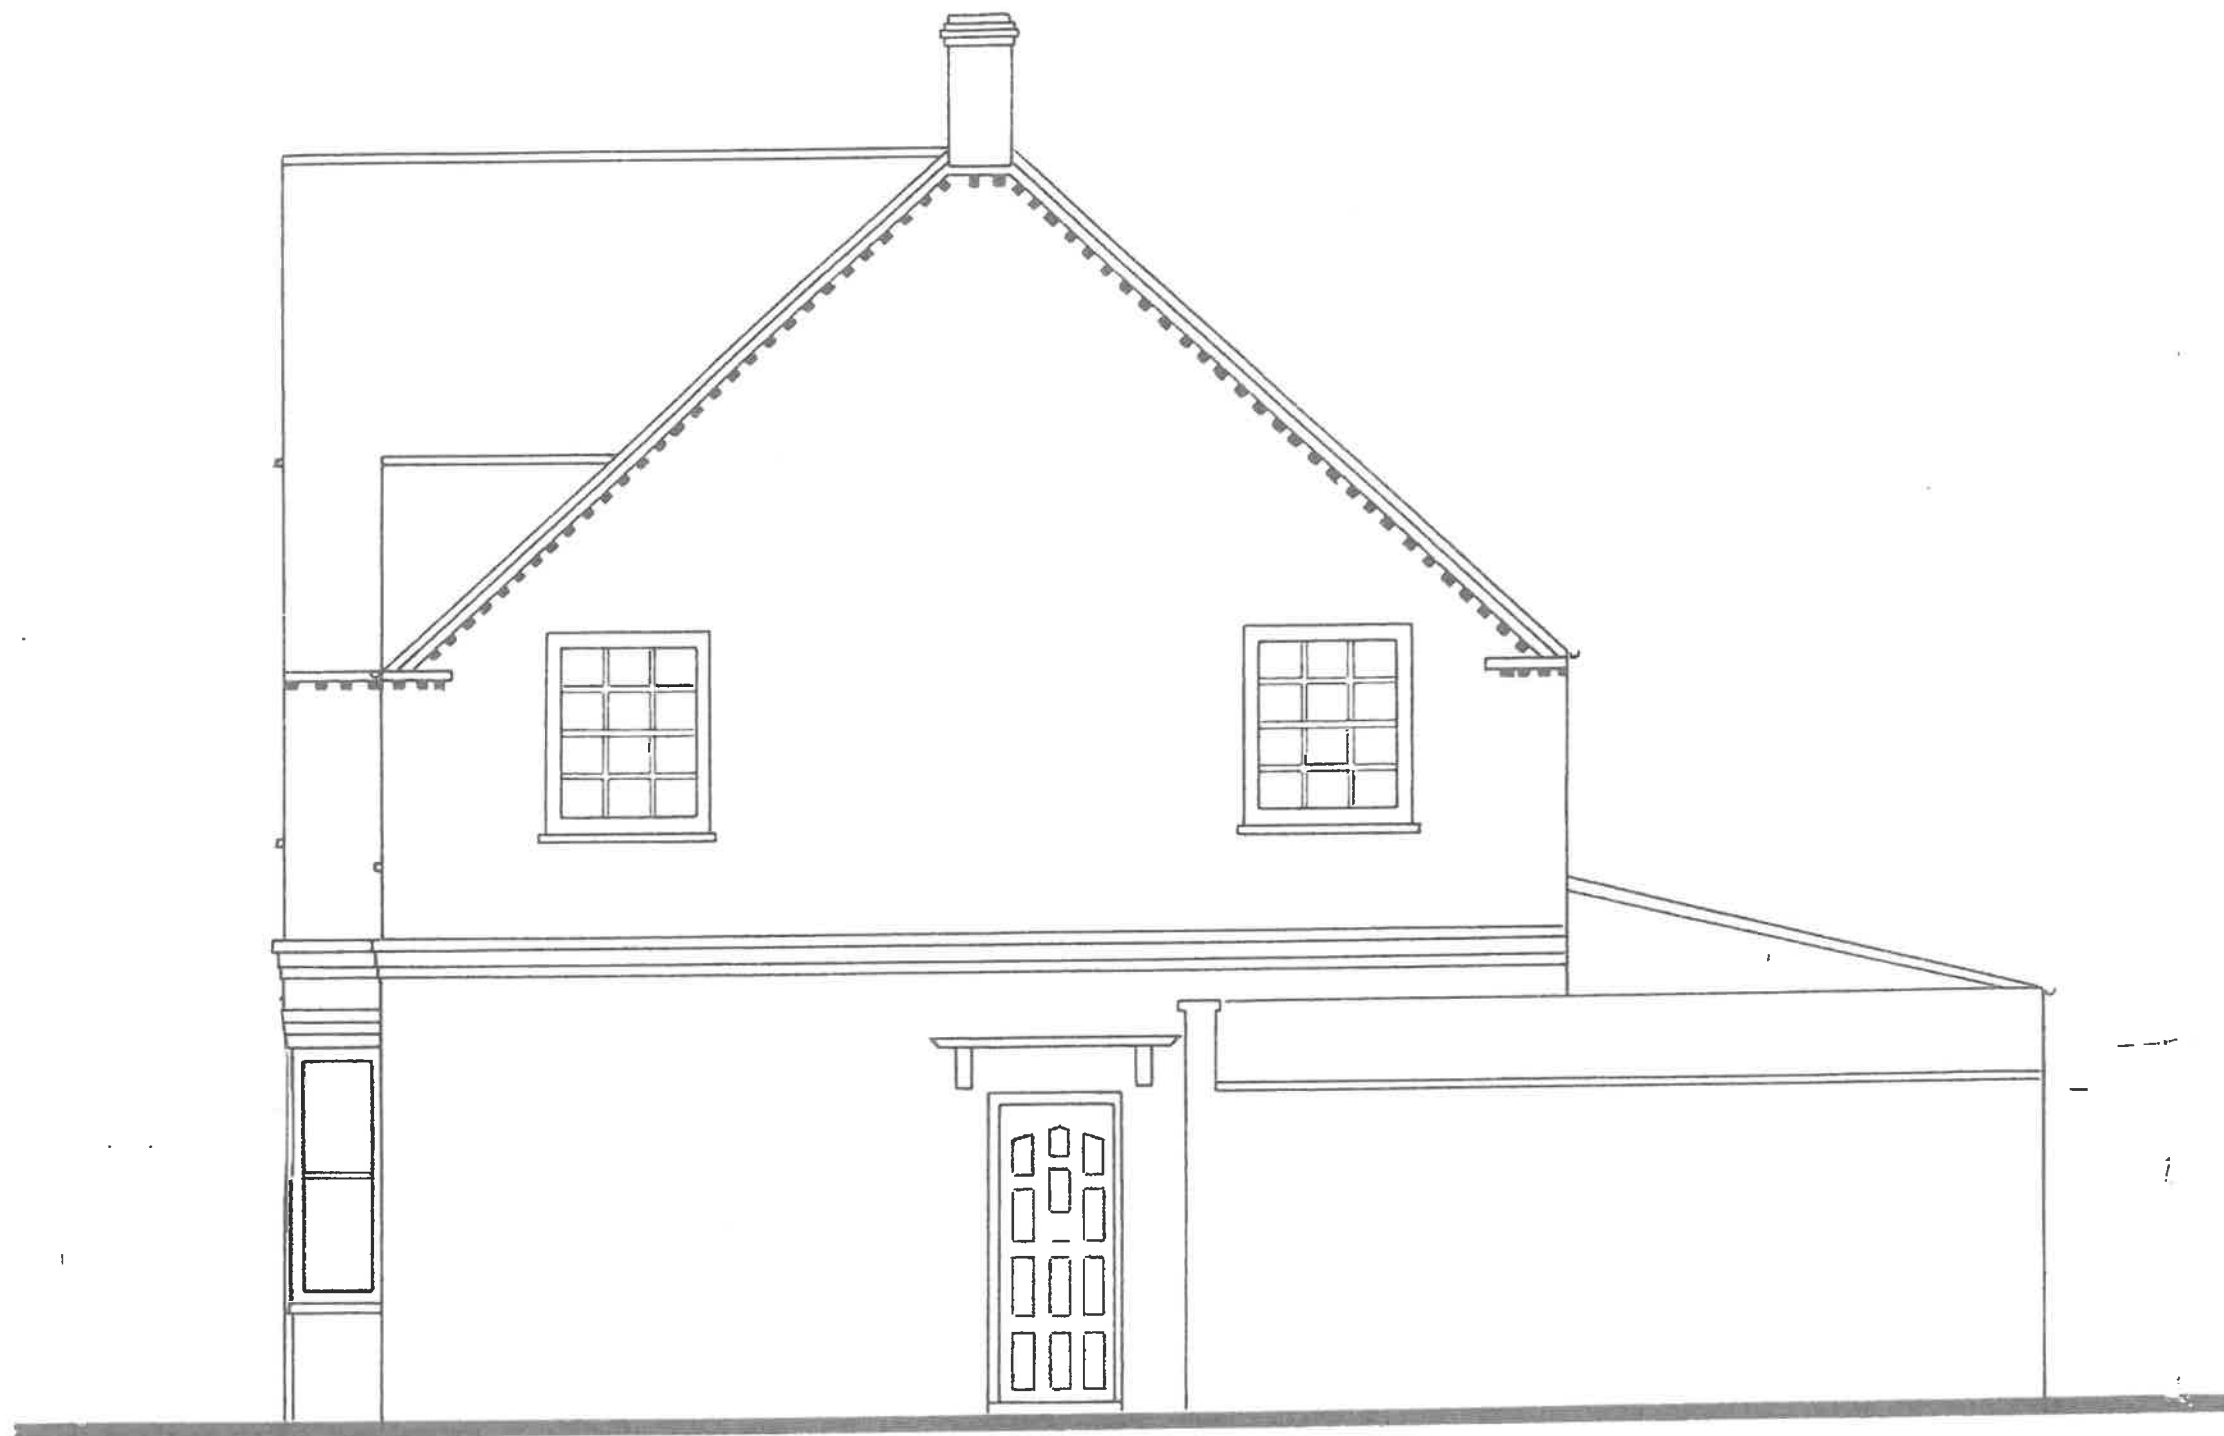

EAST ELEVATION

SCALE:- 1 TO 50



CLIENT:-
MR AND MRS B. AKRAM

ADDRESS:-
REDMAYS
BATH ROAD
DEVIZES SN ID1Q6

EXISTING

SCALE:- 1 TO 50

DATE:- FEB 2026

DRAWING N° 3