


Redmays, Bath Road, SN10 1QG

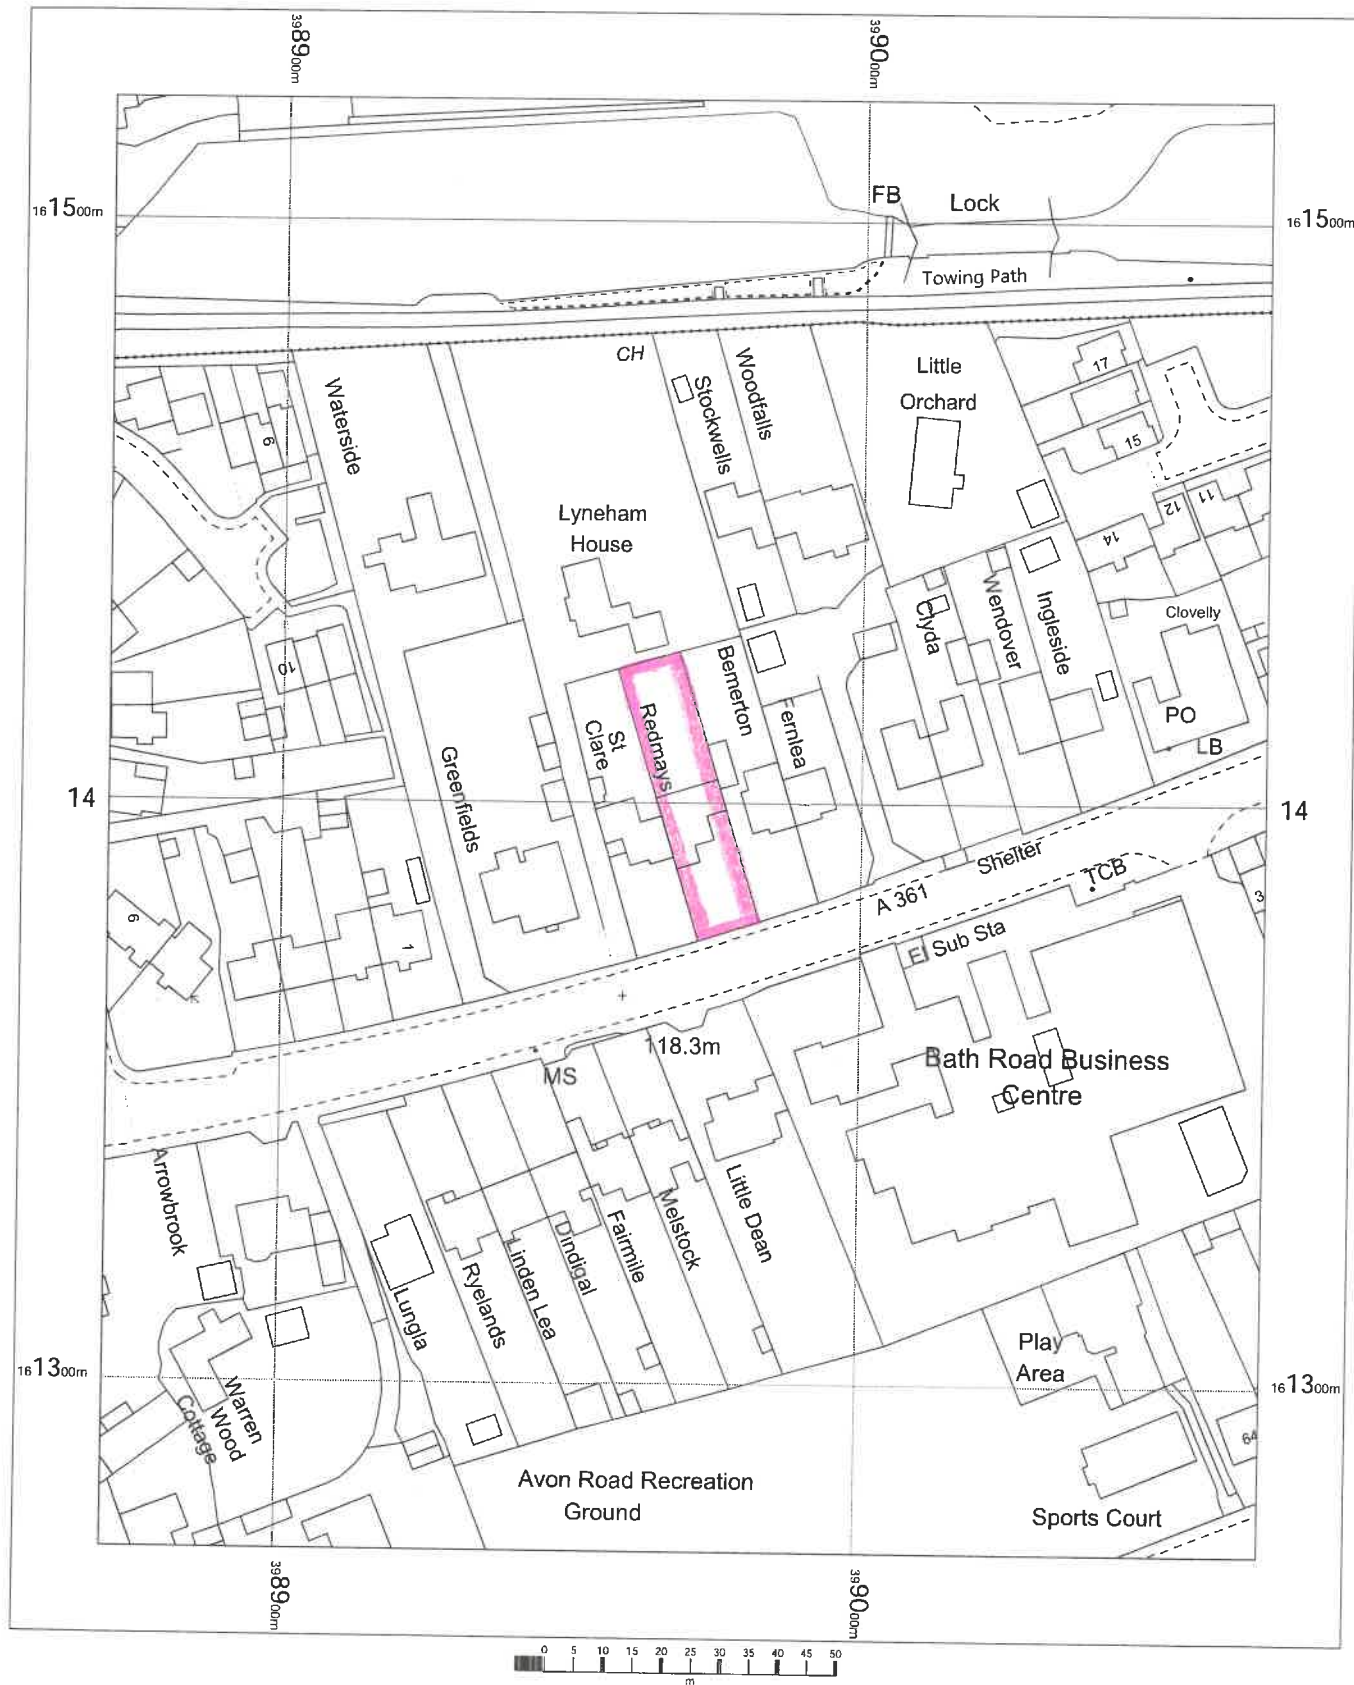

Redmays
Bath Road,
Devizes,
Wiltshire
SN10 1QG

OS MasterMap 1250/2500/10000 scale
Wednesday, February 4, 2026, ID: CM-01261683
www.centremapslive.co.uk

1:1250 scale print at A4, Centre: 398970 E, 161396 N

© Crown Copyright Ordnance Survey. Licence no.
AC0000849896

