



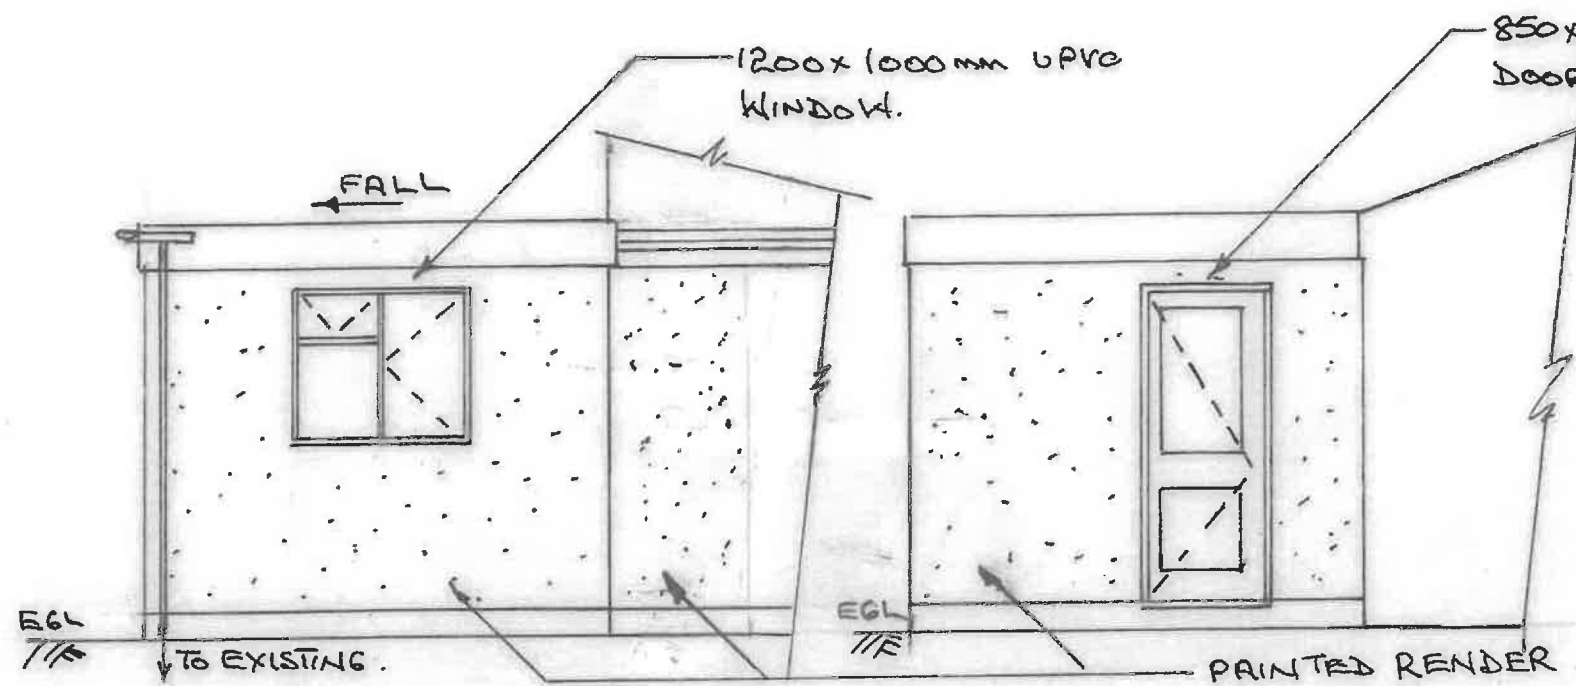


PROPOSED NORTH ELEVATION

PROPOSED WEST ELEVATION

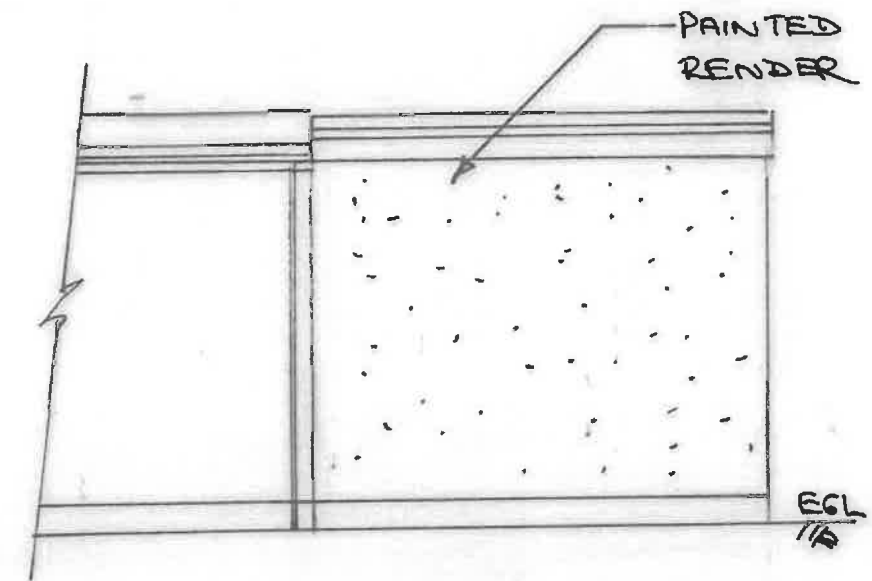

PROPOSED EAST ELEVATION

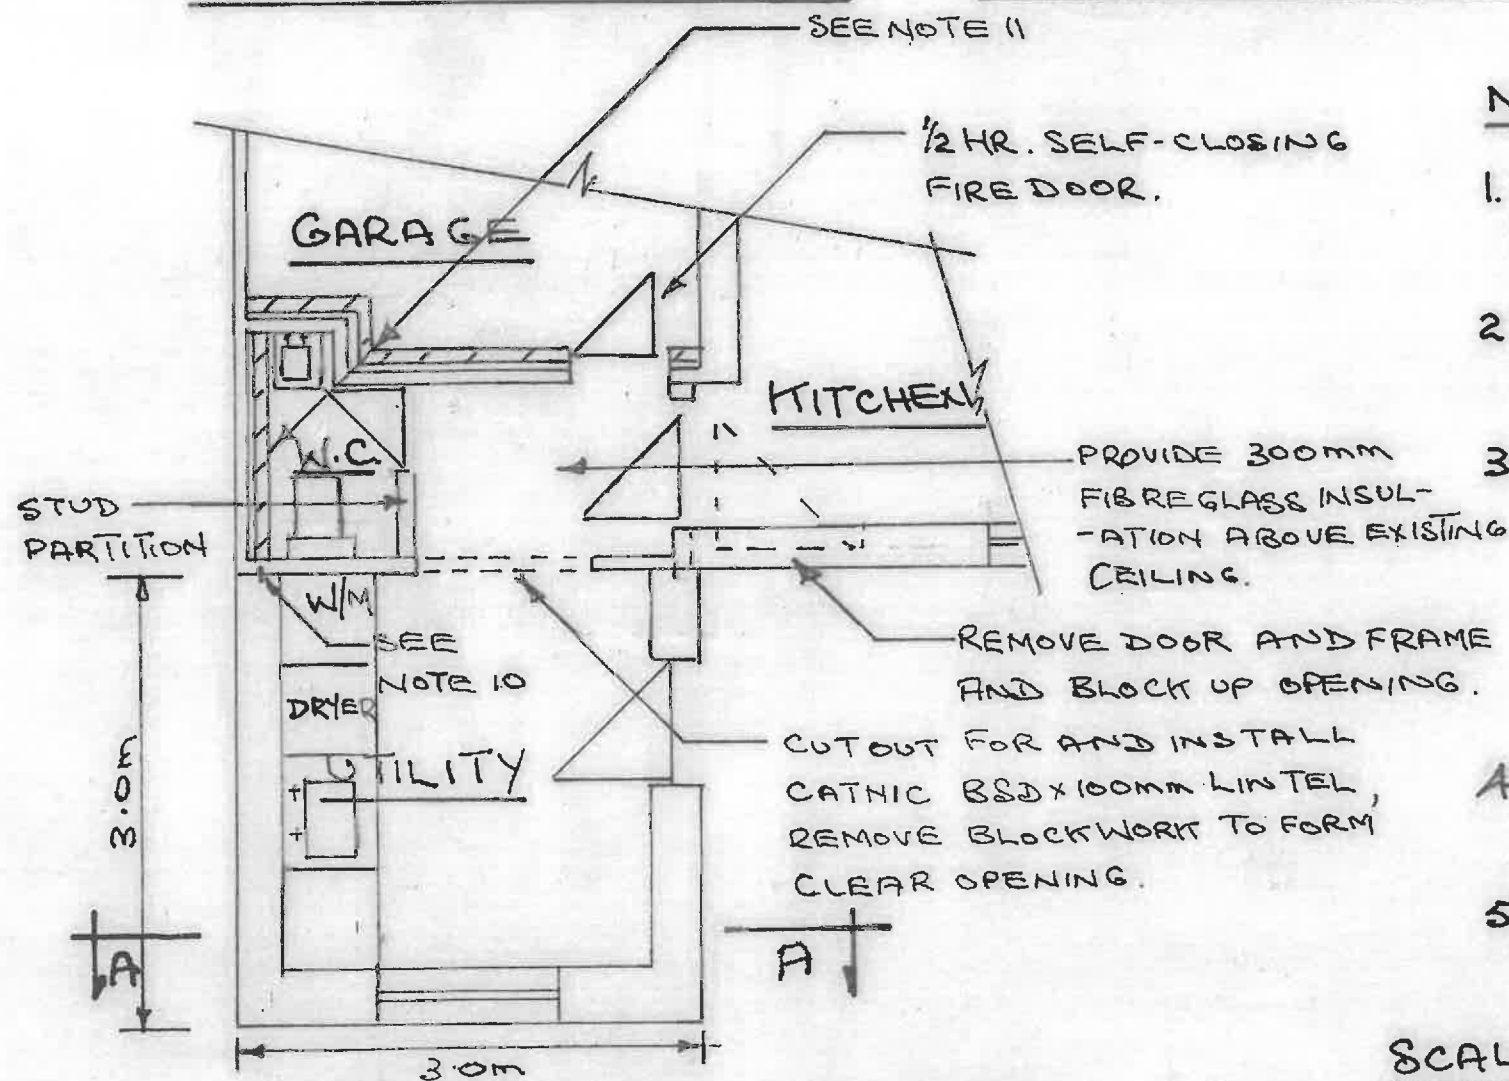

PART GROUND FLOOR PLAN

NOTES:-

1. ALL MATERIALS USED EXTERNALLY ARE TO MATCH EXISTING.
2. THIS DRAWING TO BE READ IN CONJUNCTION WITH DRAWING N° 6.
3. WINDOWS/DOORS TO HAVE U VALUE OF 1.4 W/M²K AND TO BE WHITE UPVC DOUBLE GLAZED WITH SEALED UNITS 4/16/4 WITH PILKINGTON 'H' GLASS TO INNER PANE + SOFT COATING TO OUTER PANE. GLAZING TO DOOR TO BE TOUGHENED SAFTEY GLASS
4. PROVIDE 8000mm² PERMANENT VENTILATION TO WINDOW.
5. LOCKING OF DOOR/WINDOW TO CONFORM TO PART Q OF BUILDING REGULATIONS.

SCALE :- 1 TO 50



CLIENT:-

MR AND M^{RS} B. AKRAM

ADDRESS:-

REDMAYS

BATH ROAD

DEVIZES SN10 1QG

PROPOSED

EXTENSION

SCALE :- 1 TO 50

DATE:- FEB 2026

DRAWING N° 5