


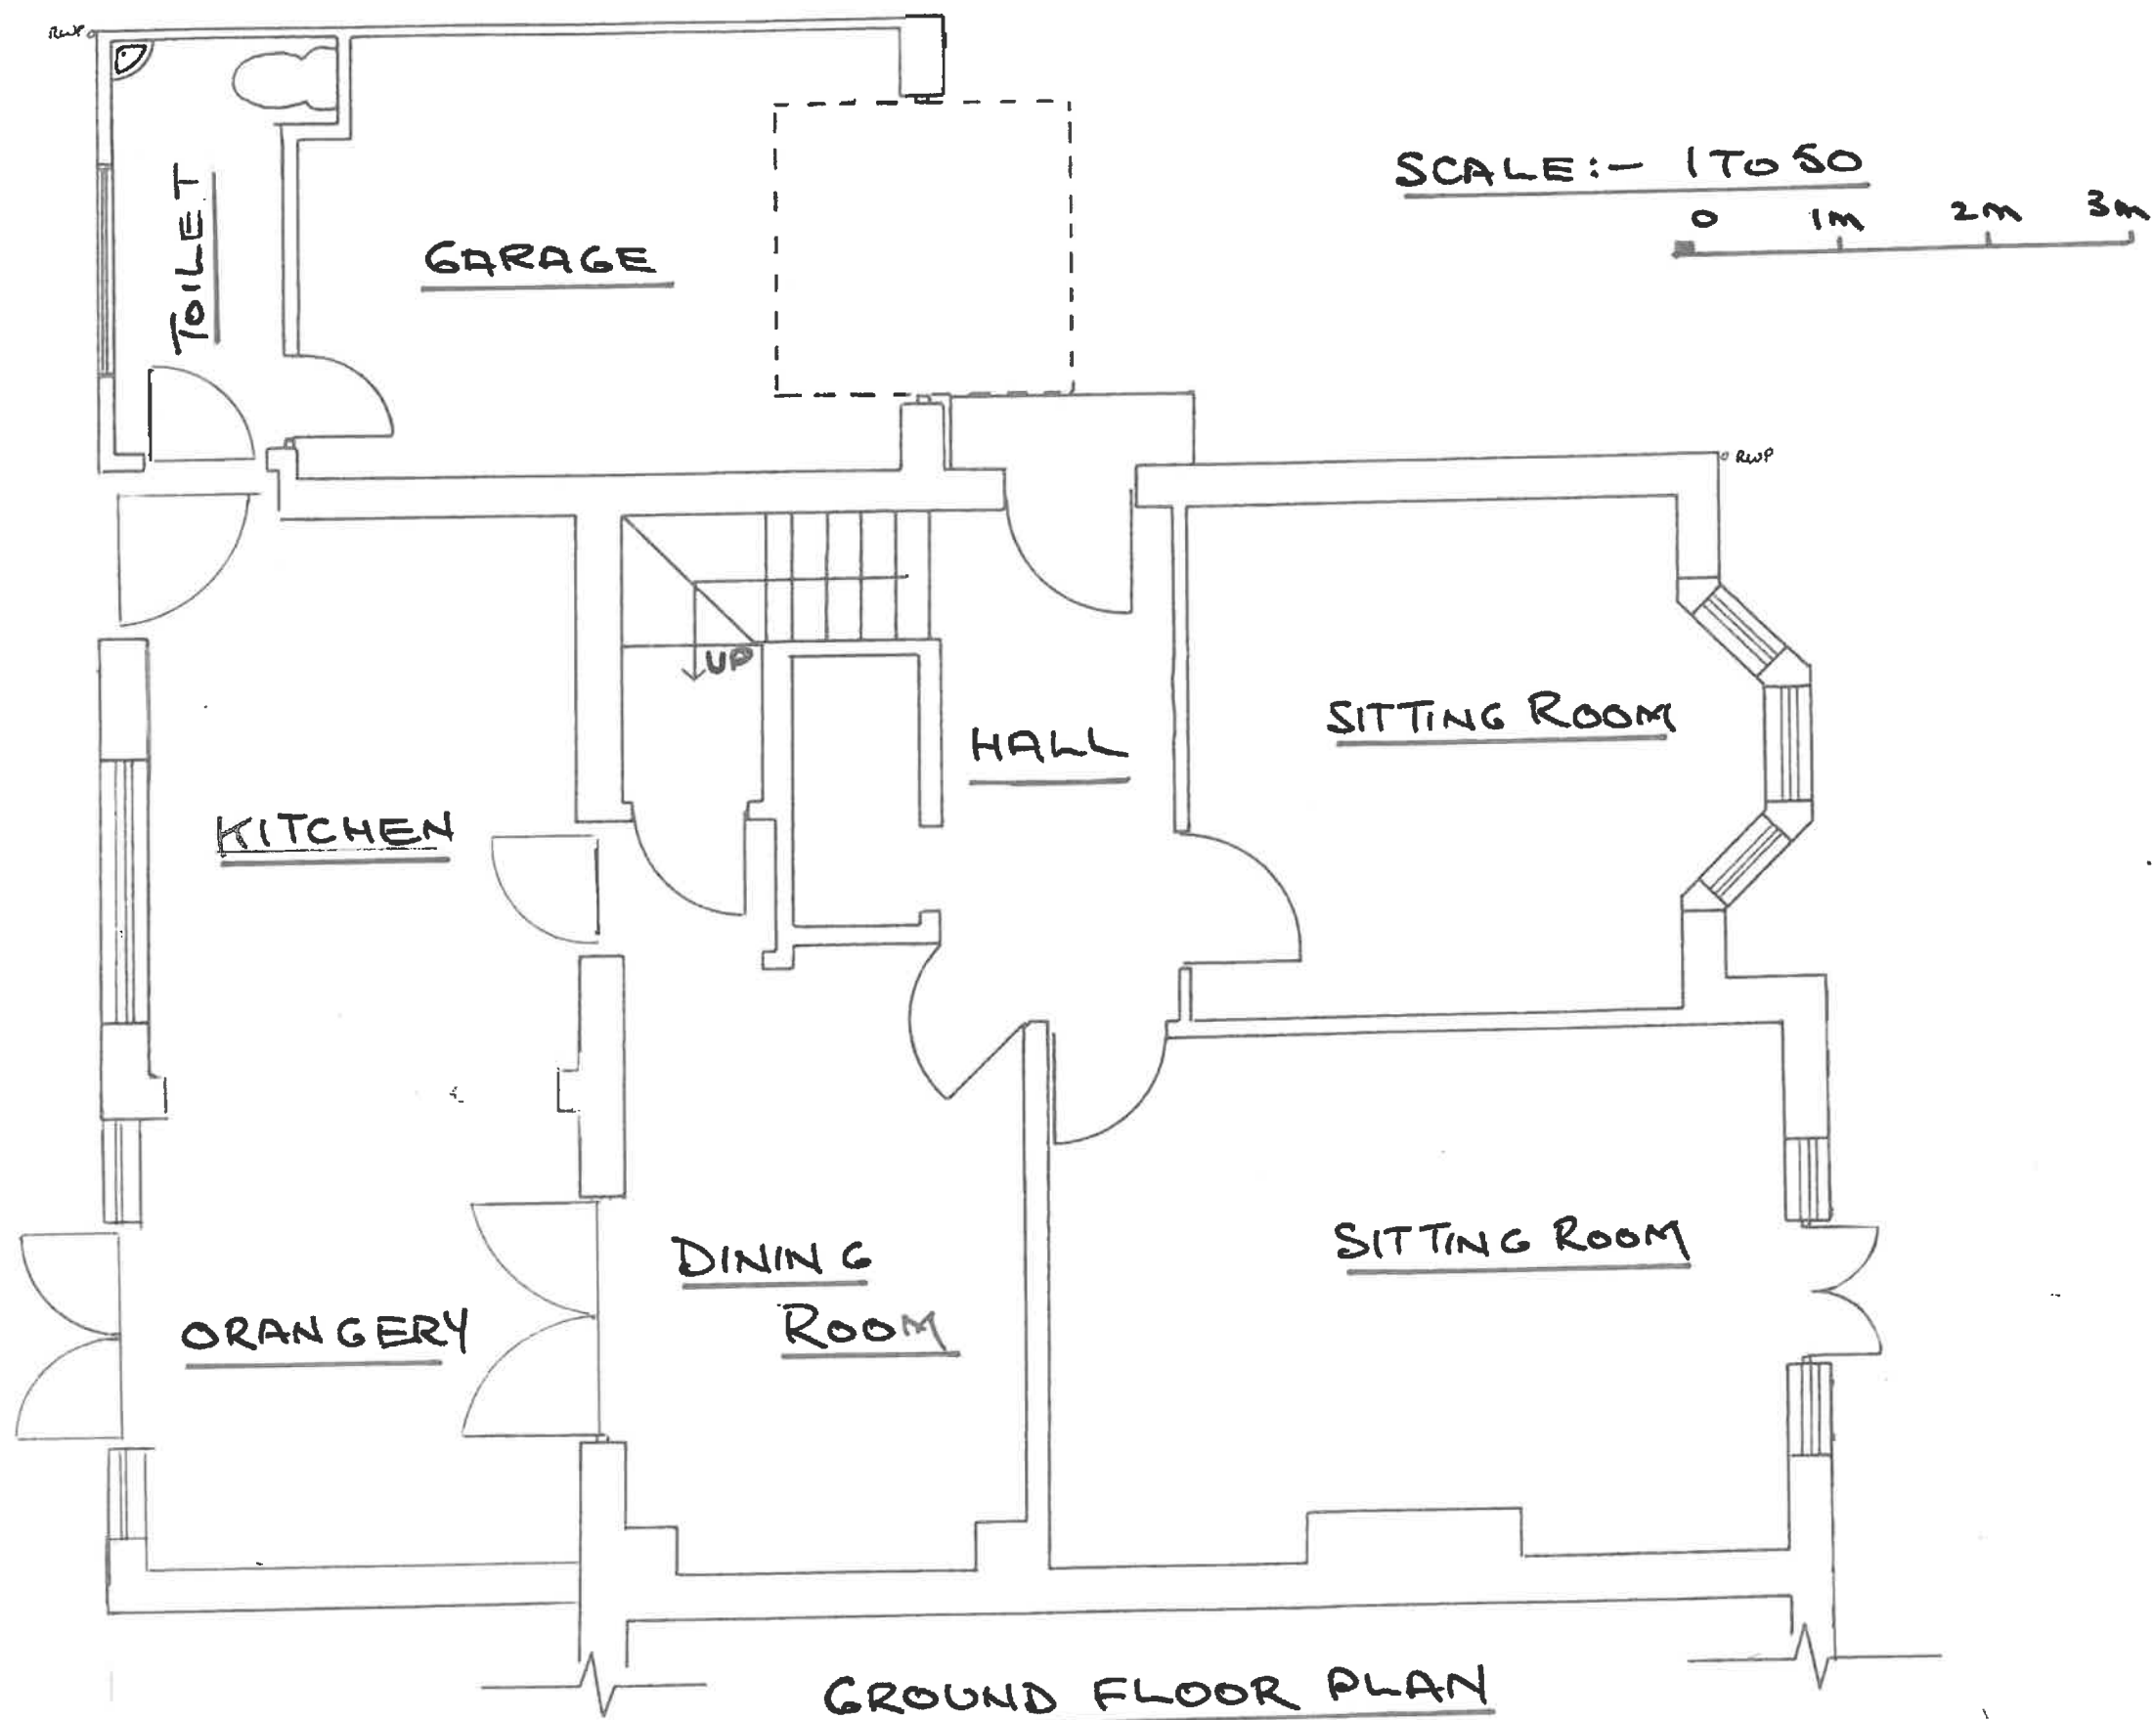

CLIENT:-
MR AND MRS B. AKRAM

ADDRESS:-
REDMAYS
BATH ROAD
DEVIZES SN10 1QG

EXISTING

SCALE:- 1 TO 50

DATE:- FEB 2026

DRAWING N° 4