



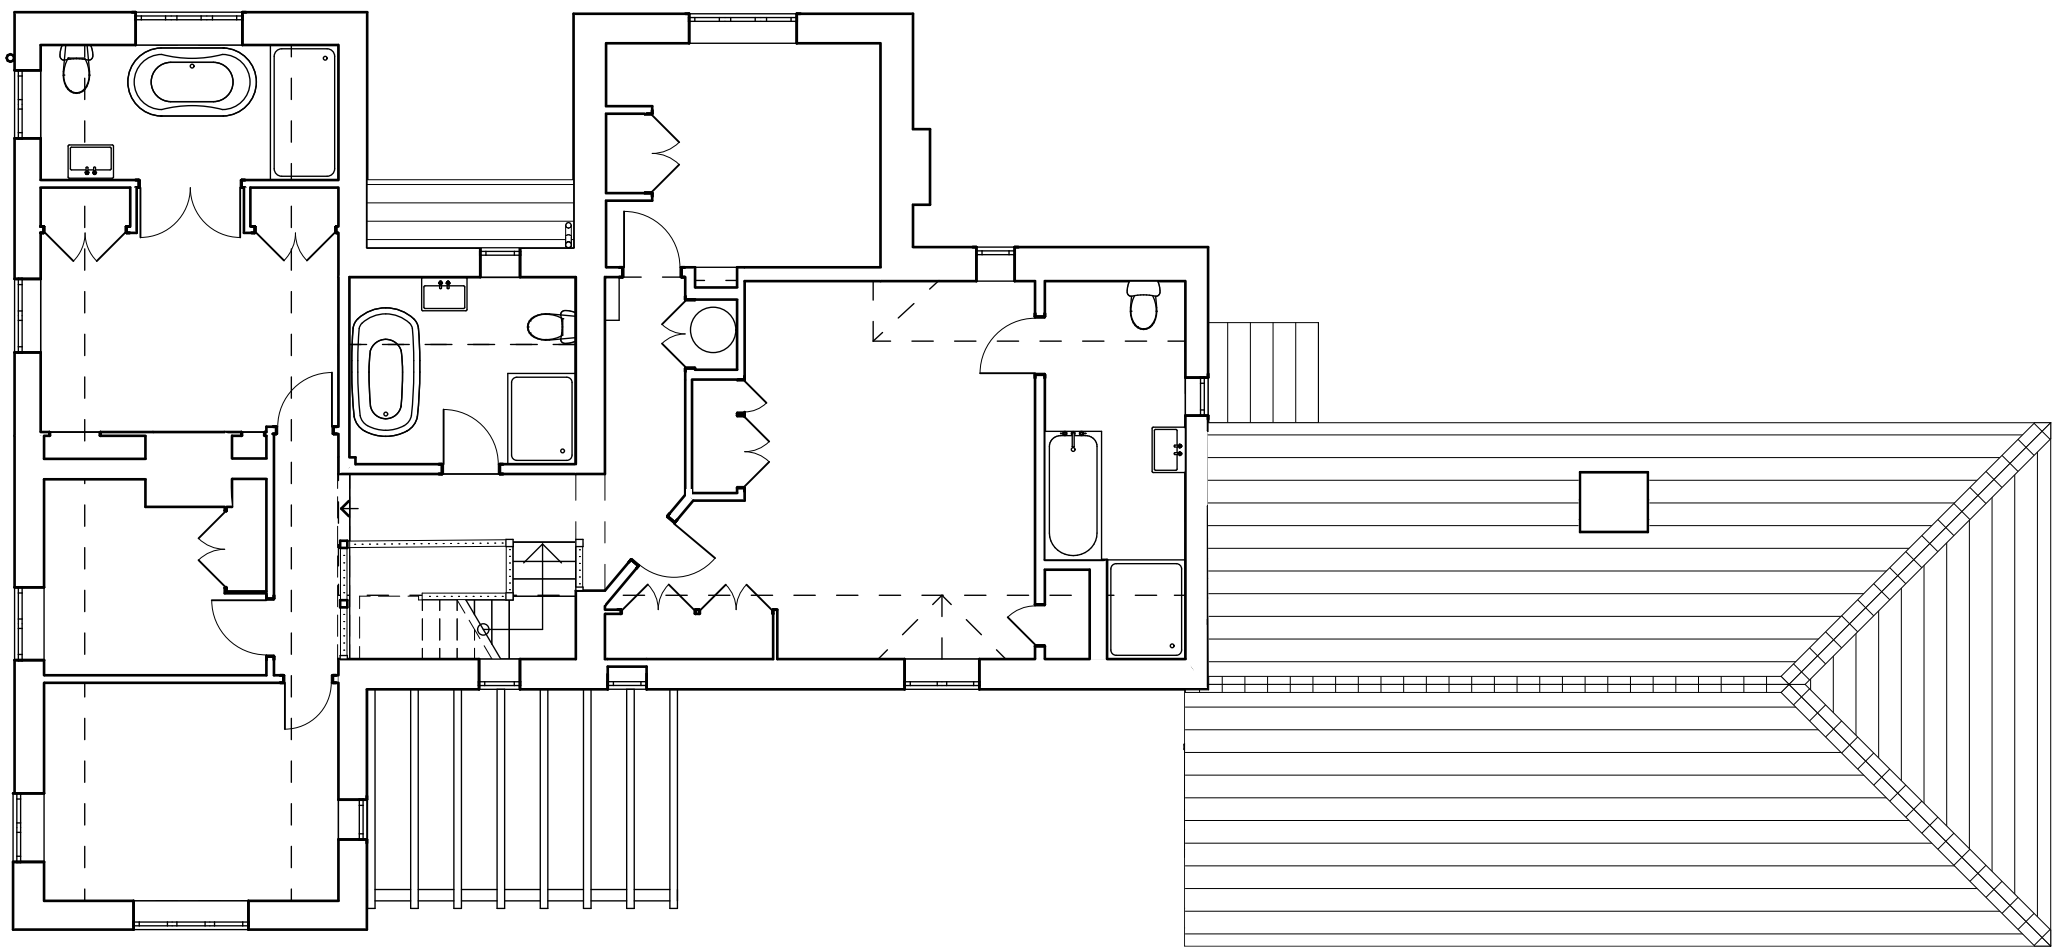


FIRST FLOOR PLAN

1:100

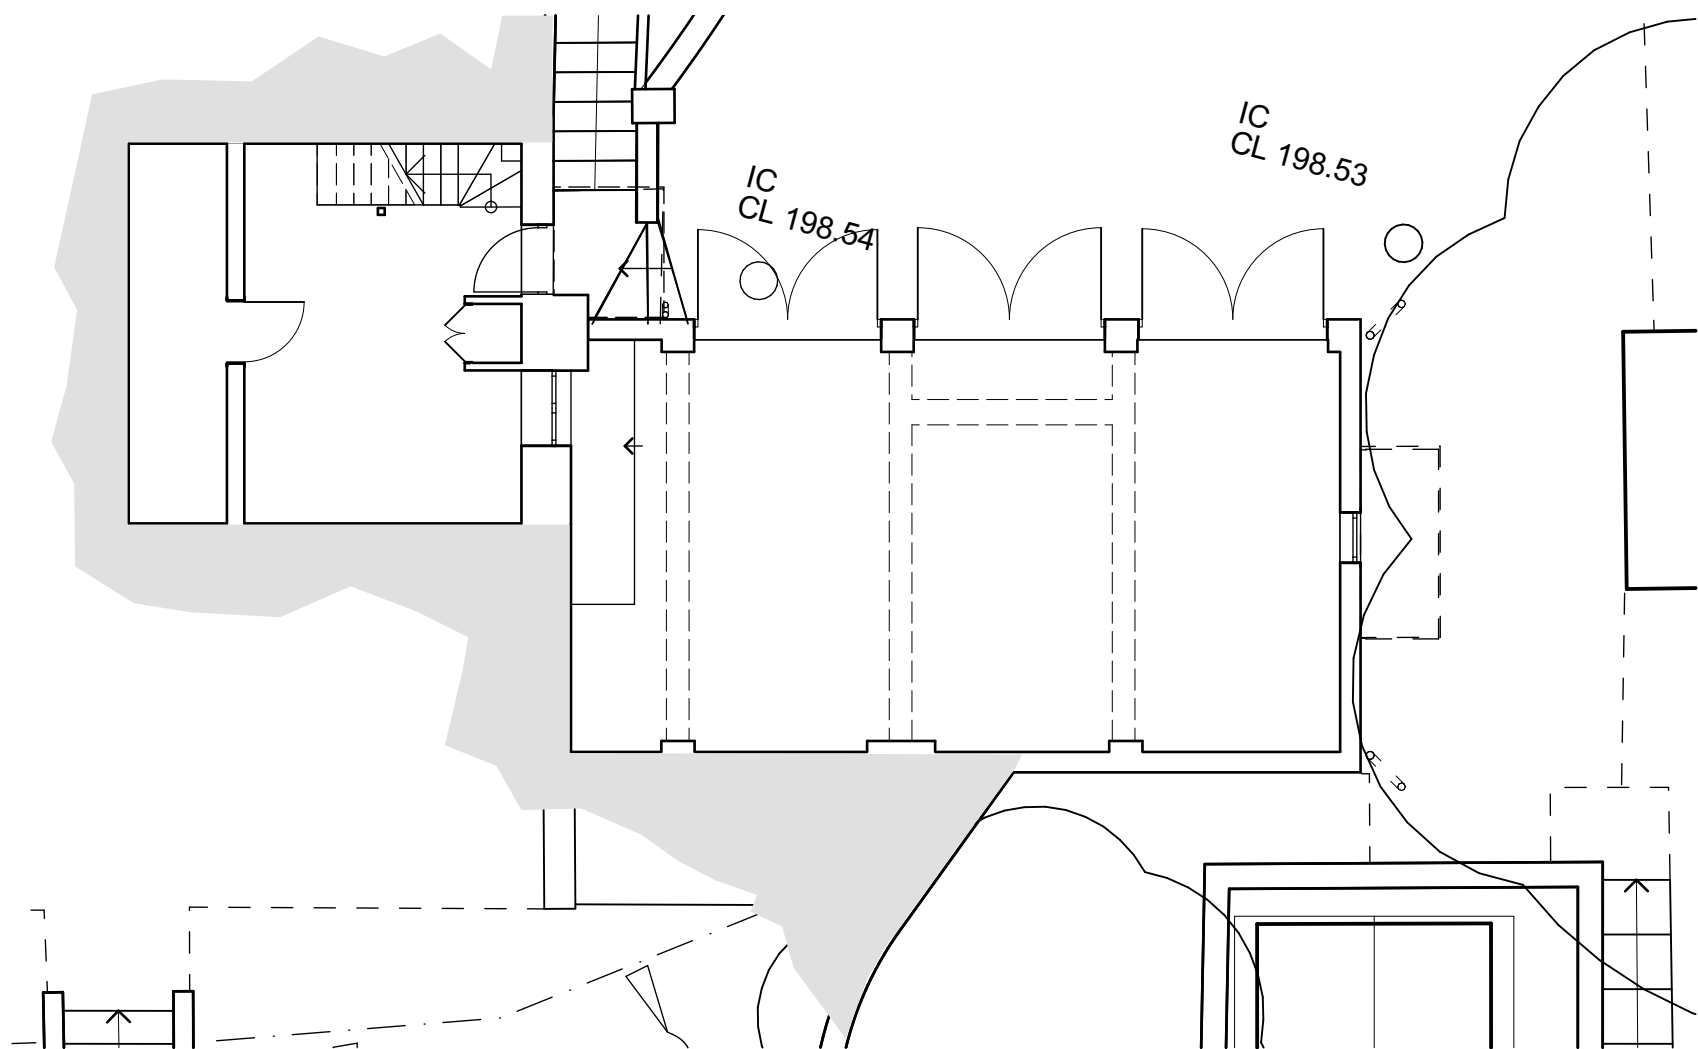

BASEMENT PLAN

1:100

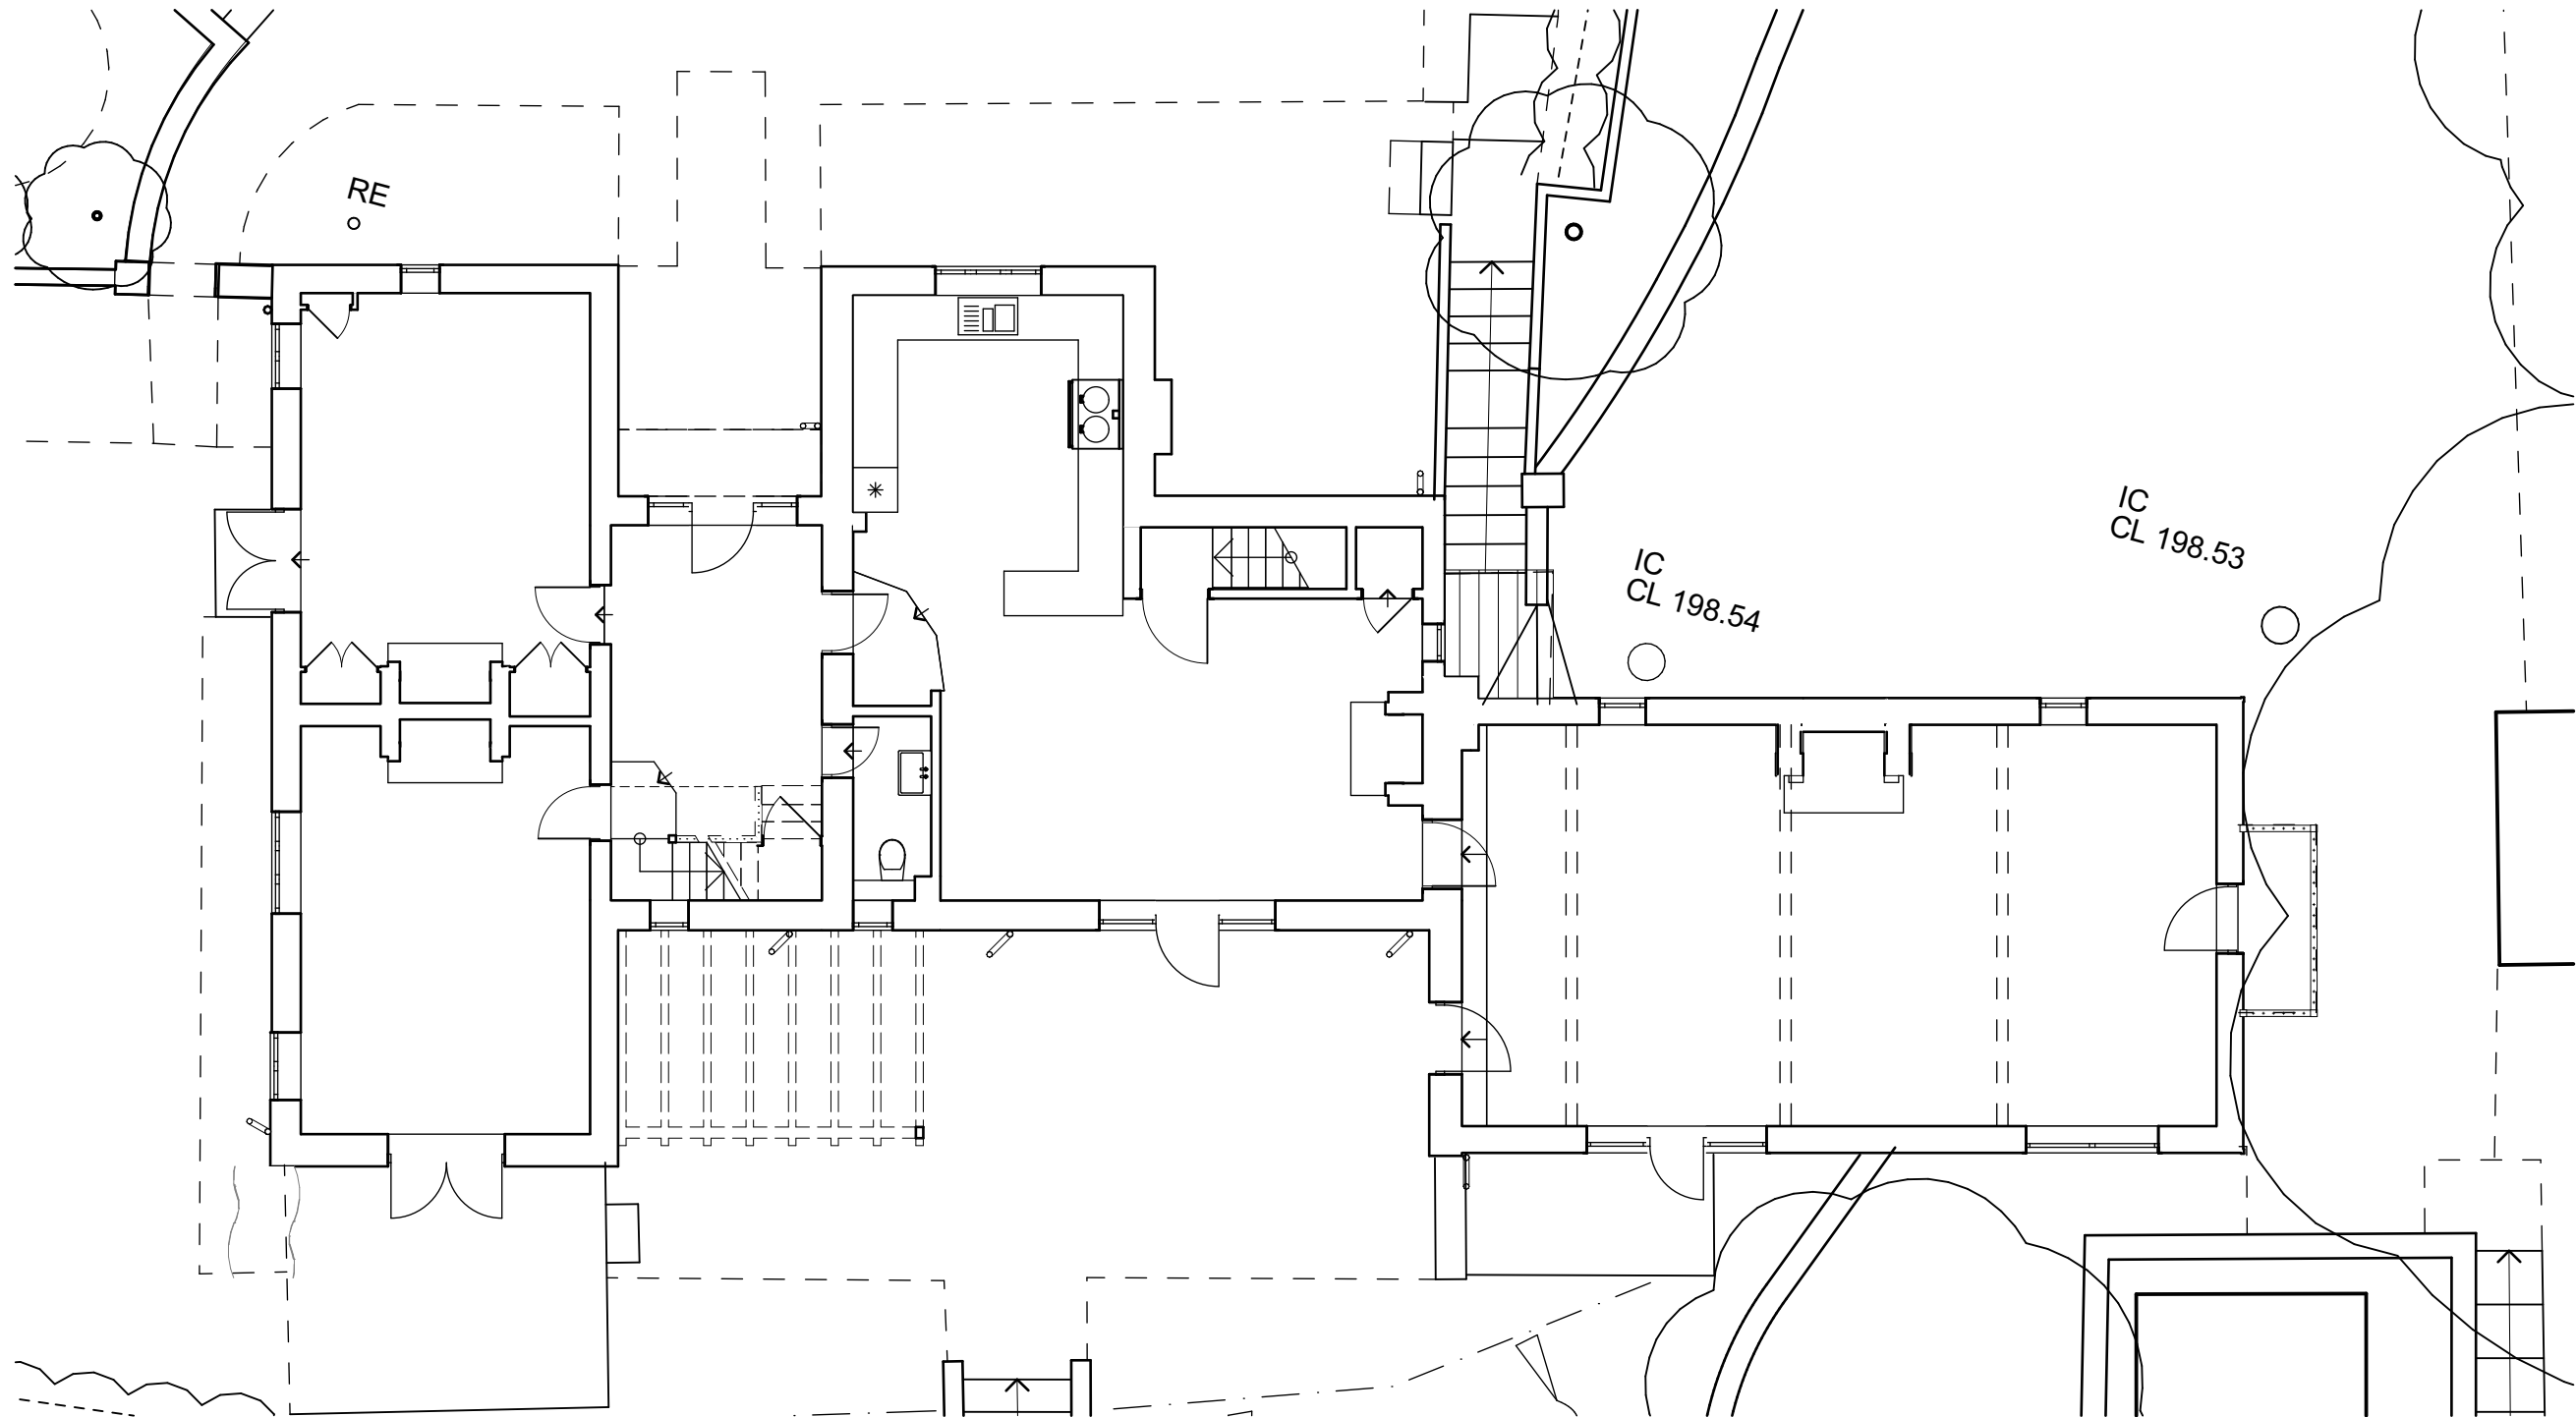

GROUND FLOOR PLAN

1:100