

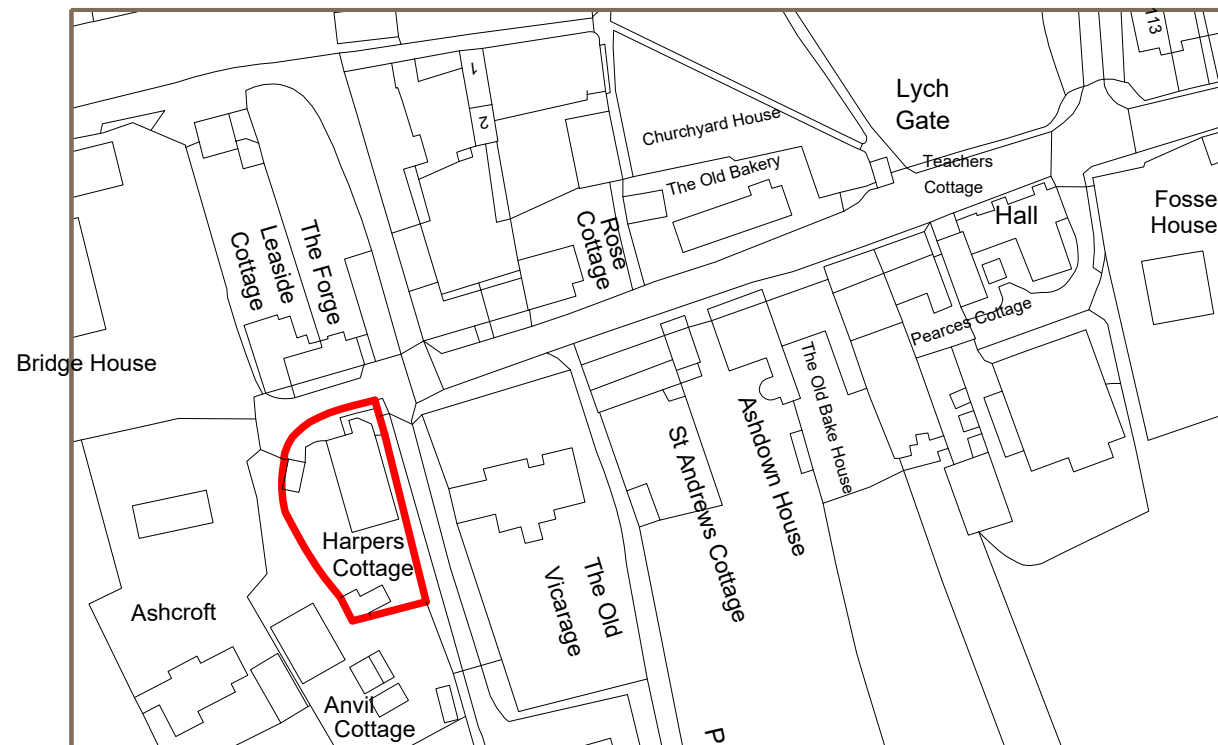


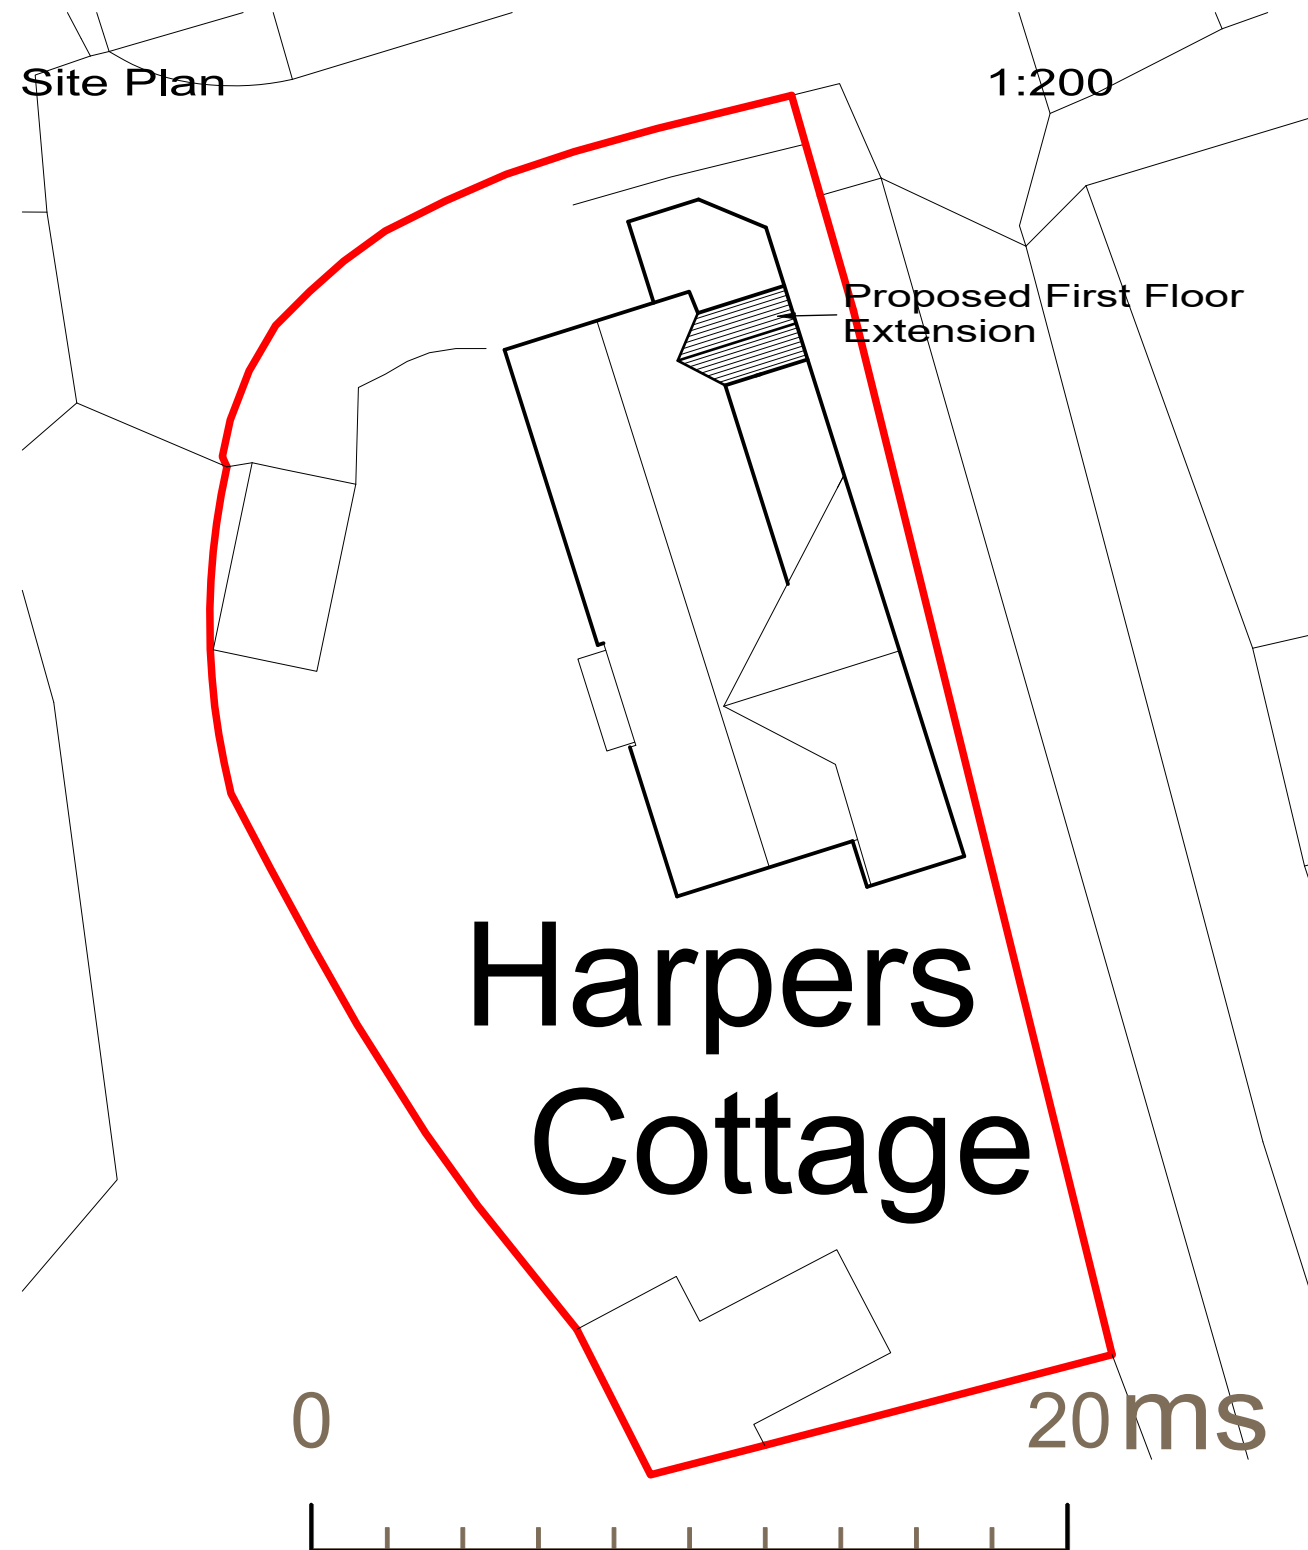

Location Plan

1:1250

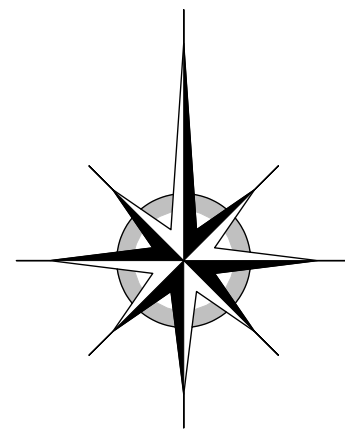

Giles Bennett Design

3 Old Court Close
Cox Green
Maidenhead
Berks. SL6 3AJ

Tel: 07909 910009
E-mail: giles@gilesbennett.co.uk

Client

Mr. & Mrs. W. Egerton

Drawing Title

Site & Location Plans

Job Title

Harpers Cottage

High Street

Avebury

Wilts. SN8 1RF

Scale

As Shown on A3 Sheet

Date

October 2025

Drawn by

G. T. Bennett

Drg. No.

GTB-962-6