


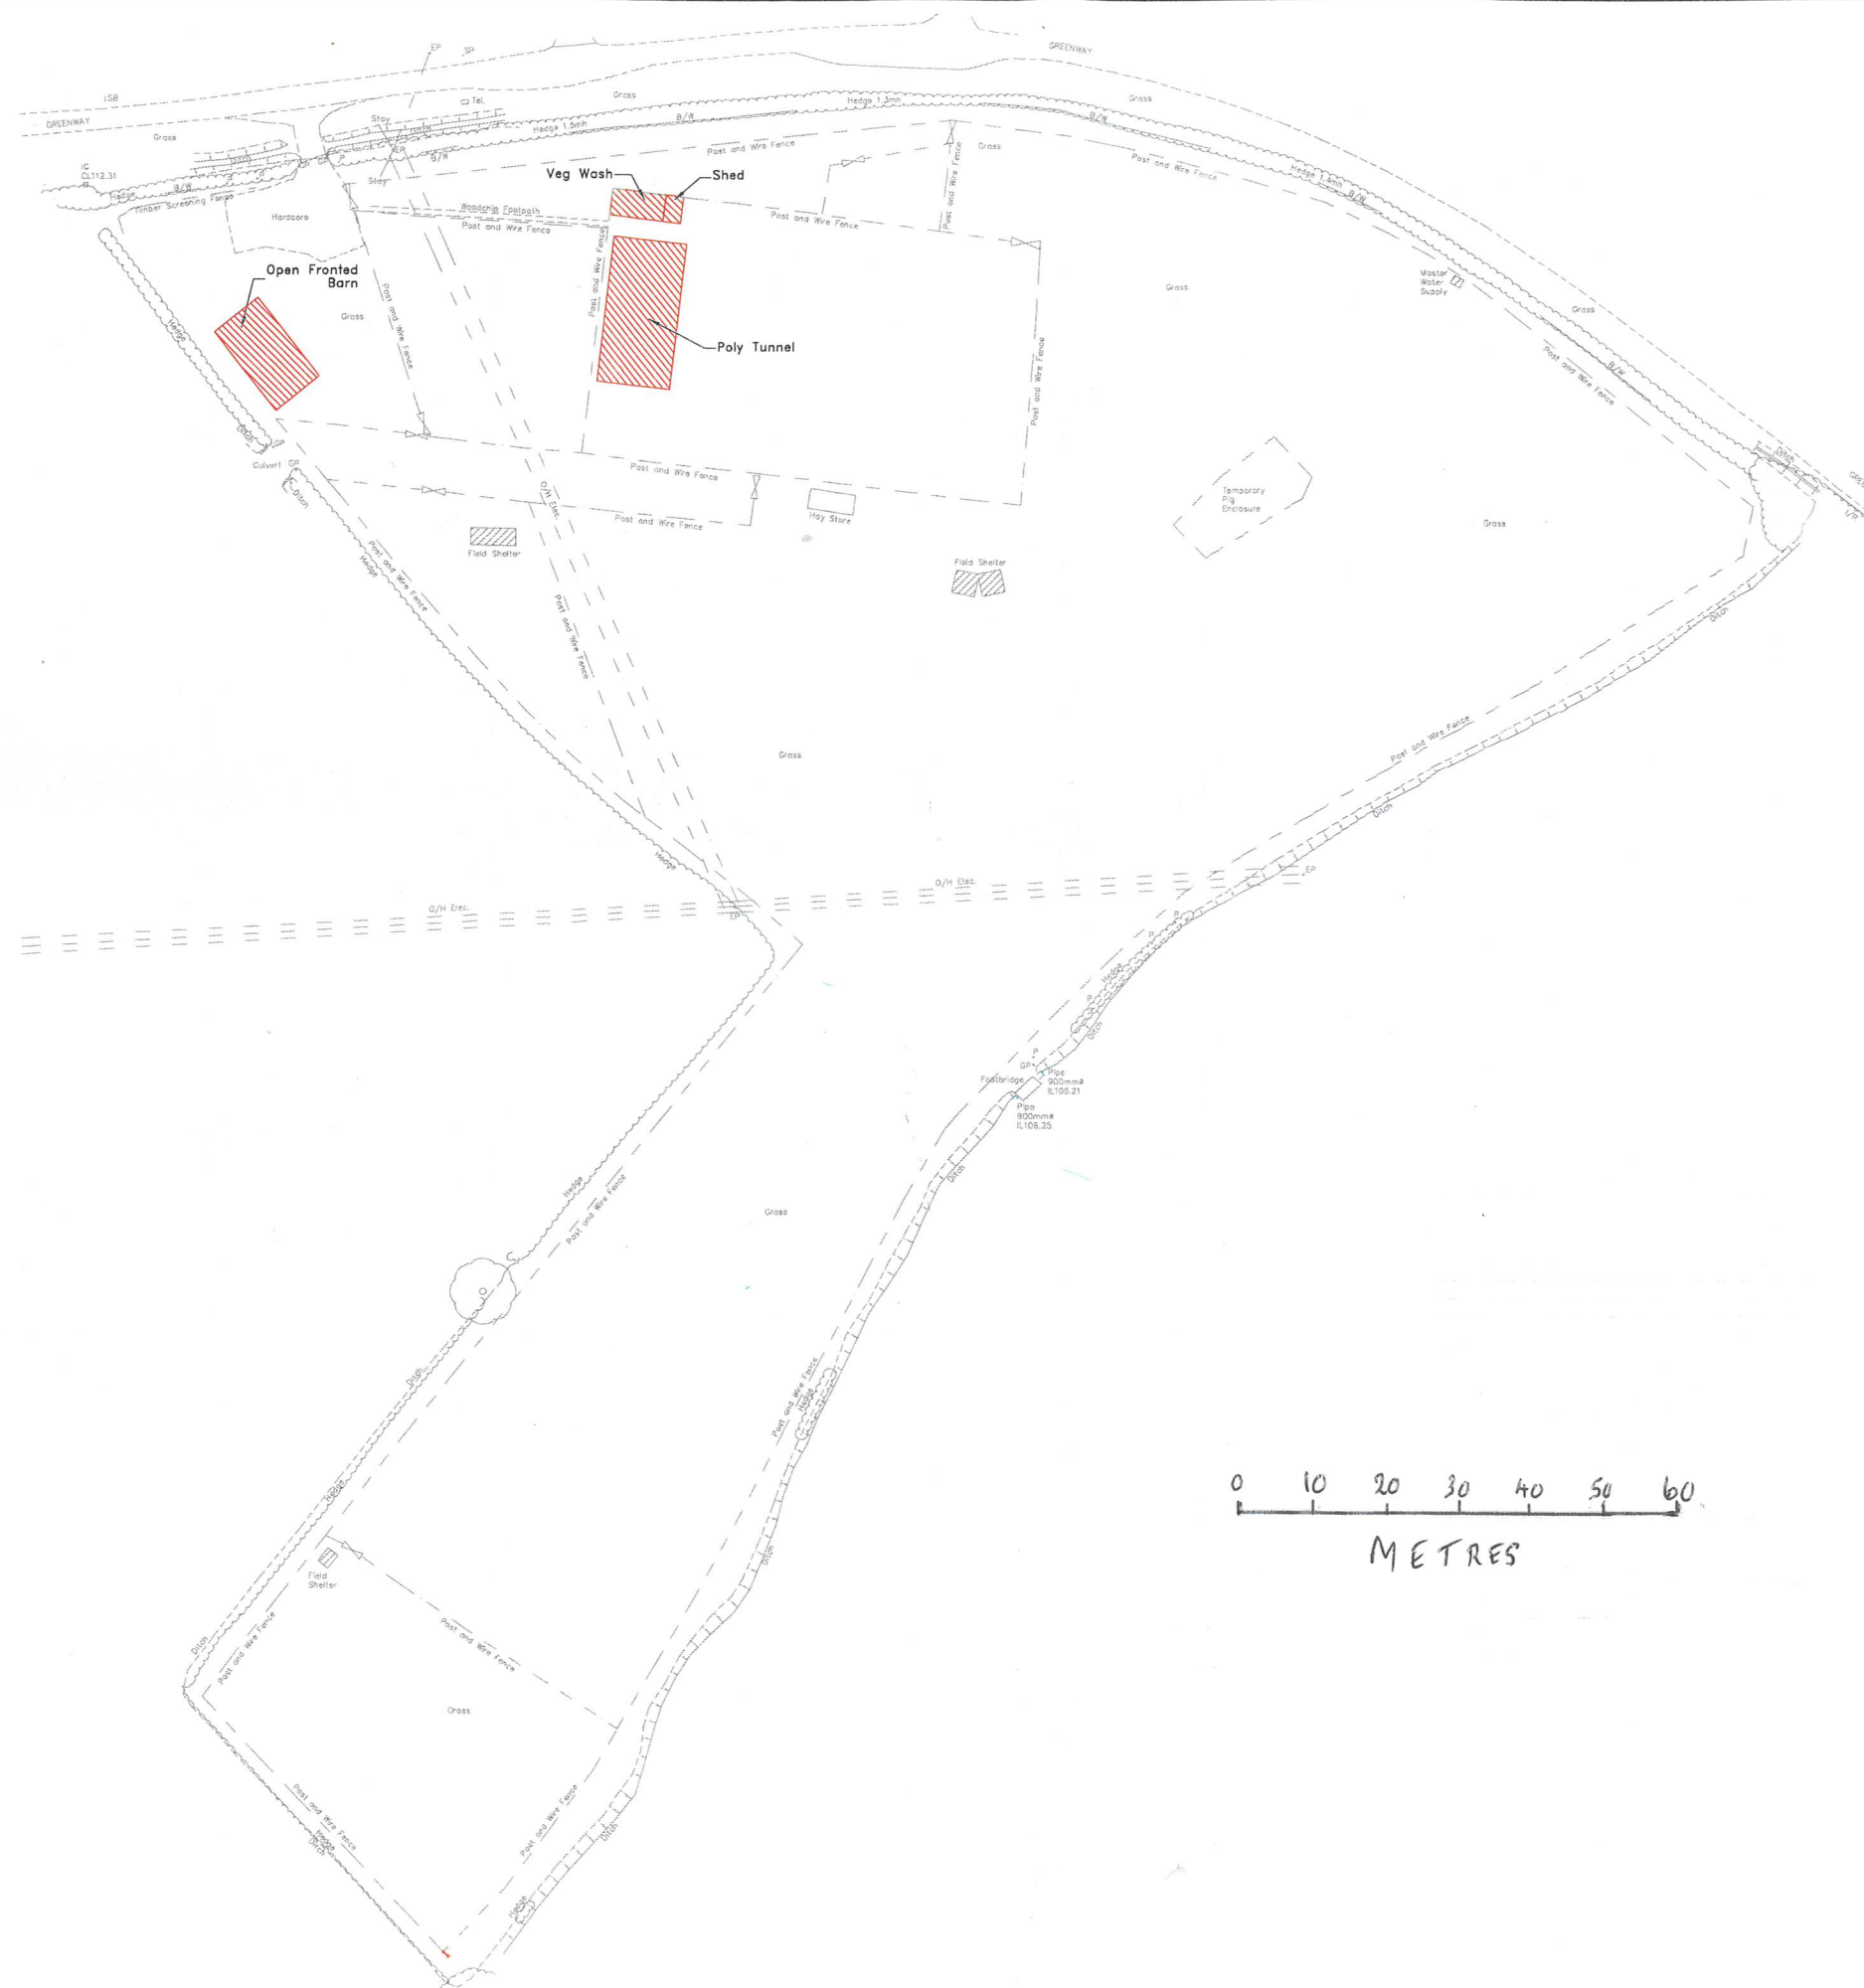

Legend :

- B/W Barbed Wire Fence
- CL Cover Level
- EP Electricity Pole
- GP Gate Post
- IC Inspection Cover
- IL Invert Level
- I/R Railings
- mH Meters High
- O/H Overhead
- P Post
- SB Sign Board
- SP Sign Post
- Tel. Telecoms Cover
- Permanent Ground Marker

Notes :

1. Do not scale from this drawing. Please refer to source CAD file for dimensions.

North Arrow

NORTH

1	Original Issue	24/01/25	SG
Rev	Description	Date	Initial
CLIENT			
BEN TRUSWELL No.2 NEW BUNGALOWS BRADENSTOKE CHIPPENHAM WILTSHIRE			
MALCOLM HUGHES CHARTERED LAND SURVEYORS MALCOLM HUGHES CHERRY TREE HOUSE CARMARTHEN ROAD SWANSEA SA1 1HE Tel 01792 644181 Fax 01792 203333			
Project			
LAND AT TOCKENHAM Nr LYNEHAM, WILTSHIRE SN4 7PW			
Title			
Topographical Survey with Proposed Building Locations			
Scale @A1:	Date:	Drawn:	Checked:
1:500	Dec 2025	SG	EAD
Cad File Name:			
60270-Proposed Building Locations			