



FRONT

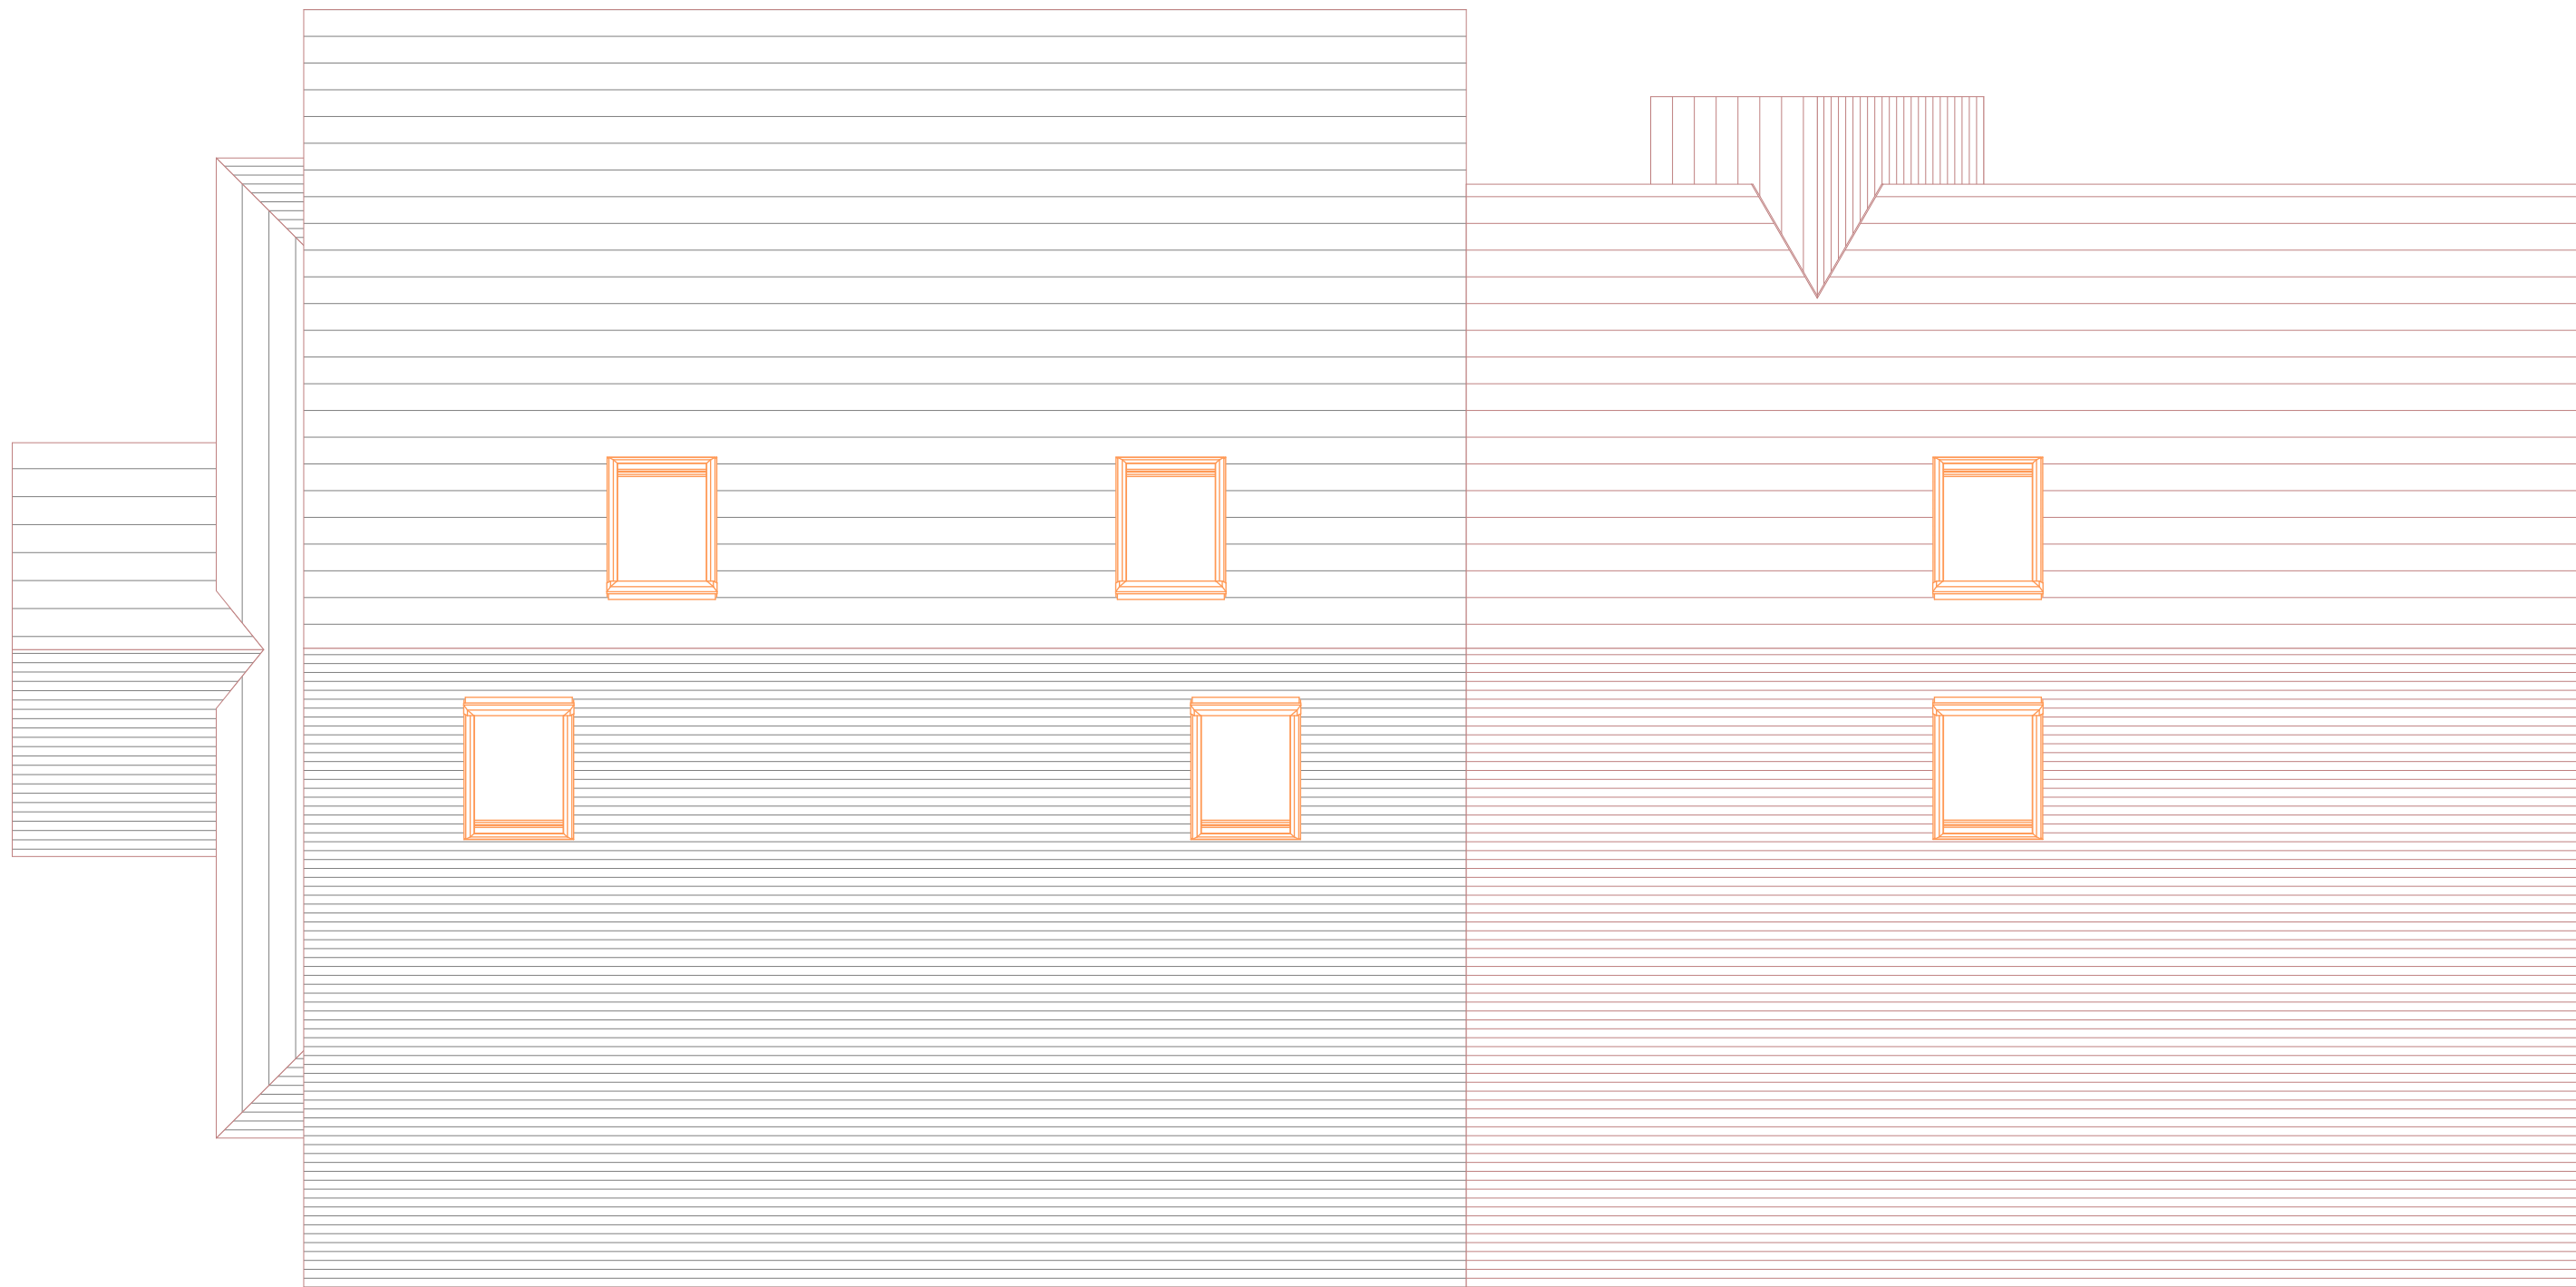

SIDE 2

REAR

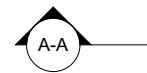

SIDE 1


+02-Eaves/Loft Floor - Proposed

1:50

All Dims in millimeters unless otherwise stated.
Do not scale except for planning purposes.
If in doubt - Ask

This drawing is confidential and is the property of Keenan Project Designs Ltd.

© Copyright

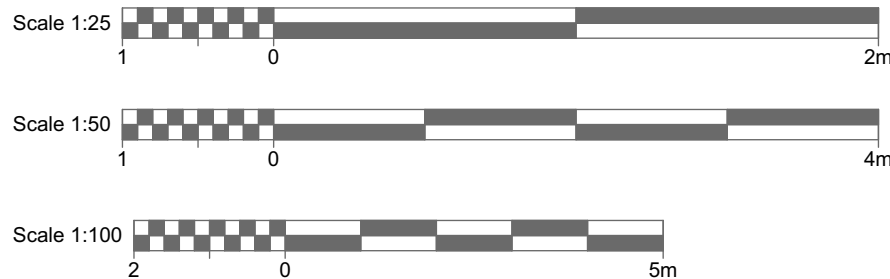

KEENAN
PROJECT
DESIGNS

KEENAN PROJECT DESIGNS

0800 233 5787

INFO@KEENANPROJECTDESIGNS.COM

WWW.KEENANPROJECTDESIGNS.COM

CLIENT:

Lisa Shipway

DATE:

02/10/2025

DRAWN BY:

Val Pelovski

PROJECT LEAD:

George Cristea

ADDRESS:

233 Quemerford, Calne SN11 8LA

DRAWING SHEET SIZE:

A1

DRAWING NUMBER:

3398 Rev C - 08

REVISION: B

02/02/2026

Val Pelovski