




NORTH ELEVATION

1:100



EAST ELEVATION

1:100

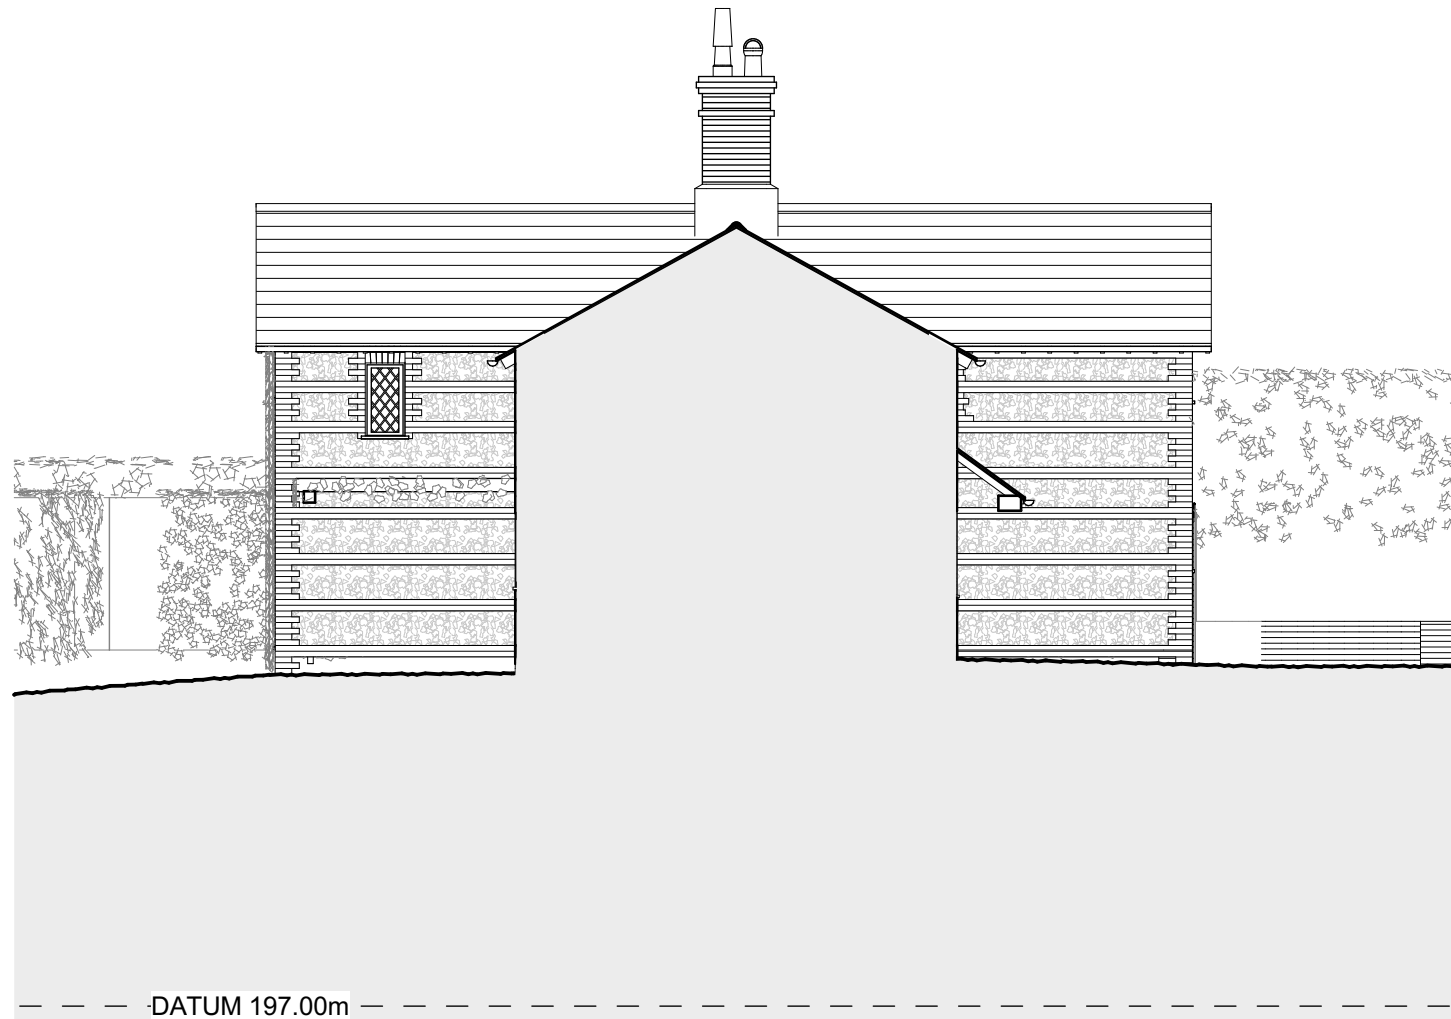

EAST ELEVATION (INTERNAL)

1:100



SOUTH ELEVATION

1:100



WEST ELEVATION

1:100



WEST ELEVATION (INTERNAL)

1:100