



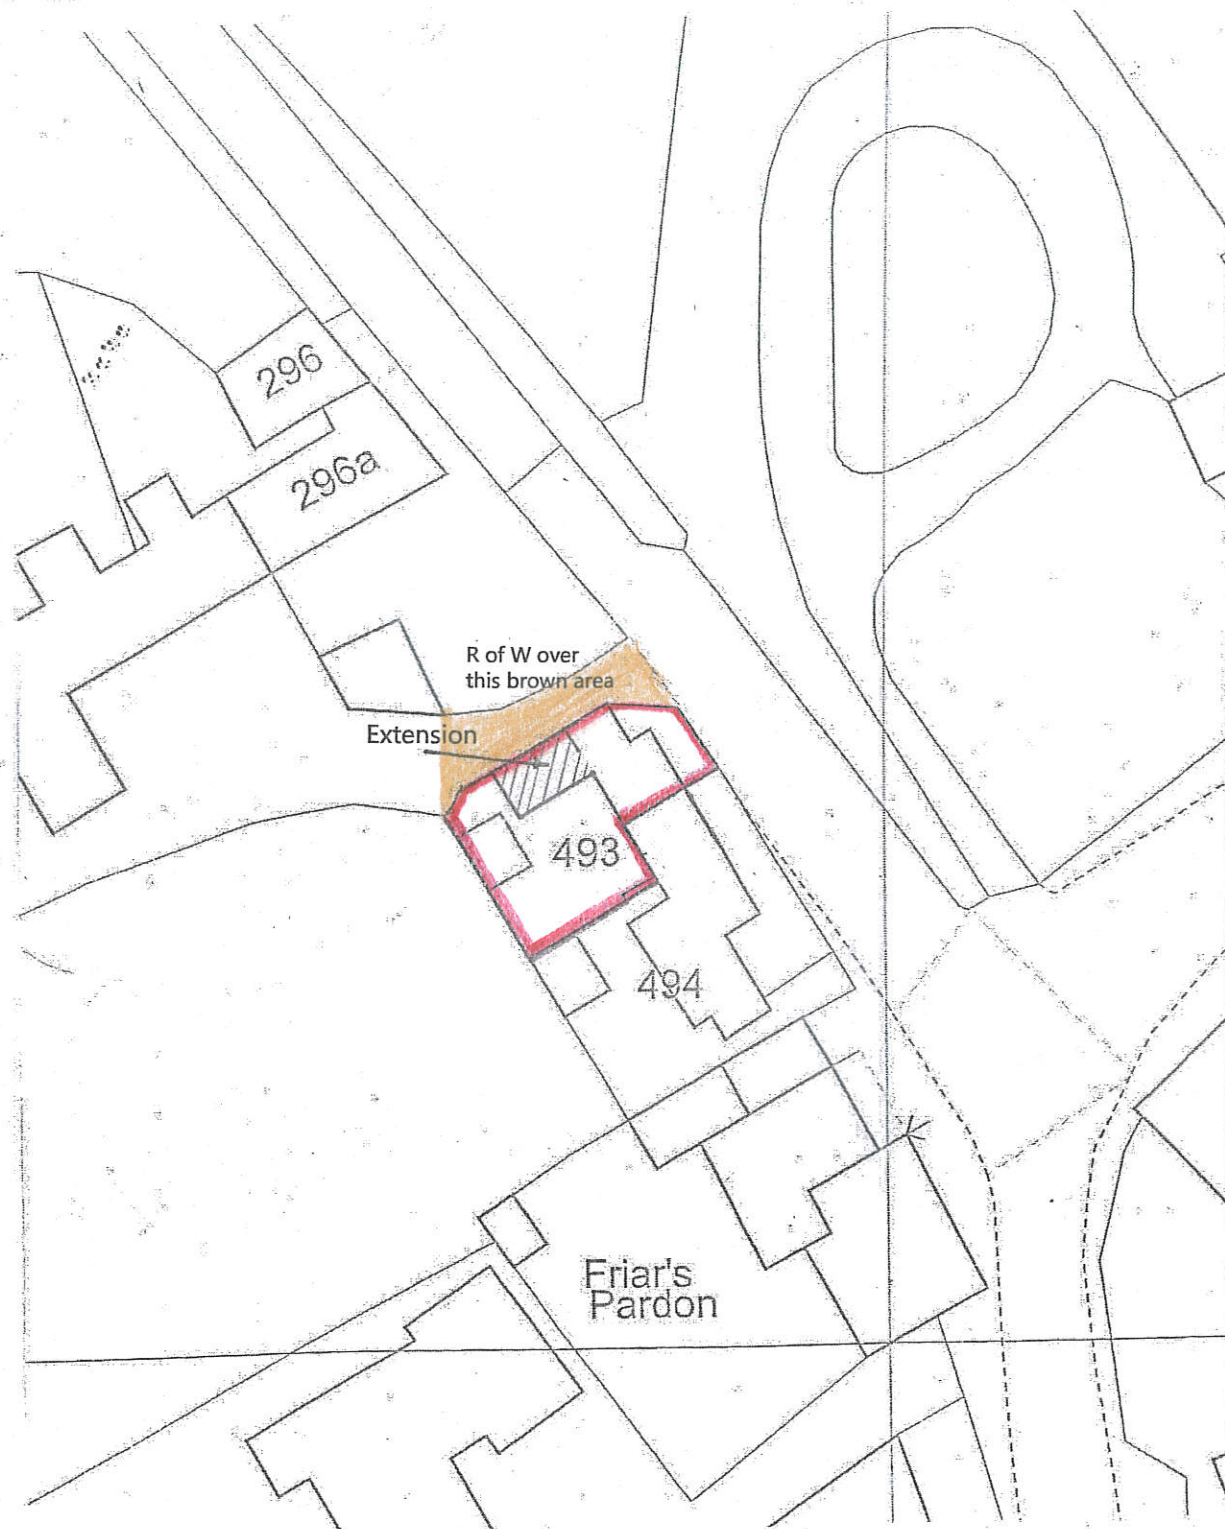


1-500 0 10 20 m & A3

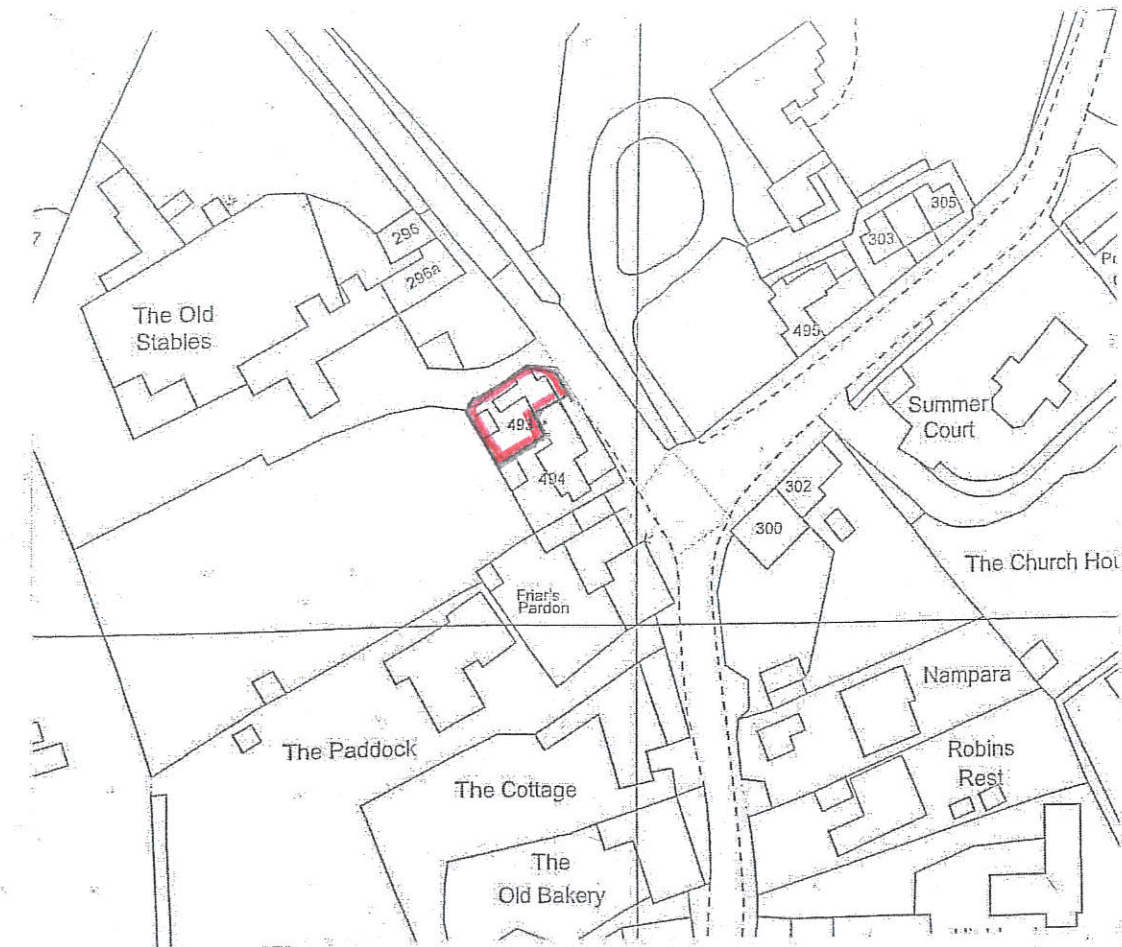

Location Plan 1-1250
Crown Copyright Reserved
Licence No 100007045

1-1250 0 20 40 60m @A3

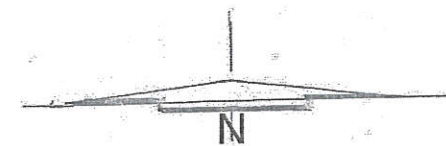

Damen Associates Ltd
Architectural Services

Kingsdown Studio
Back Drove
West Winterslow
Salisbury, Wilts SP5 1SX
Tel: 01980 863191
E-mail: burrows.damen@btconnect.com

A-- correction to 1-1250 scale bar

Mr & Mrs S Robinson
493 Mill Lane
Figcheldean
Amesbury SP4 8JJ

Proposed Extension

Scale as stated

Date February 2026 - -

Drwg. no. 05525

1

Rev. A

This plan is the Surveyors
COPYRIGHT

PN