



**materials - as proposed:**  
flat roof: single ply membrane (EPDM) - black  
walls 1: proprietary smooth render (K-rend or similar) - cream/white finish.  
walls 2: horizontal boarding with woodgrain finish (Cedral Klik or similar) - Ocean Blue  
windows: powder coated aluminium frames and sills - white to match existing  
doors: folding sliding powder coated aluminium frames and sills - white

3  
p104A  
**07.1 south elevation - as proposed**  
1 : 100




1  
p104A  
**05.1 east elevation - as proposed**  
1 : 100



**materials - as proposed:**  
flat roof: single ply membrane (EPDM) - black  
walls 1: proprietary smooth render (K-rend or similar) - cream/white finish.  
walls 2: horizontal boarding with woodgrain finish (Cedral Klik or similar) - Ocean Blue  
windows: powder coated aluminium frames and sills - white to match existing  
doors: folding sliding powder coated aluminium frames and sills - white

4  
p104A  
**08.1 west elevation - as proposed**  
1 : 100

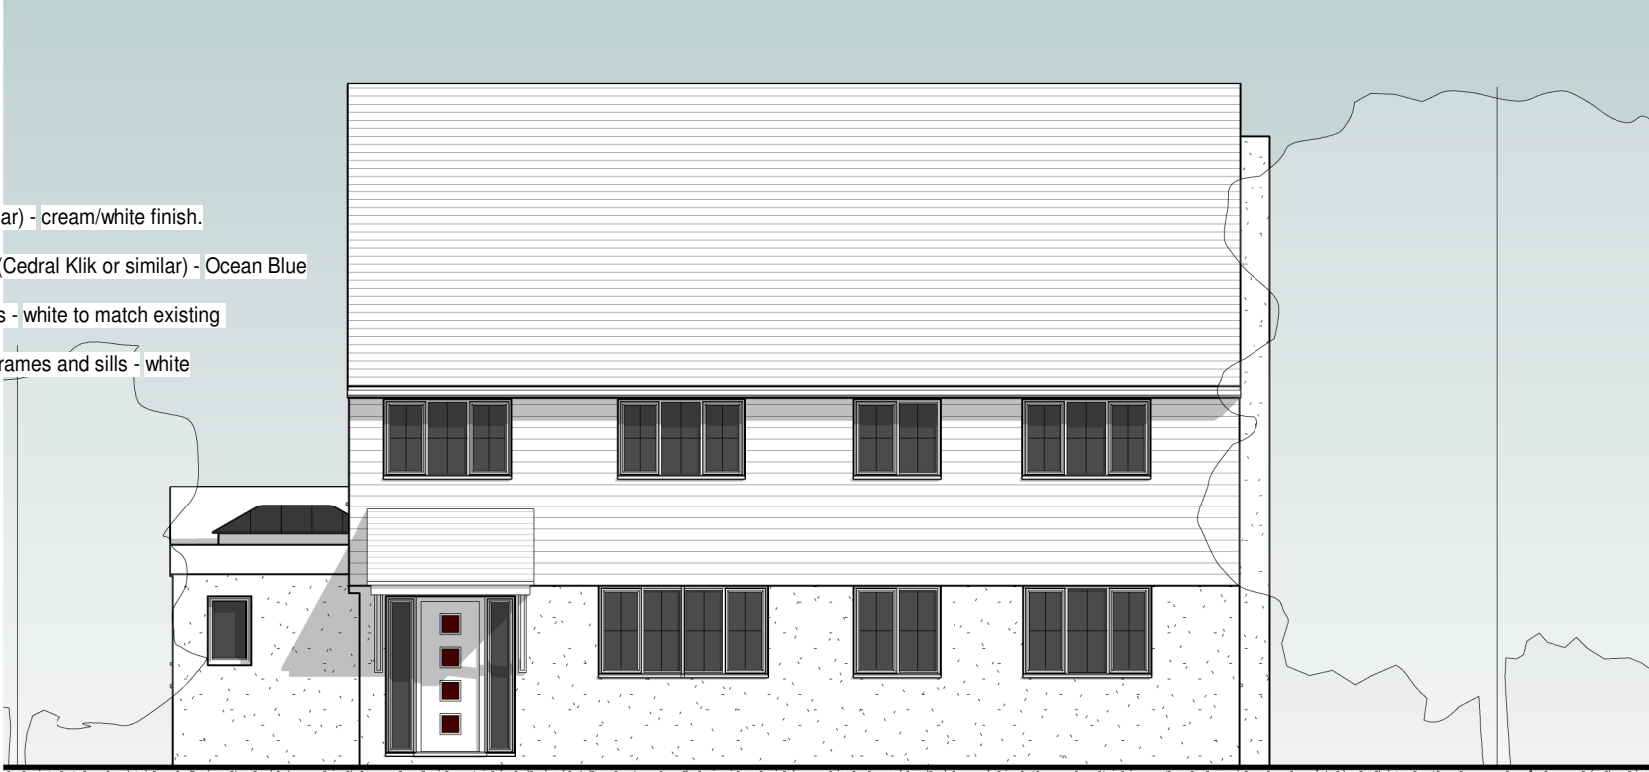

2  
p104A  
**06.1 north elevation - as proposed**  
1 : 100

0 1 2 3 4 5m  
1:100 @ a2

#### Notes

1. No deviation may be made from the details shown on this drawing without prior permission of the architects.  
Any discrepancy found between this drawing and any other document should be referred immediately to the architects.  
IF IN DOUBT ASK.
2. No dimensions should be scaled from this drawing.
3. This drawing is to be removed from currency immediately a revised version is issued.
4. The contractor must check the existing construction on the site prior to commencement of the works.
5. All rights described in chapter 1V of the Copyright, Designs and Patents Act of 1988 have been generally asserted.

| Rev | Date   | Description               |
|-----|--------|---------------------------|
| A   | 17 Feb | External finishes revised |

## Ifor Rhys Ltd

architect  
environmental designer  
landscape & interior designer

the loft, 2a church lane,  
wallingford, ox10 0dx

t **07976 568924**  
e **iforrhys@iforrhys.com**

|         |                                                                       |
|---------|-----------------------------------------------------------------------|
| client: | Jamie and Judy Magee                                                  |
| job:    | Proposed extension to Elmcross, Broad Hinton, Swindon, Wilts. SN4 9PF |
| title:  | Elevations - as proposed                                              |
| status: | planning issue                                                        |
| scale:  | 1 : 100                                                               |
| date:   | jan 2026                                                              |
| no:     | 2505 p104A                                                            |