




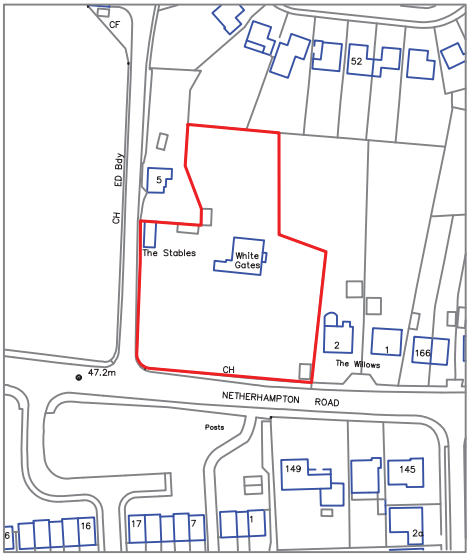

LOCATION PLAN 1:2500

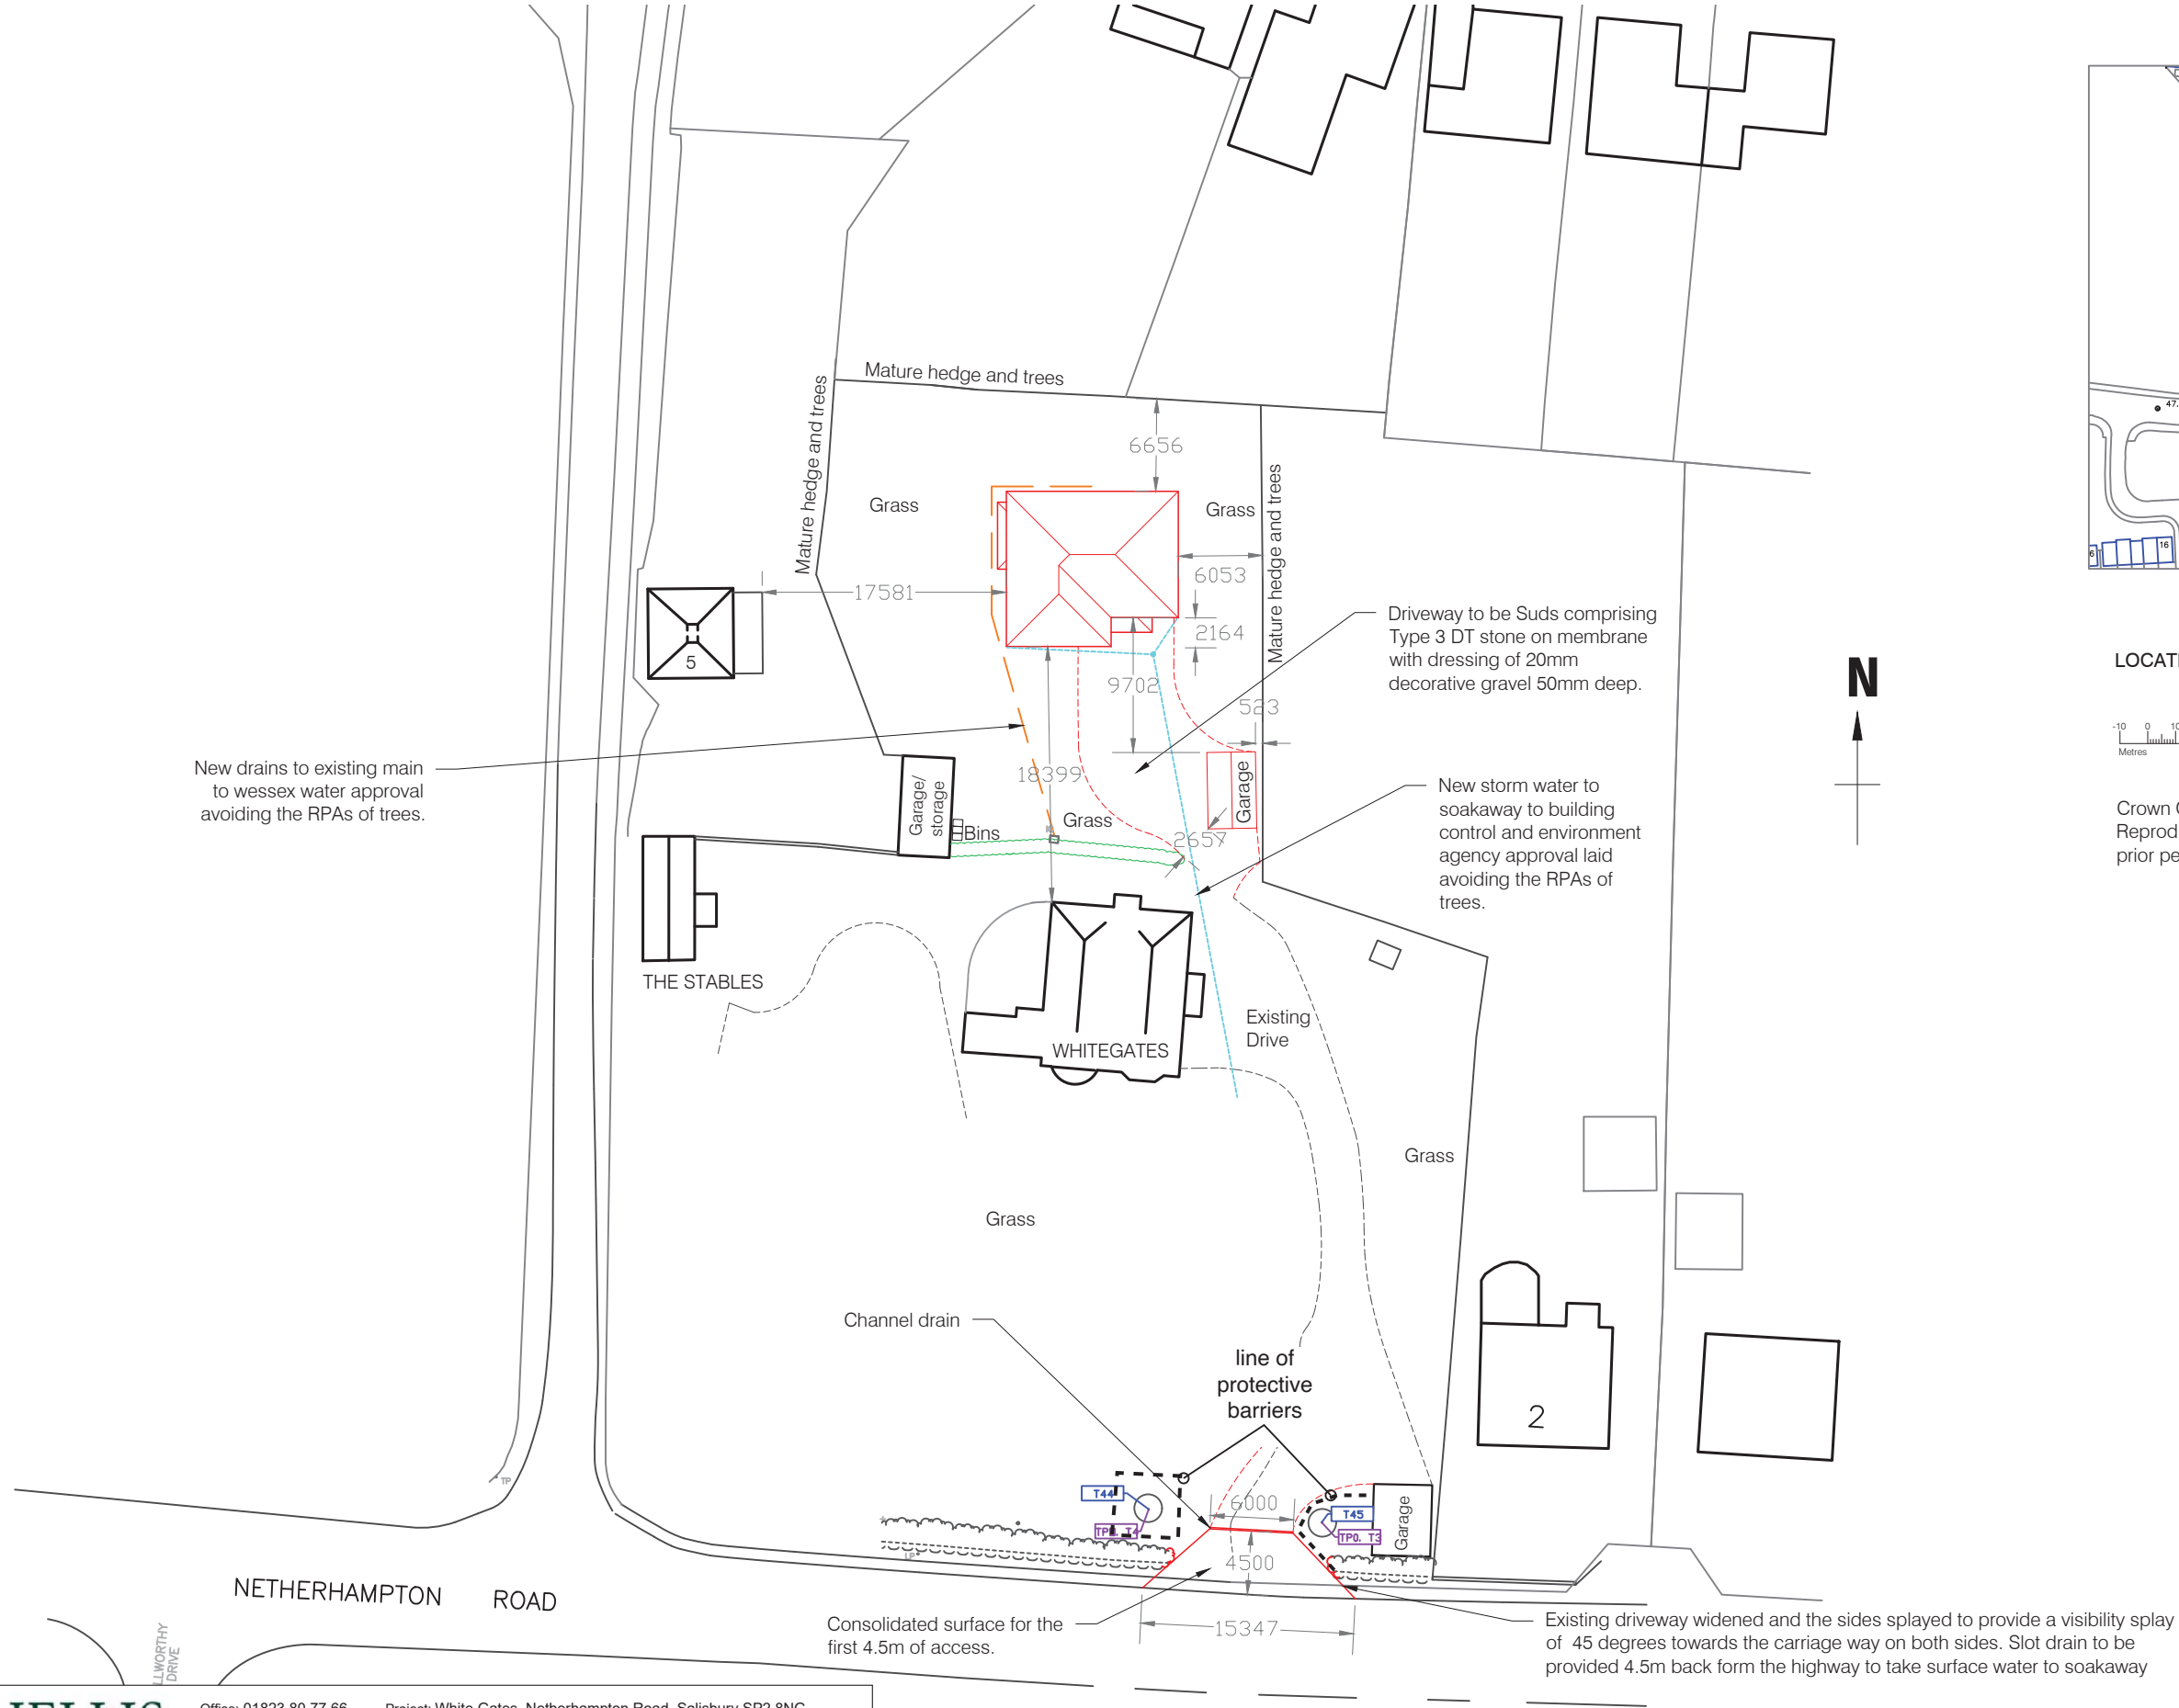

Crown Copyright and database rights 2020 OS 100035409
Reproduction in whole or in part is prohibited without the prior permission of Ordnance Survey.

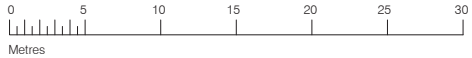

HELLIS
SOLUTIONS LIMITED

Office: 01823 80 77 66
Email: hello@hellis.biz
Website: www.hellis.biz
Project: White Gates, Netherhampton Road, Salisbury SP2 8NG
Title: Tree Protection Plan ref: TPPWG
Date: December 2025 V1.0

Based on a drawing provided by Sarsen Designs
The purpose of this plan is to illustrate issues associated with the trees present on and immediately adjacent to the site.
The original of this drawing was produced in colour – a monochrome copy should not be relied upon.